



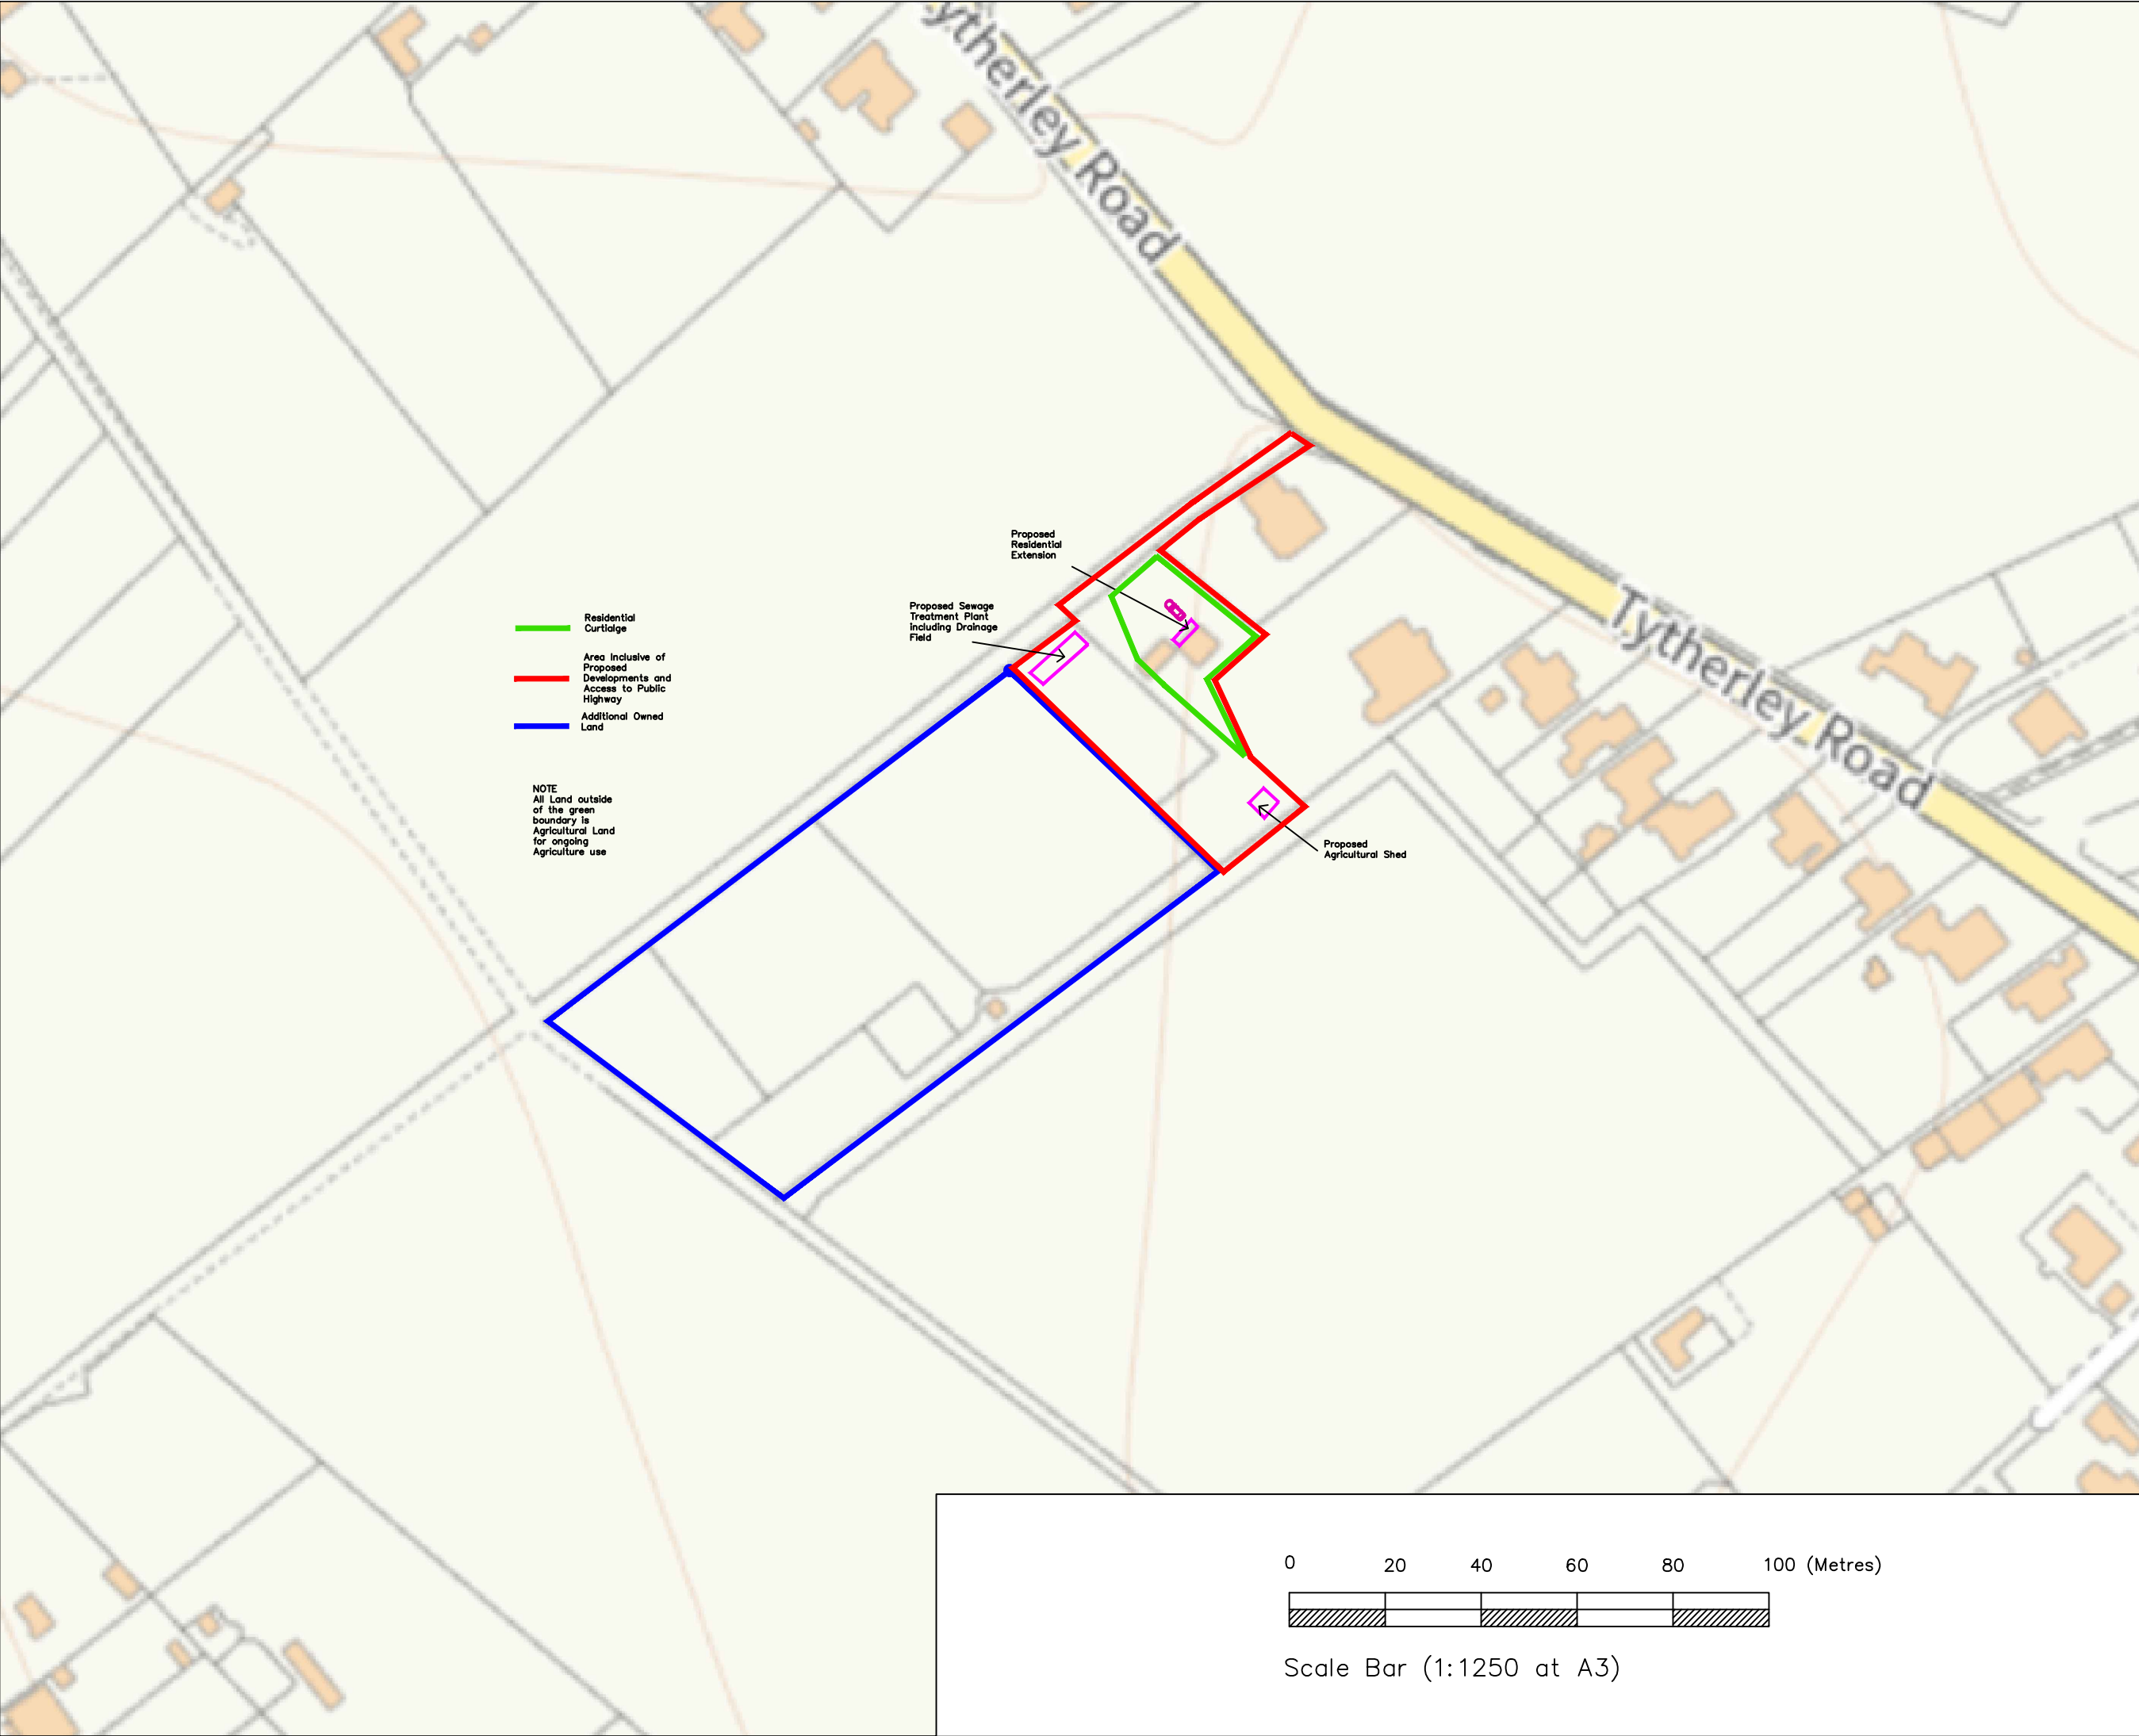

NOTES: 1. This drawing has been produced to support a planning application and should not be used for any other purpose		
N		
Rev	Amendment	Date
A	Red/Blue/Orange lines amended	03/11/25
Client & Project Address: Vineview Cottage Tytherley Road, Winterslow, Wilts. SP1 1PZ		
Project Description: Vineview Cottage		
Drawing Title: Location Plan		
Scale: 1:1250 at A3		
Drawing Ref: 0996/Ex/01		Rev: D

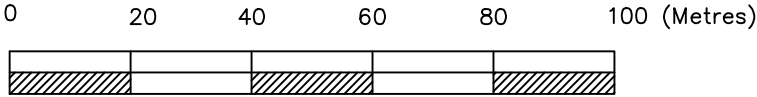

Scale Bar (1:1250 at A3)