




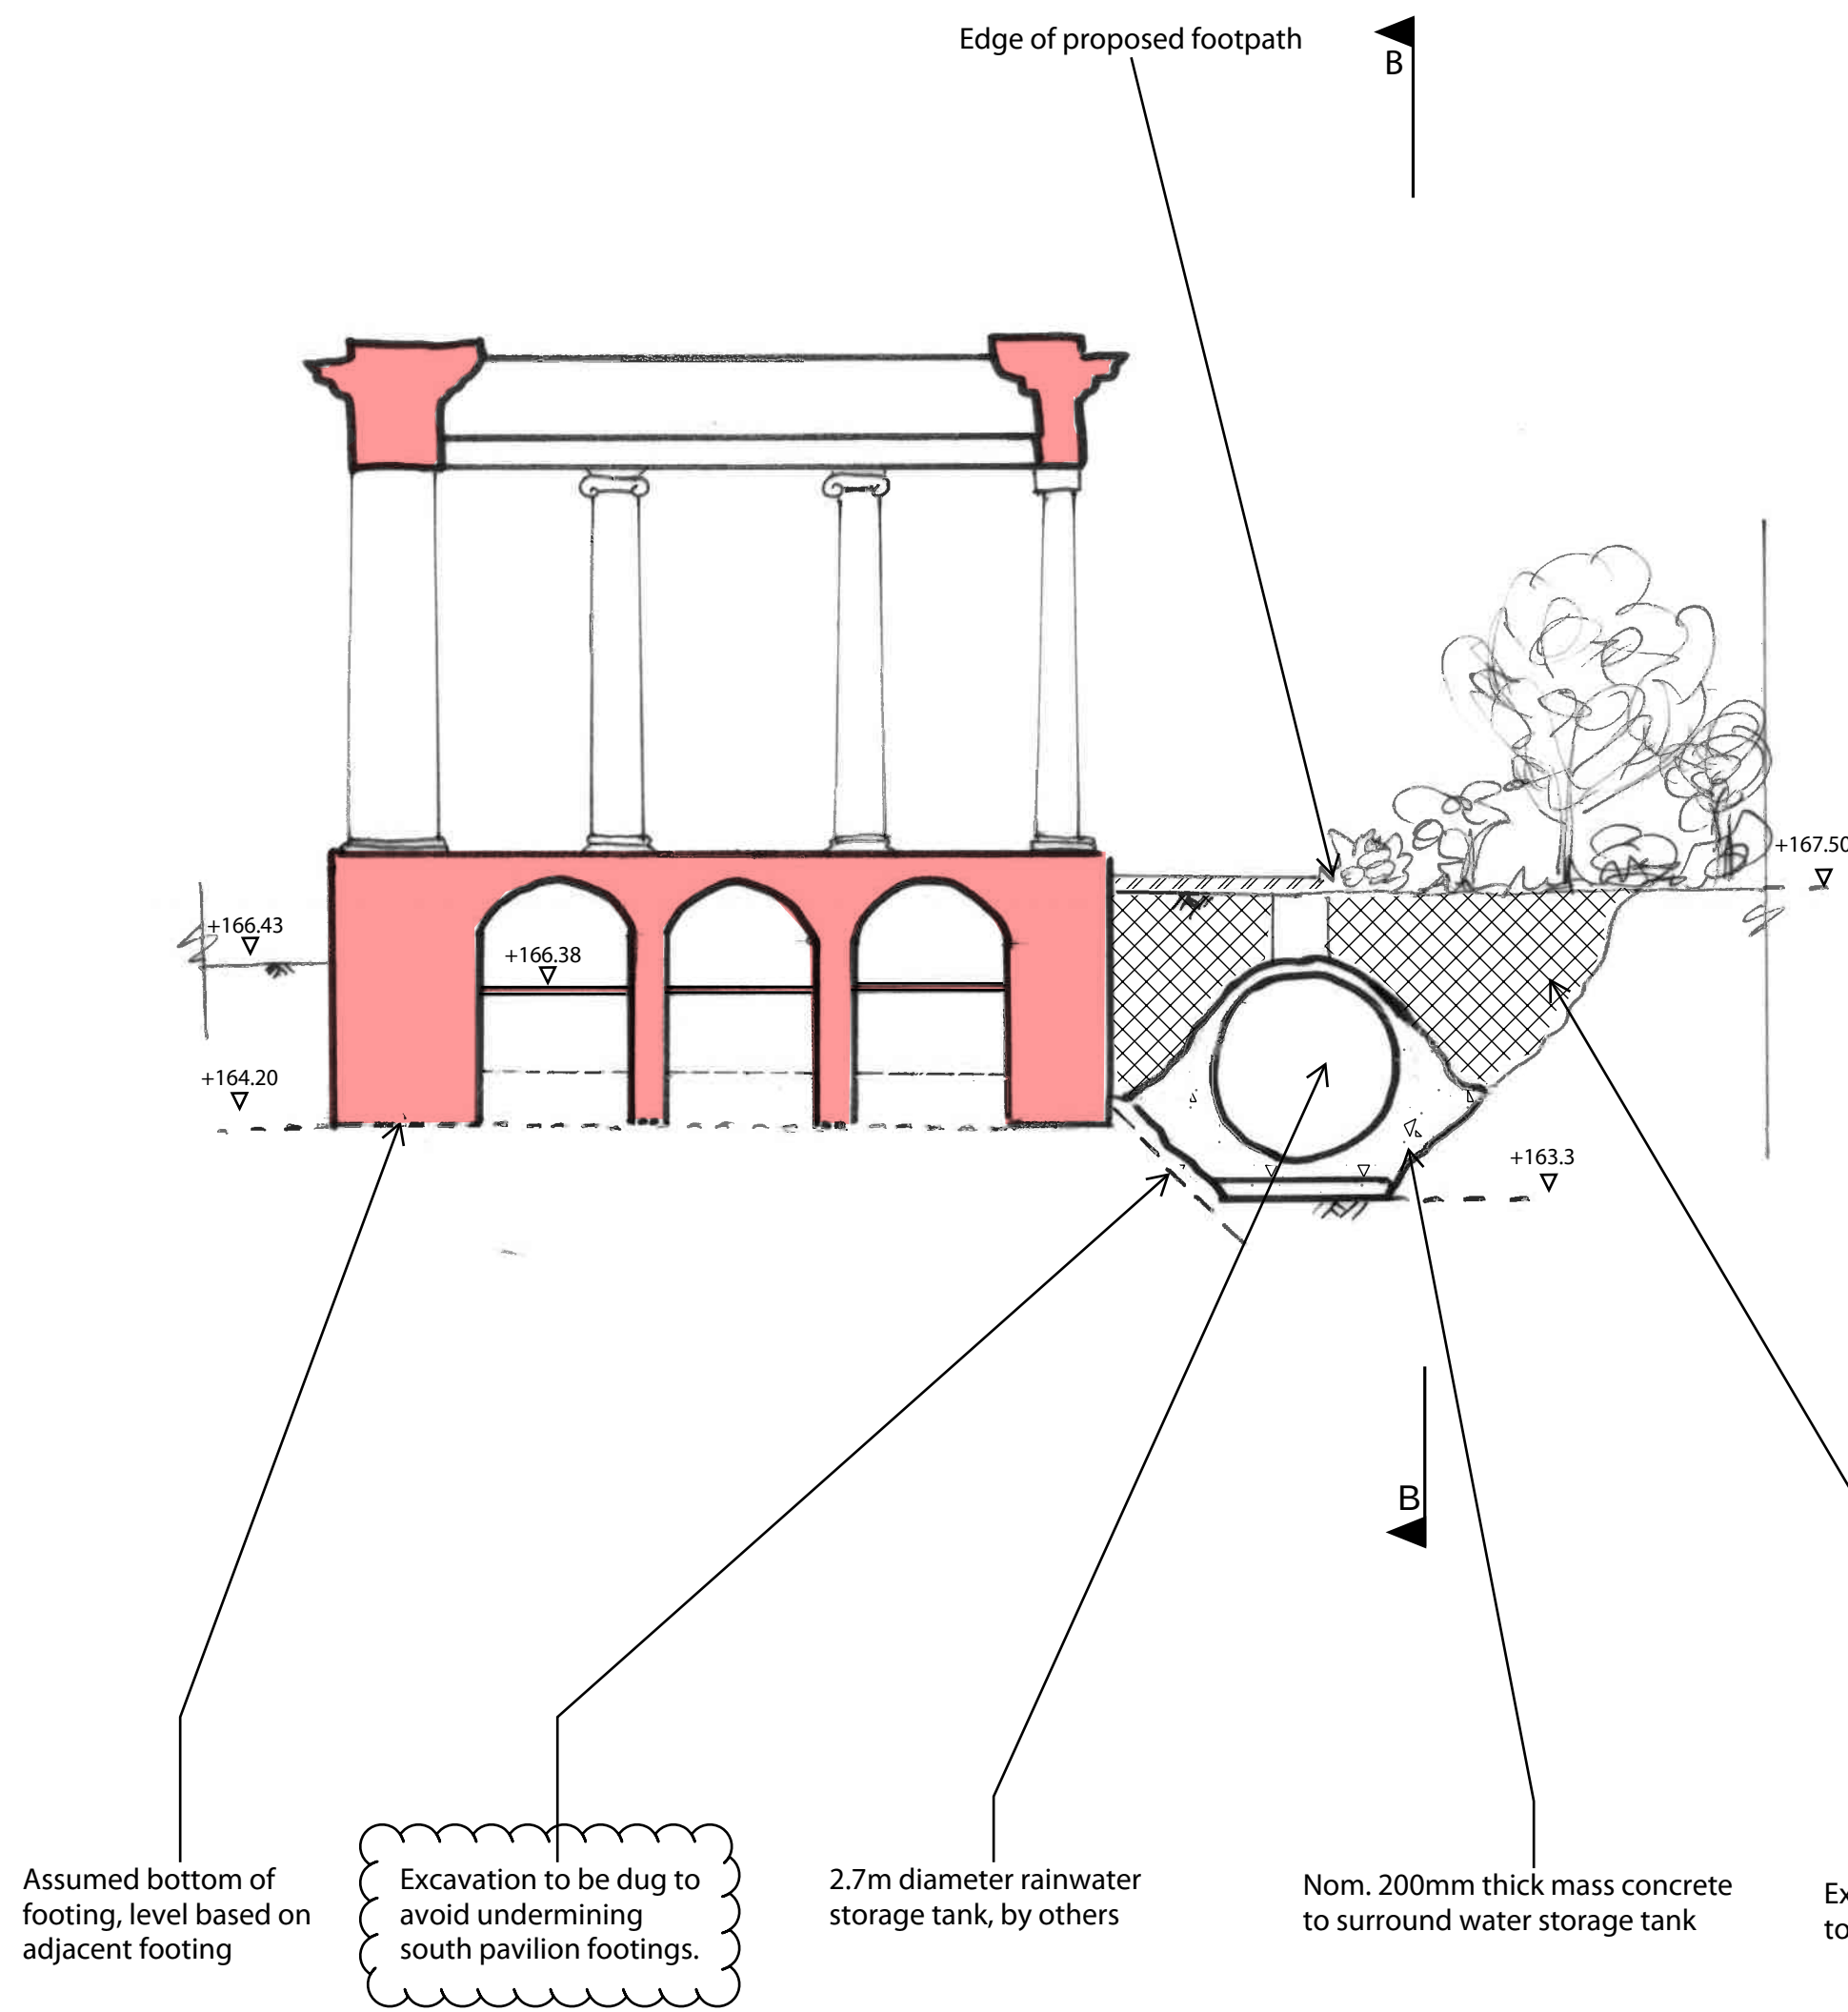


Section A-A
(1:100)

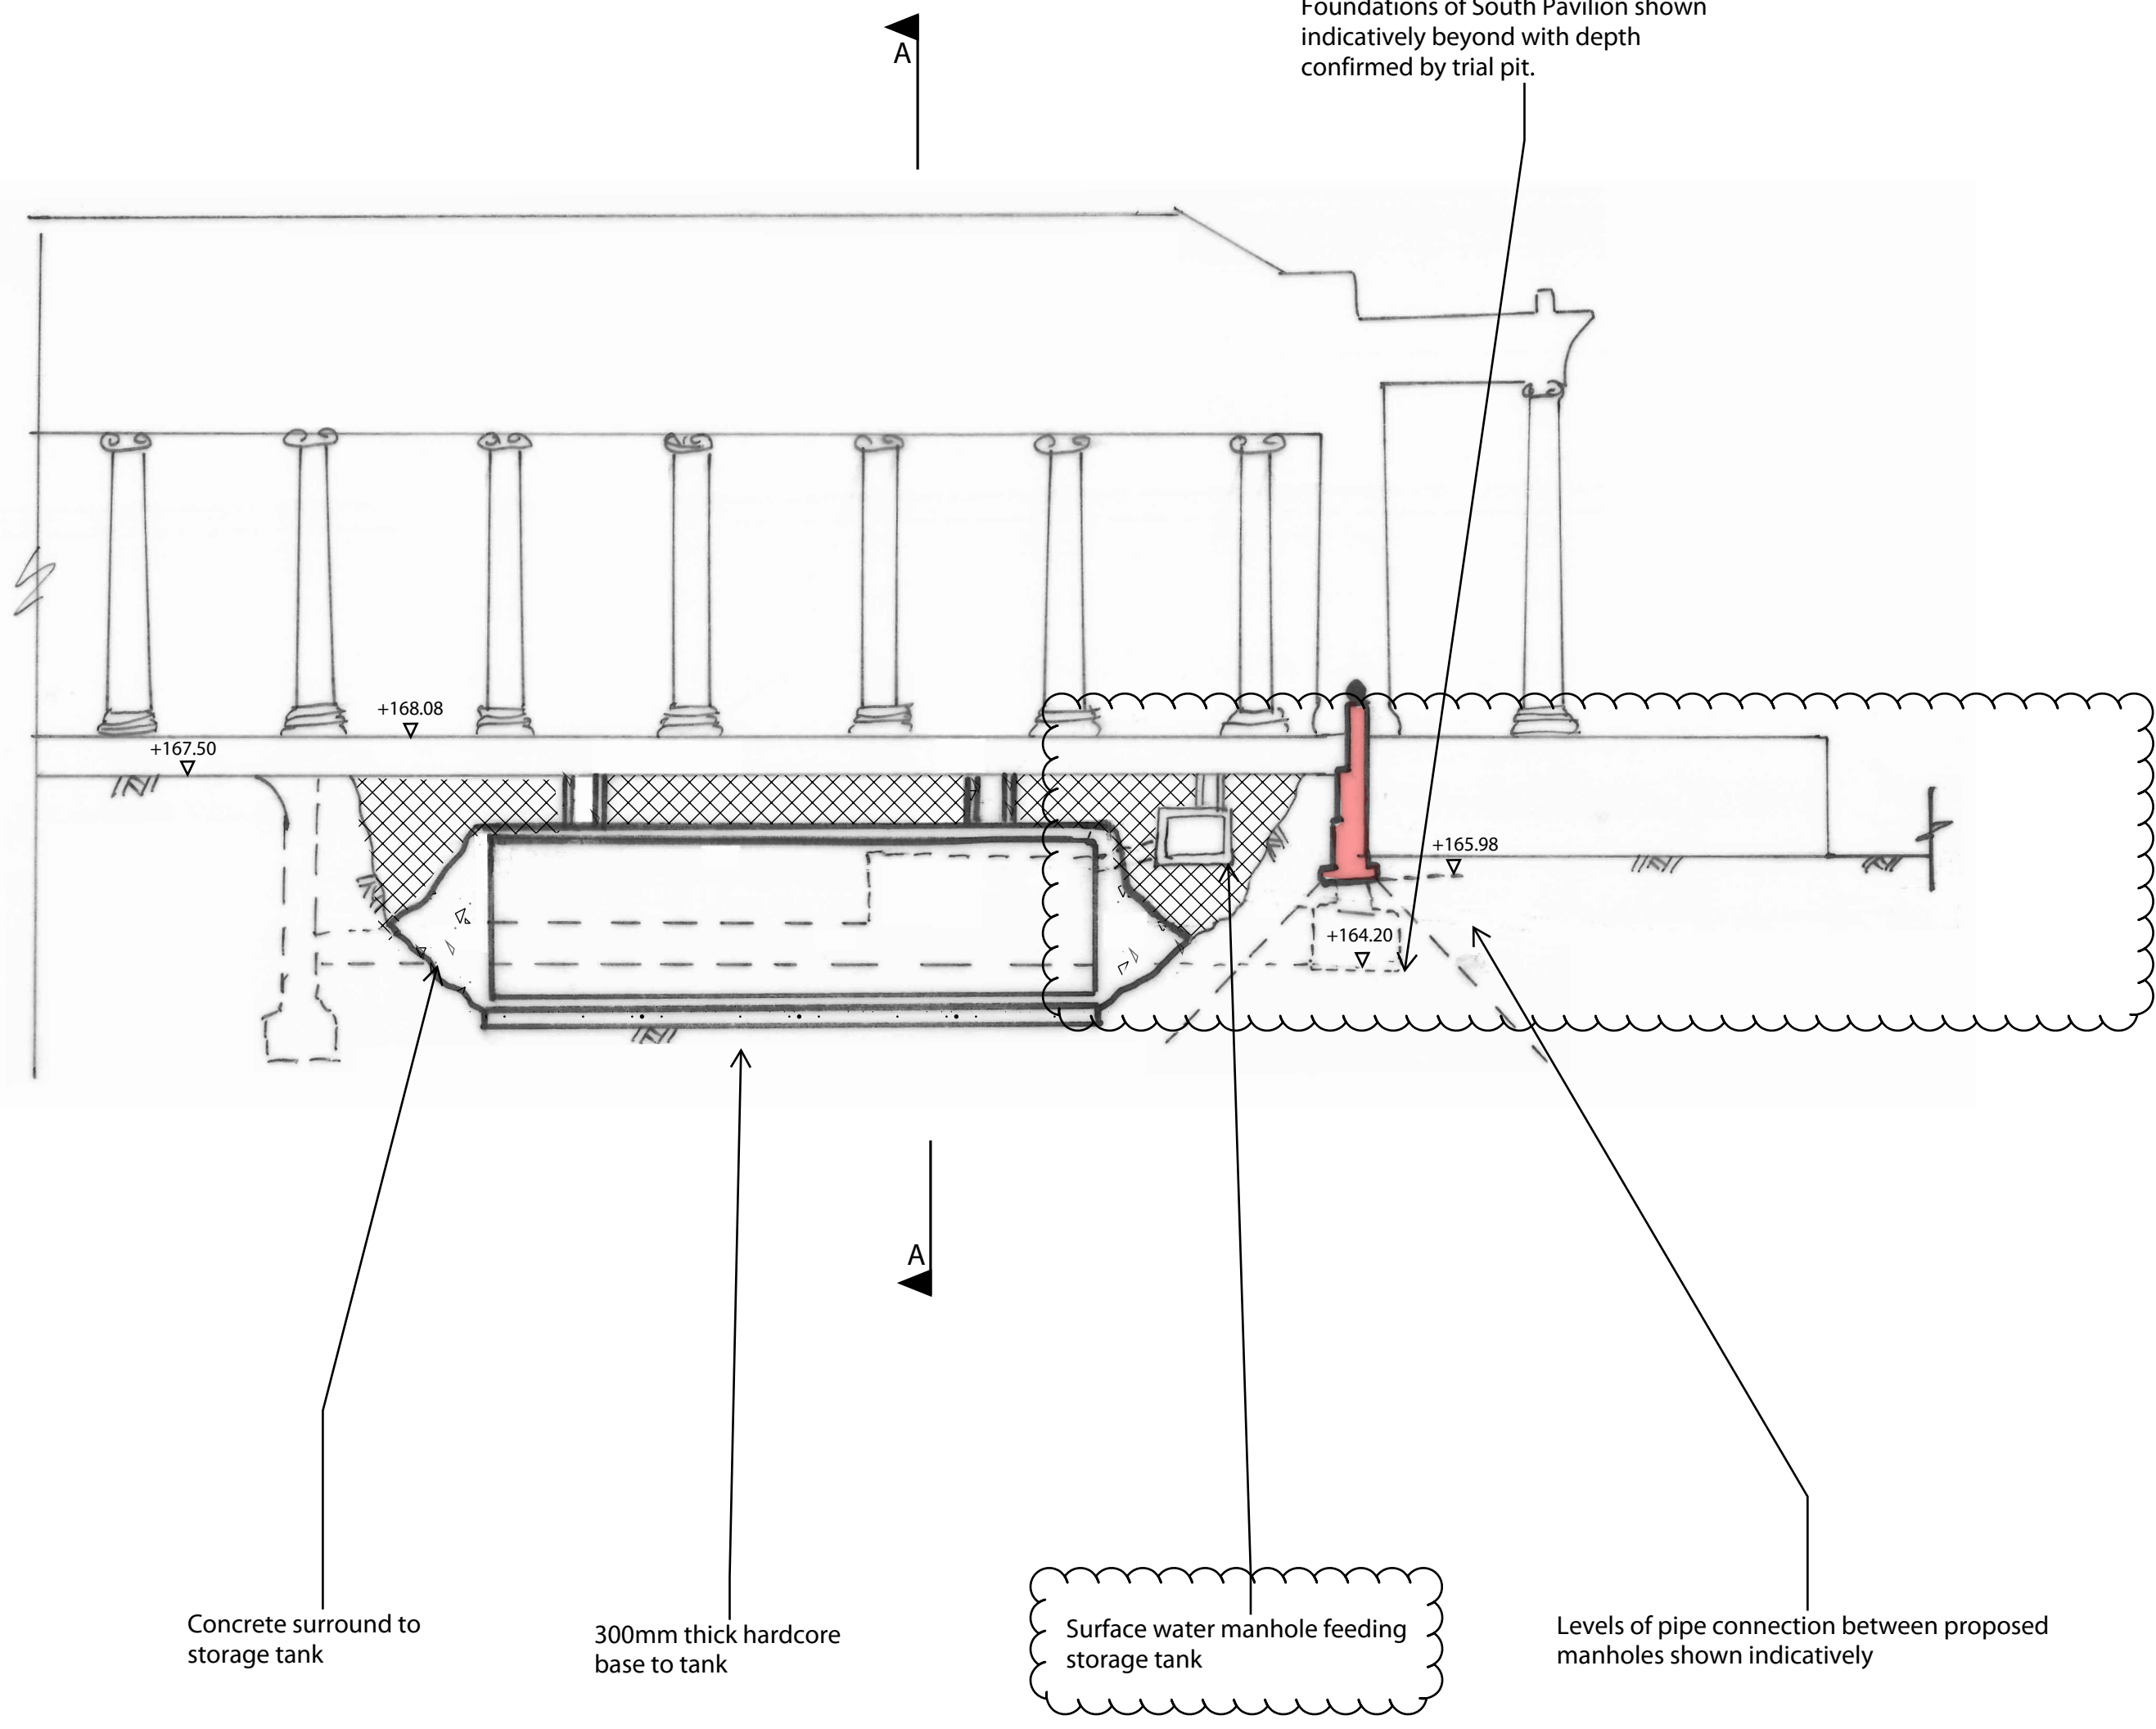

Section B-B
(1:100)

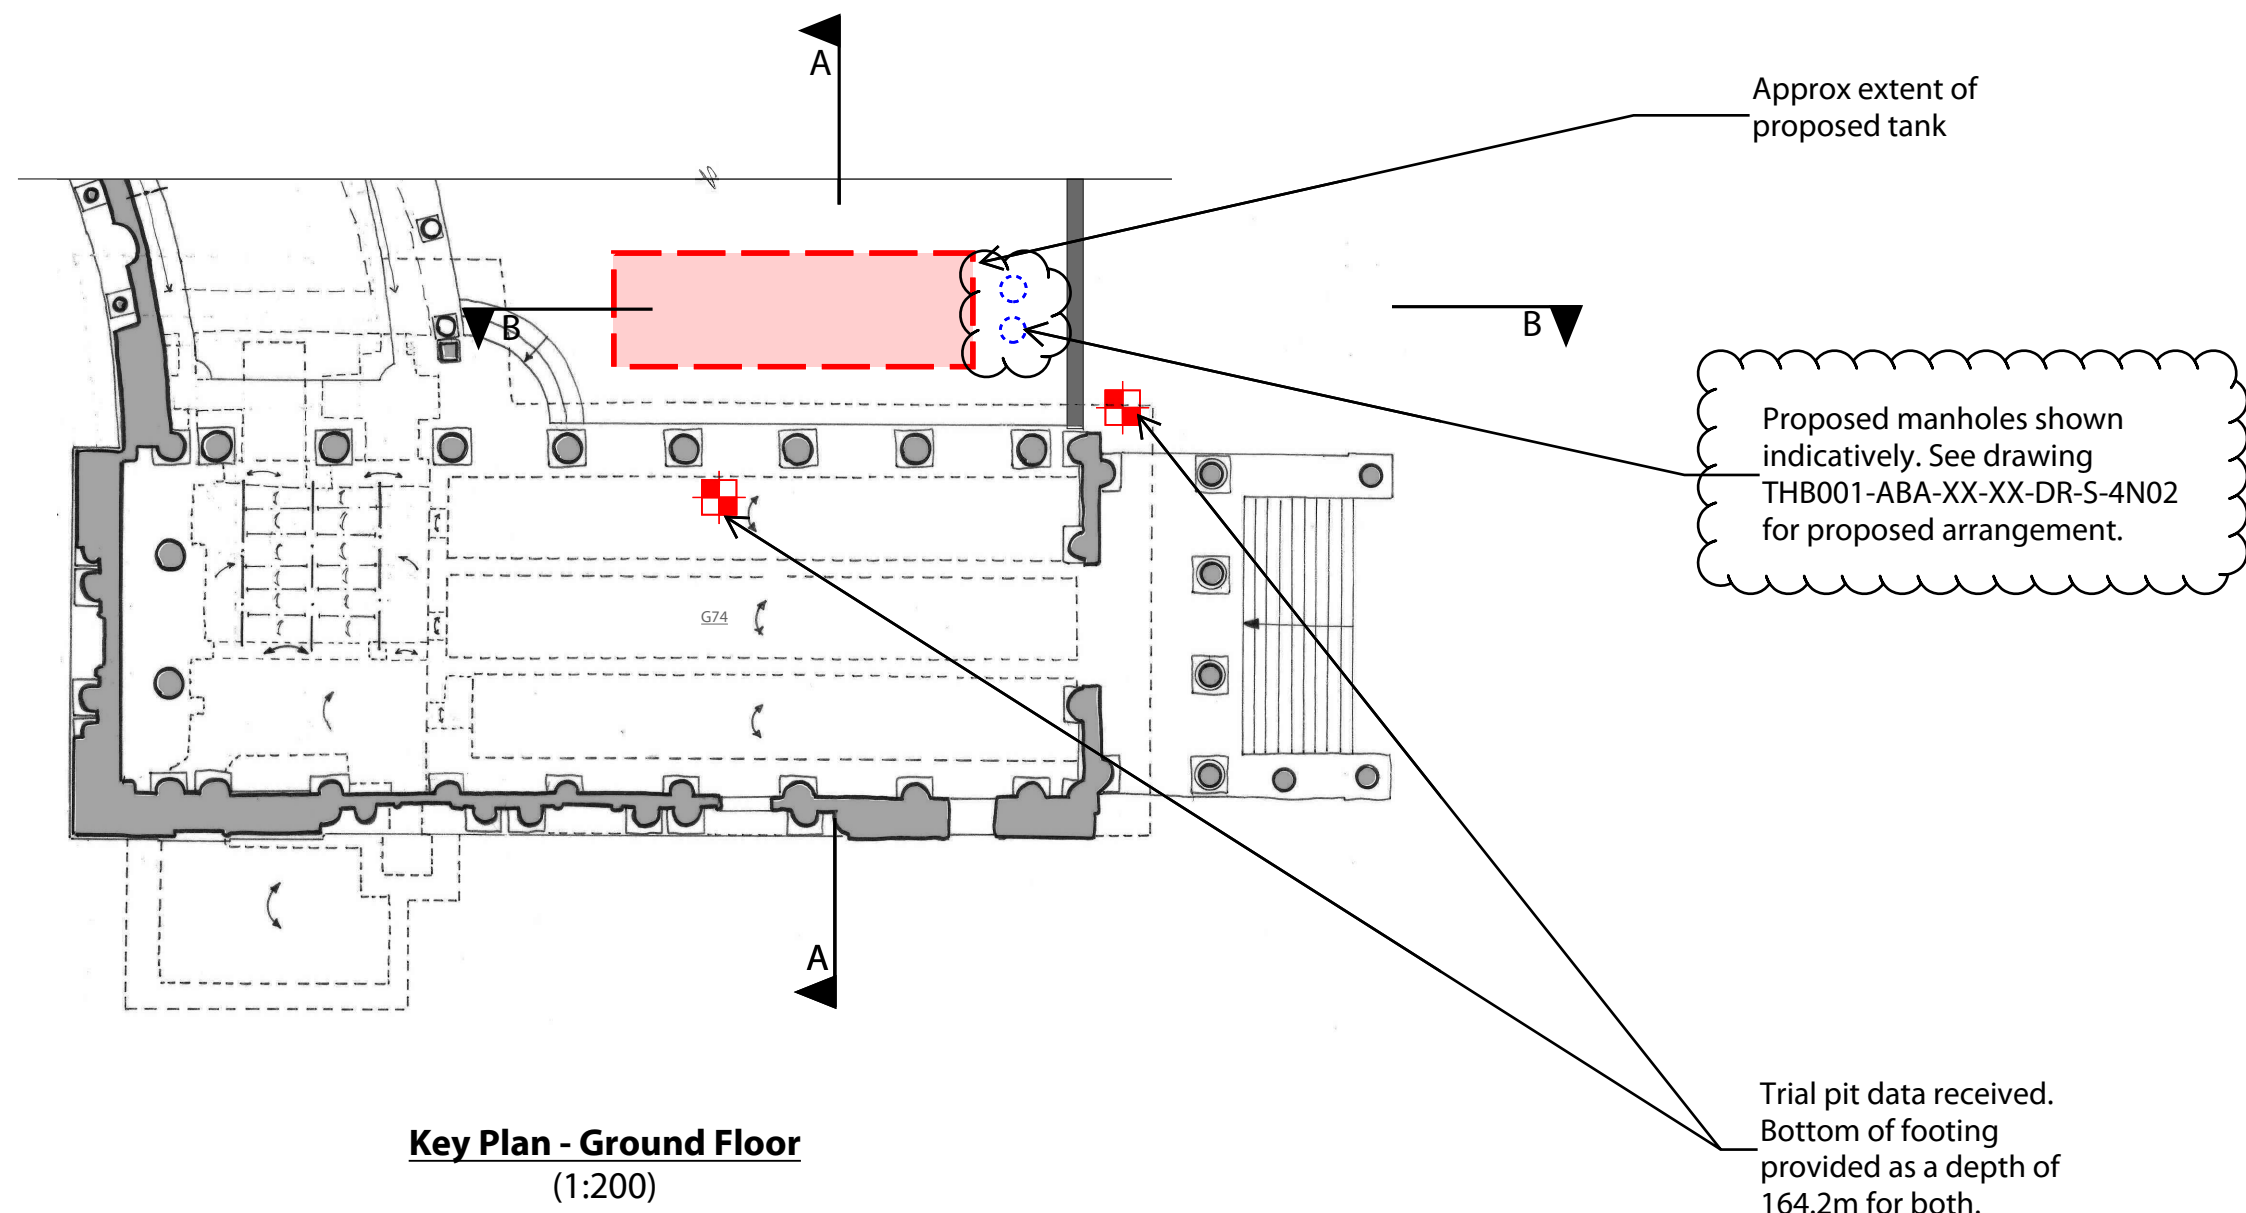

Key Plan - Ground Floor
(1:200)

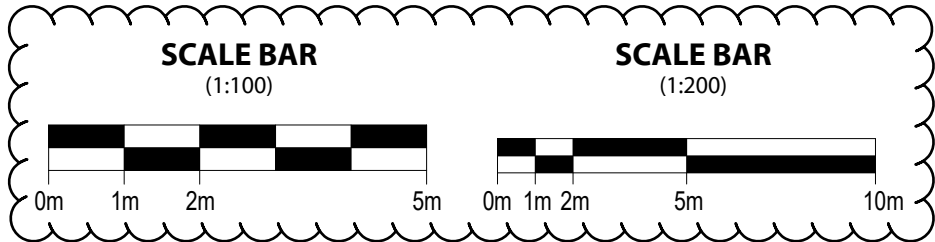

notes

1. This drawing is to be read in conjunction with all relevant Architect's and Engineer's drawings and the specification.

C	05.02.26	NOTES UPDATED FOLLOWING FEEDBACK FROM PLANNING CONSULTANT. ISSUED FOR PLANNING.	RM
B	13.01.26	ISSUED FOR PLANNING	RM
A	09.12.25	TRIAL PIT DATA ADDED	RM
-	25.09.25	ISSUED FOR COMMENT	RM

Job
**TOTTENHAM HOUSE
WILTSHIRE**

Title
**SECTION THROUGH
PROPOSED WATER
STORAGE TANK**

drawn SHe	checked RM
date JAN'26	scale (original - A1) AS SHOWN

Alan Baxter

75 Cowcross Street London EC1M 6EL
tel 020 7250 1555
email aba@alanbaxter.co.uk

www.alanbaxter.co.uk

drg. no. 1896/10/SK418	rev. C
----------------------------------	------------------