


Garage - Existing Side elevation SE

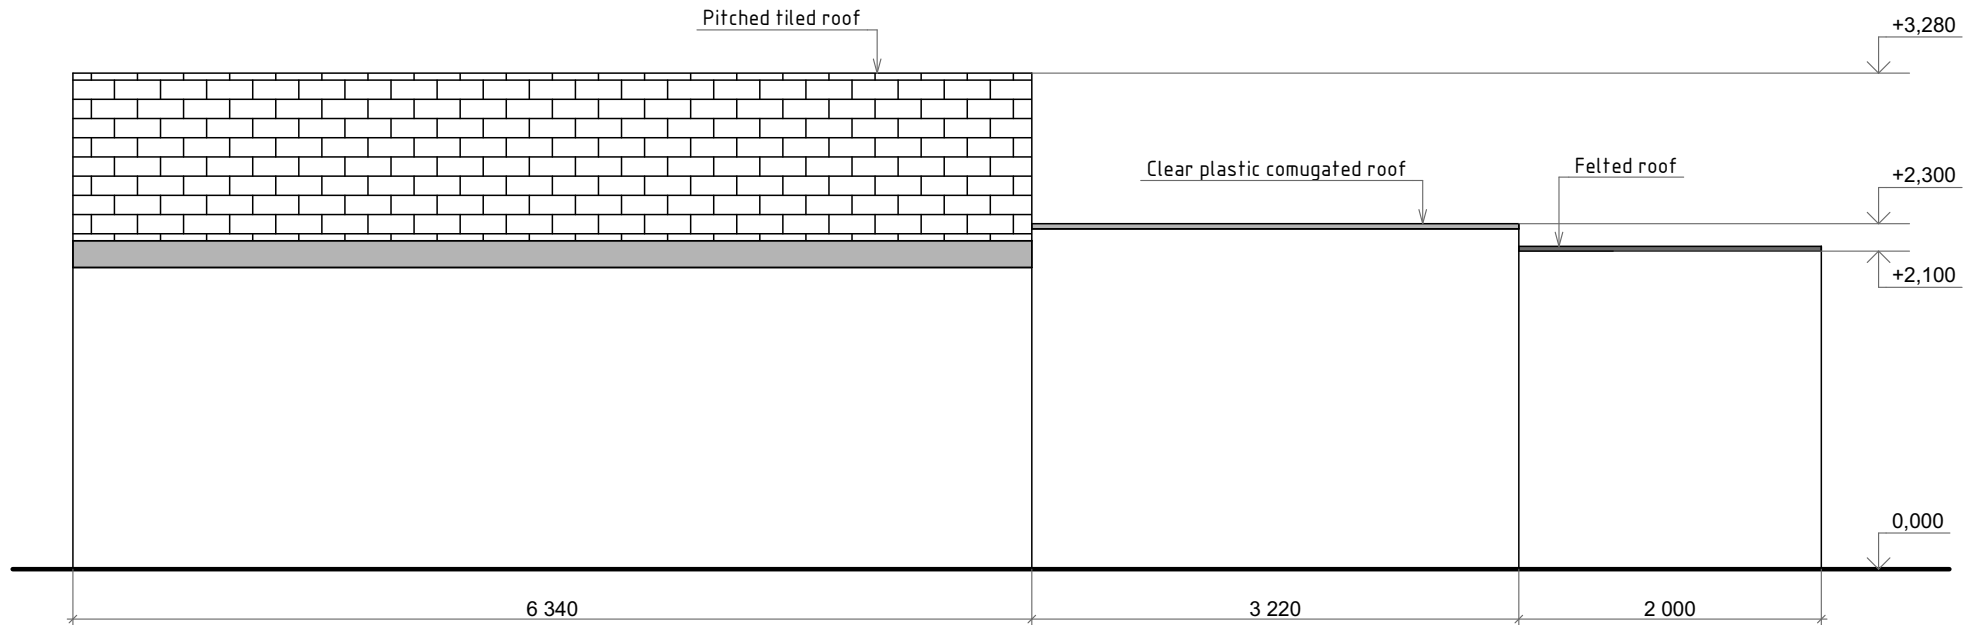

GB 012
Bramley Cottage
Garage - Existing
Side elevation SE
Scale 1:50
Paper size A4

