


proposed block plan

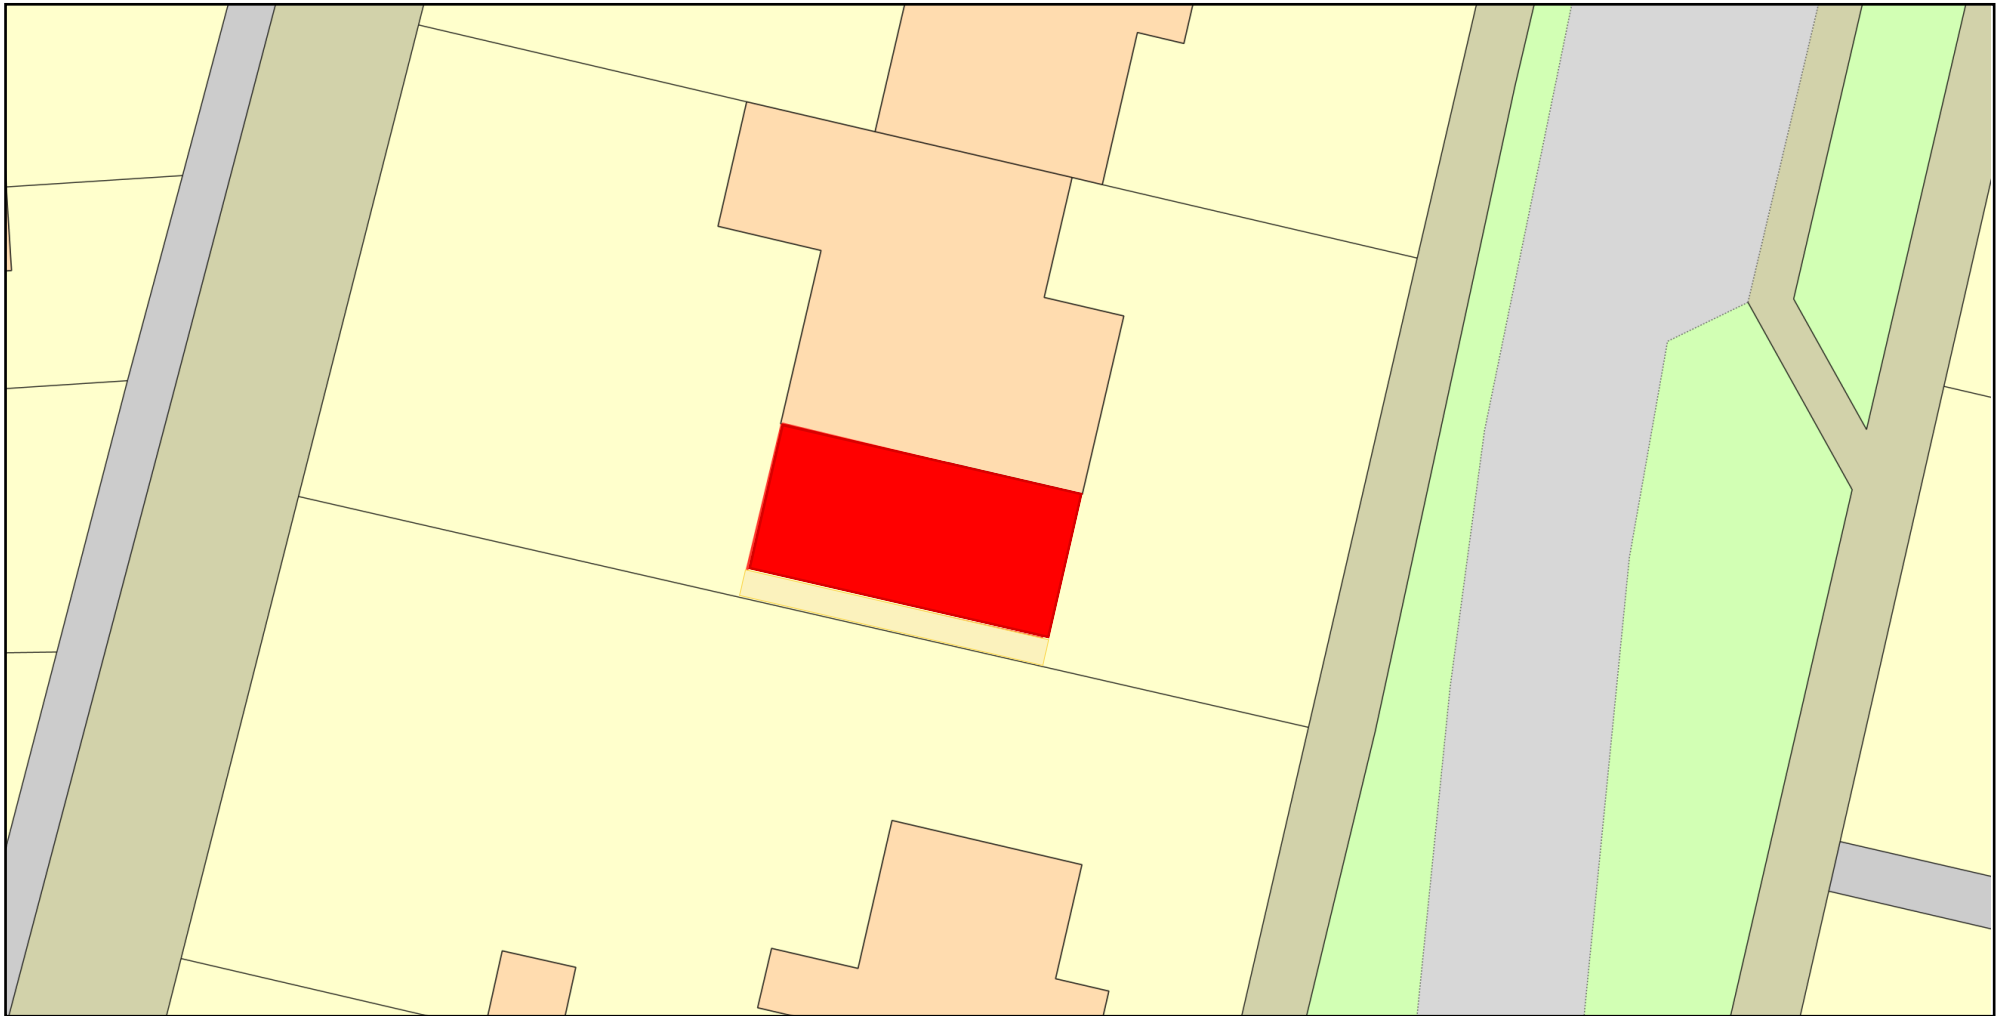

0 10
Metres



Plan Produced for: corsham loft conversion

Date Produced: 25 March 2026

Plan Reference Number: TQRQM26029085238265v2

Scale: 1:200 @ A4

© Crown copyright and database rights 2025 OS 100042766