

- KEY:
- P3 -

Natural Sandstone setts 90-150 widths, 100-300mm random lengths, 80 mm thick, Category 3, bound.

P4 -

Breedon Gravel Path.

P7 -

Reclaimed Yorkstone riven flags, 450 - 900mm width courses, random length up to 3x1 format, 80mm thickness. Category 3, bound.

P9 -

Aggregate border, 200mm width.

E3 -

Bullnosed Peak Moor kerb with 25-40mm upstand, 200 x 200mm section. 600-900mm length.

E5 -

Perforated Peak Moor Channel, Dishcd, over an ACO drain to Engineer's design. 300mm width.

E6 -

Peak Moor square stone chanel, 300mm wide, random lenghts.

E8 -

Perforated Peak Moor Channel, Flat, over an ACO drain to Engineer's design. 300mm width.

Adjacent Properties and Boundaries are shown for illustrative purposes only and have not been surveyed unless otherwise stated.

All areas shown are approximate and should be verified before forming the basis of a decision.

Do not scale other than for Planning Application purposes.


All dimensions must be checked by the contractor before commencing work on site.

No deviation from this drawing will be permitted without the prior written consent of the Architect.

The copyright of this drawing remains with the Architect and may not be reproduced in any form without prior written consent.

Ground Floor Slabs, Foundations, Sub-Structures, etc. All work below ground level is shown provisionally. Inspection of ground condition is essential prior to work commencing.

Reassessment is essential when the ground conditions are apparent, and redesign may be necessary in the light of soil conditions found. The responsibility for establishing the soil and sub-soil conditions rests with the contractor.

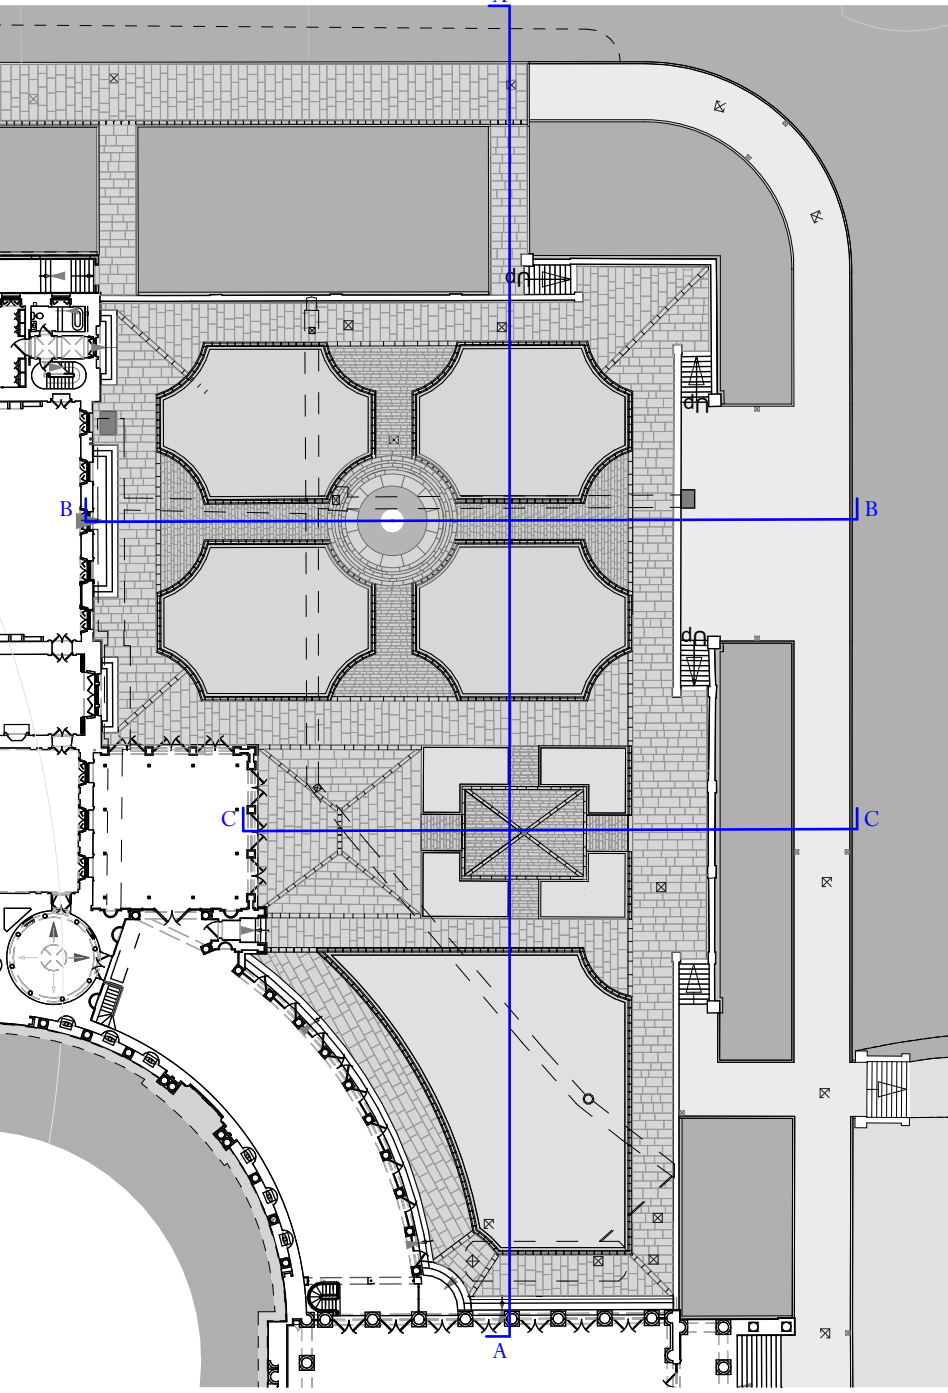

South Parterre Key Plan				1:500
04	11.02.26	Stone specification amended	KG	
03	15.01.26	Planning Issue	KG	
02	22.12.25	Minor amendments	KG	
A	05.08.25	Initial Issue	KG	
Rev	Date	Description	Initials	

PLANNING

PROJECT Tottenham House - Hard Landscape

TITLE: South Parterre Section BB

SCALE: 1:20, 1:200, 1:500 @A1

DATE: August 2025

DRAWING No: THL001-ADA-HL-XX-DR-A-3543(04)

DRAWN BY: KG



OLD HYDE HOUSE, 75 HYDE STREET
WINCHESTER, HANTS, SO23 7DW, TEL. 01962 843843

WEST WING, SOMERSET HOUSE, STRAND
LONDON, WC2R 1LA, TEL. 020 7841 0140

www.adamarchitecture.com contact@adamarchitecture.com

