
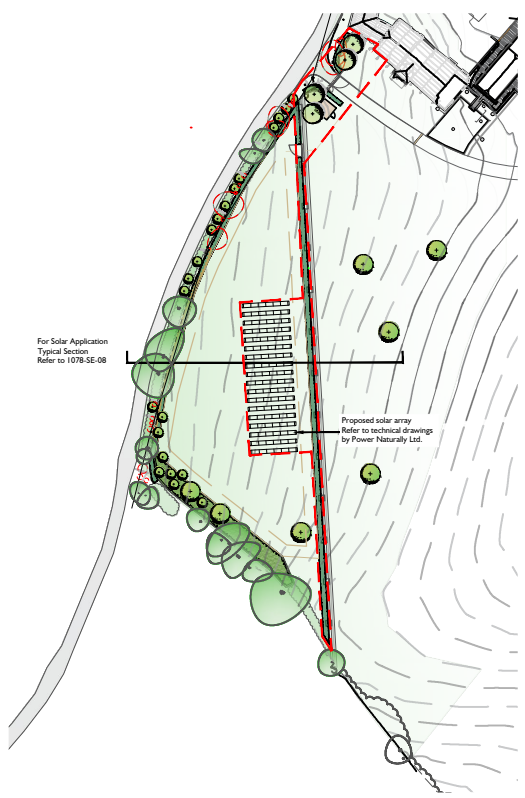


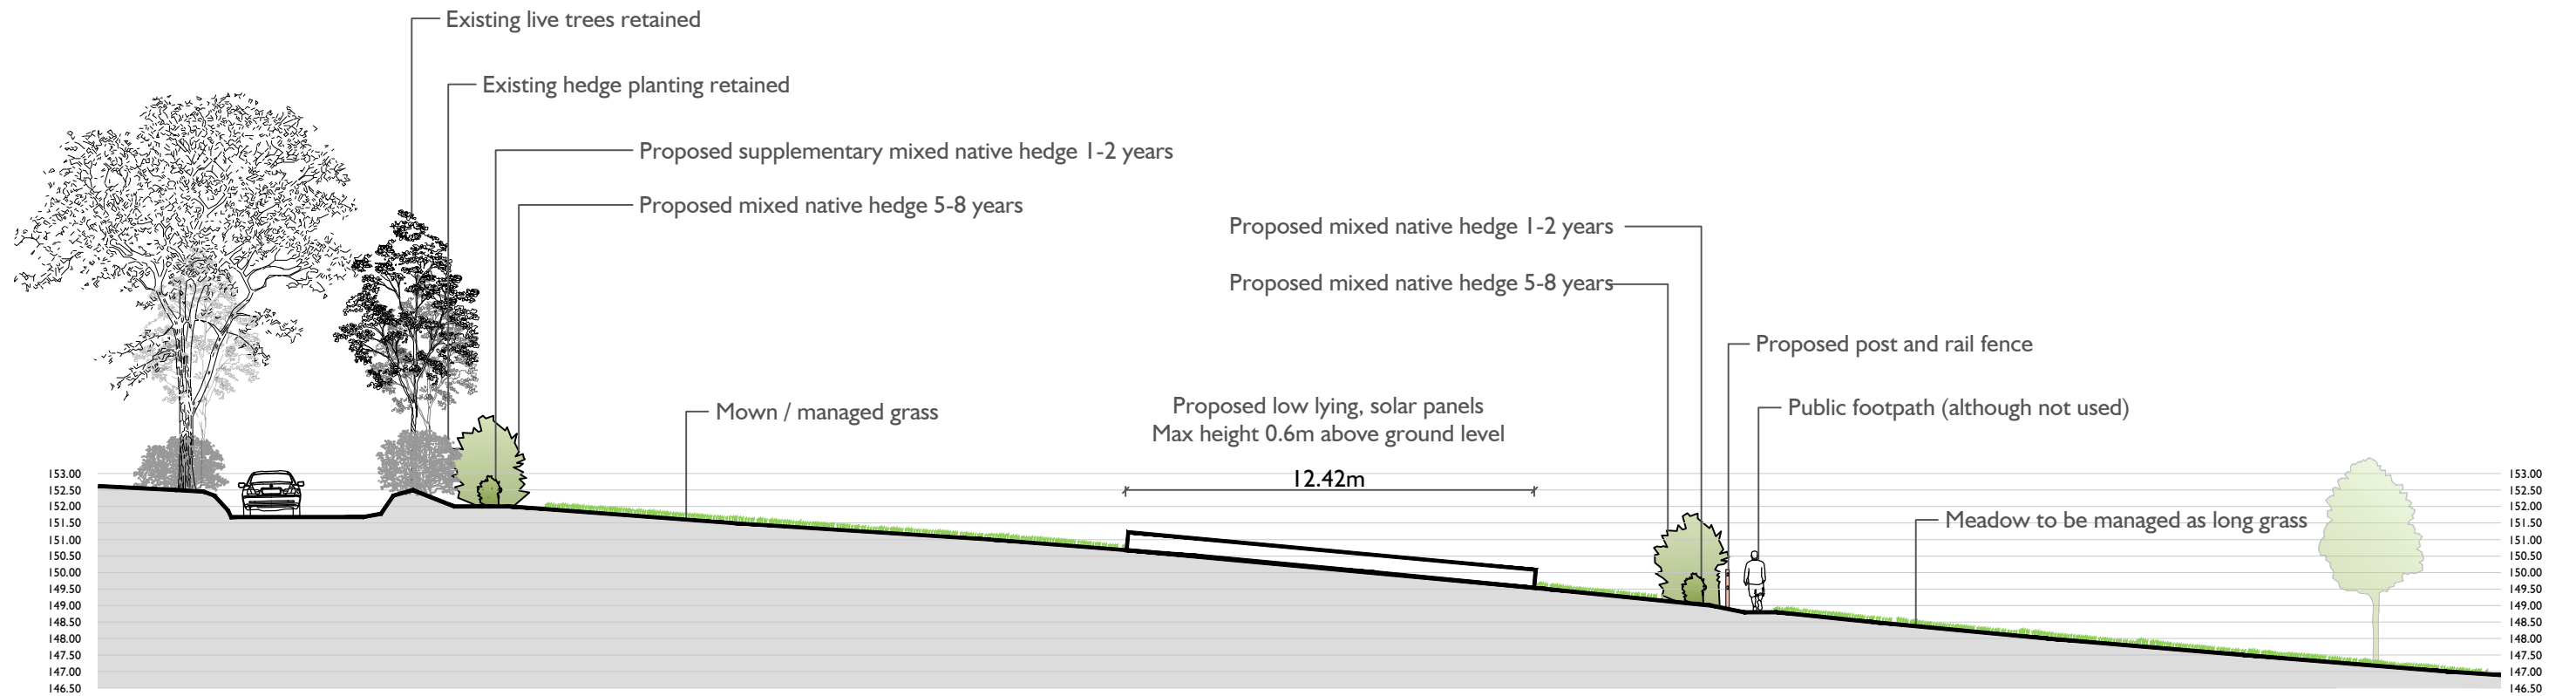

Context plan 1:2000 @ A3
Refer to 1078-MP-03

SCALE 1:200 @ A3

0 1 2 3 4 5 10m

A	GRAPHIC ADJUSTMENTS	2026-03-25	SH	CB
-	FOR PLANNING	2026-01-30	SH	CB
rev	description	date	by	chk

project
ROCHE OLD COURT - SOLAR APPLICATION

client
MRS C SAGE

drawing title
TYPICAL SECTION

drawing number	revision	status	scale
1078-SE-08	A	PLANNING	1:200@A3

TEL. 01722 340140 ENQUIRIES@INDIGOLANDSCAPE.CO.UK WWW.INDIGOLANDSCAPE.CO.UK
INDIGO LANDSCAPE ARCHITECTS LIMITED