




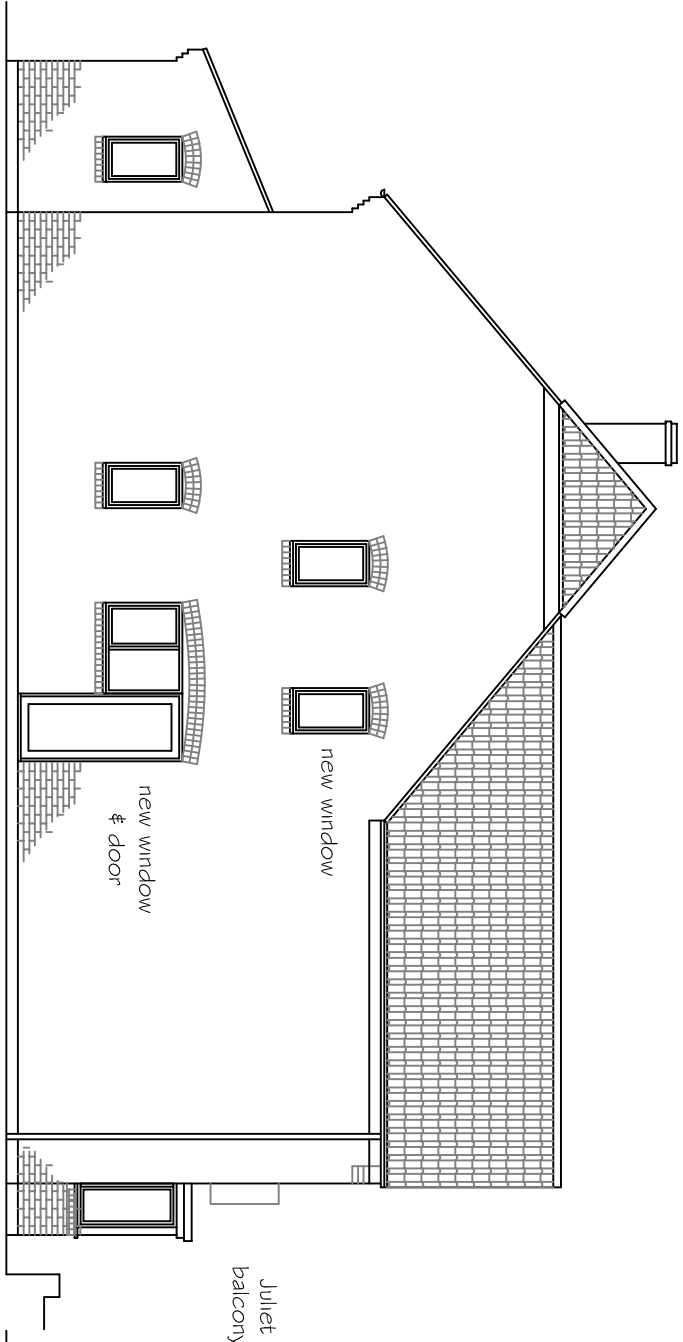


PROPOSED SIDE (WEST) ELEVATION 1 : 100

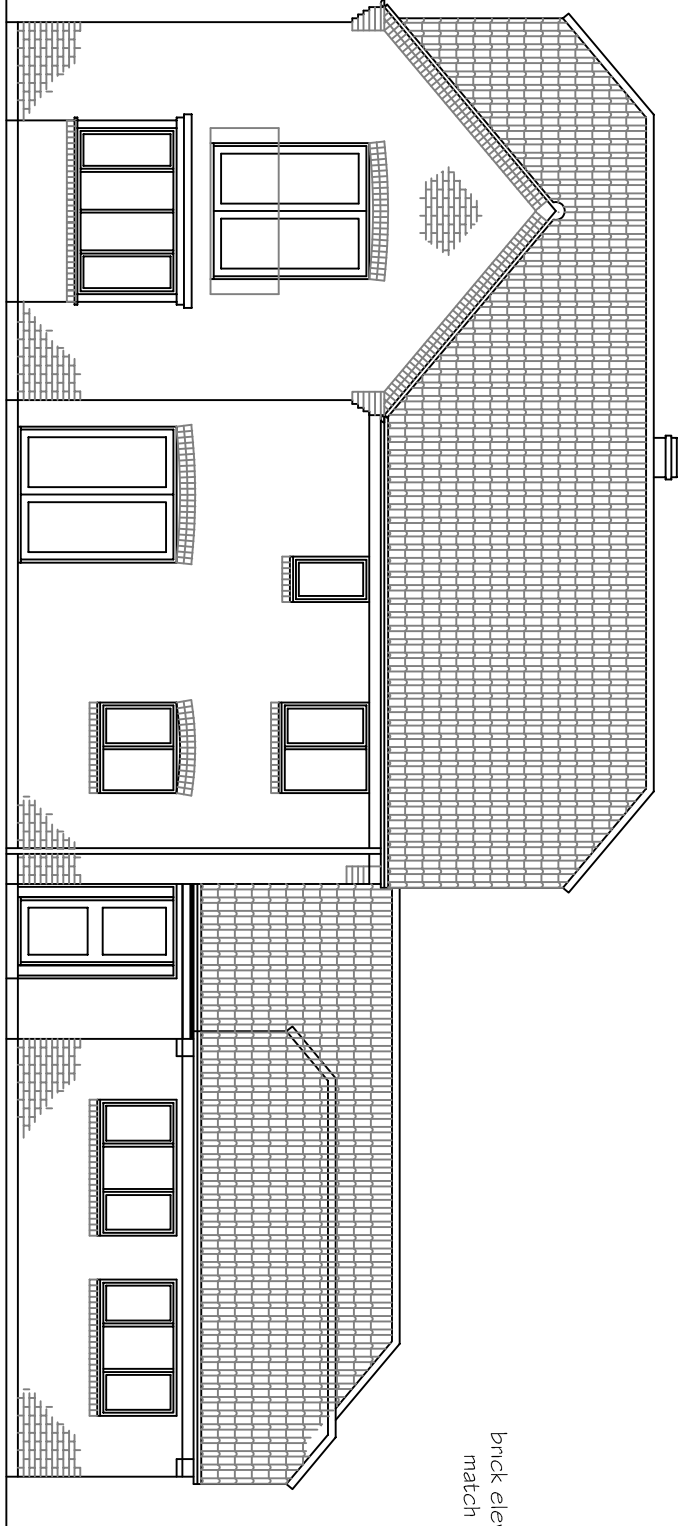


PROPOSED REAR (SOUTH) ELEVATION 1 : 100

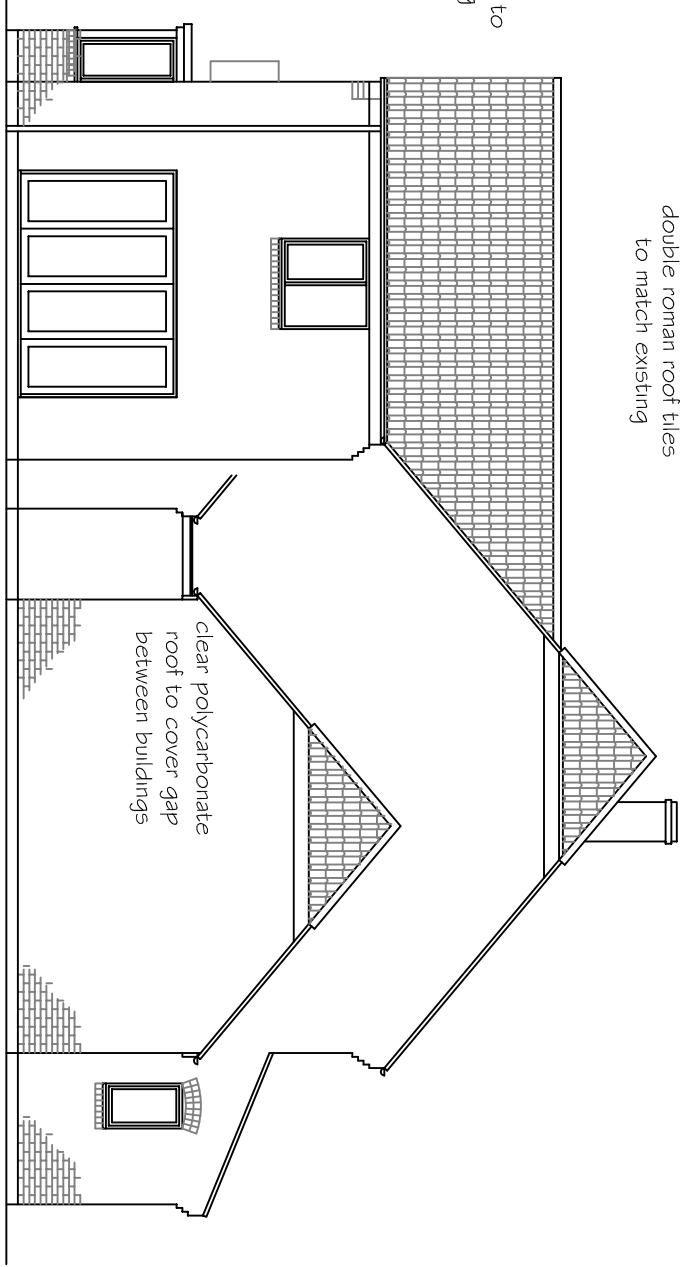


PROPOSED END (EAST) ELEVATION 1 : 100

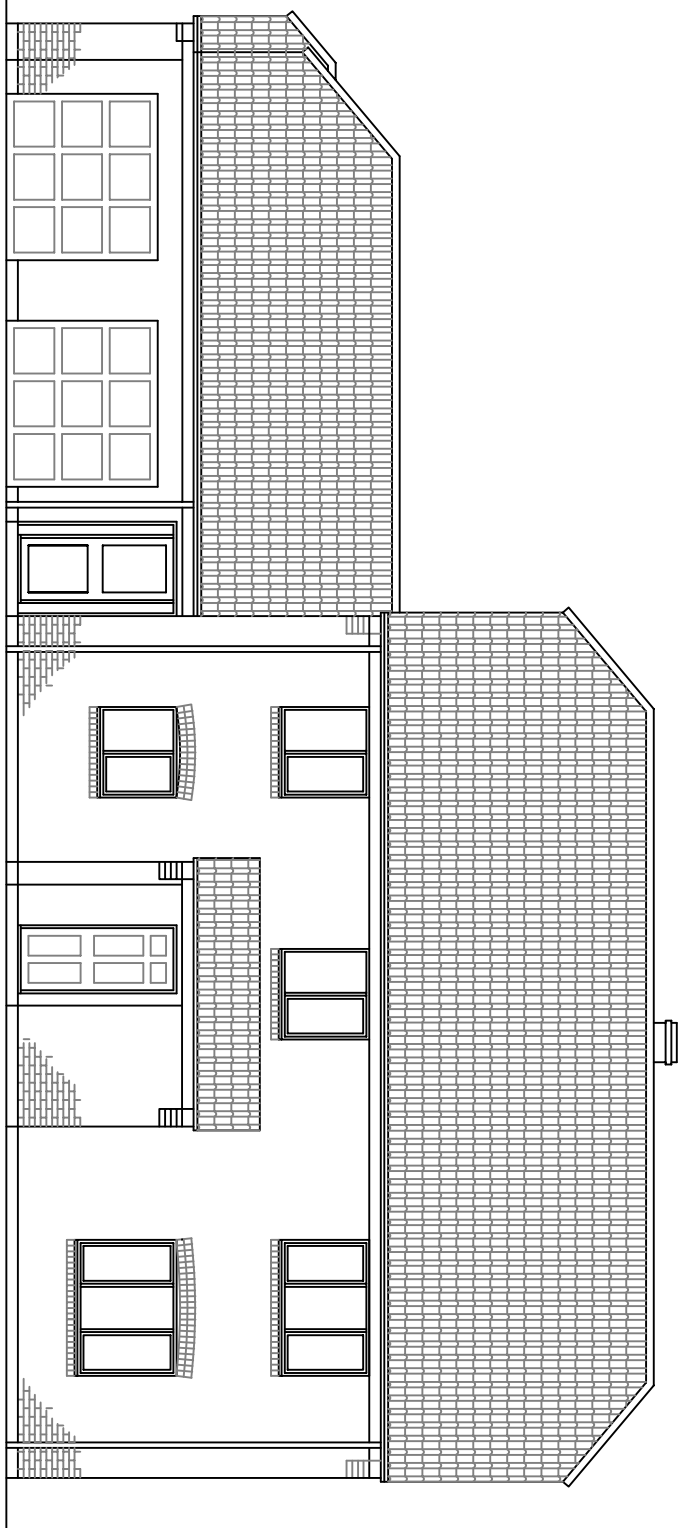


PROPOSED FRONT (NORTH) ELEVATION 1 : 100

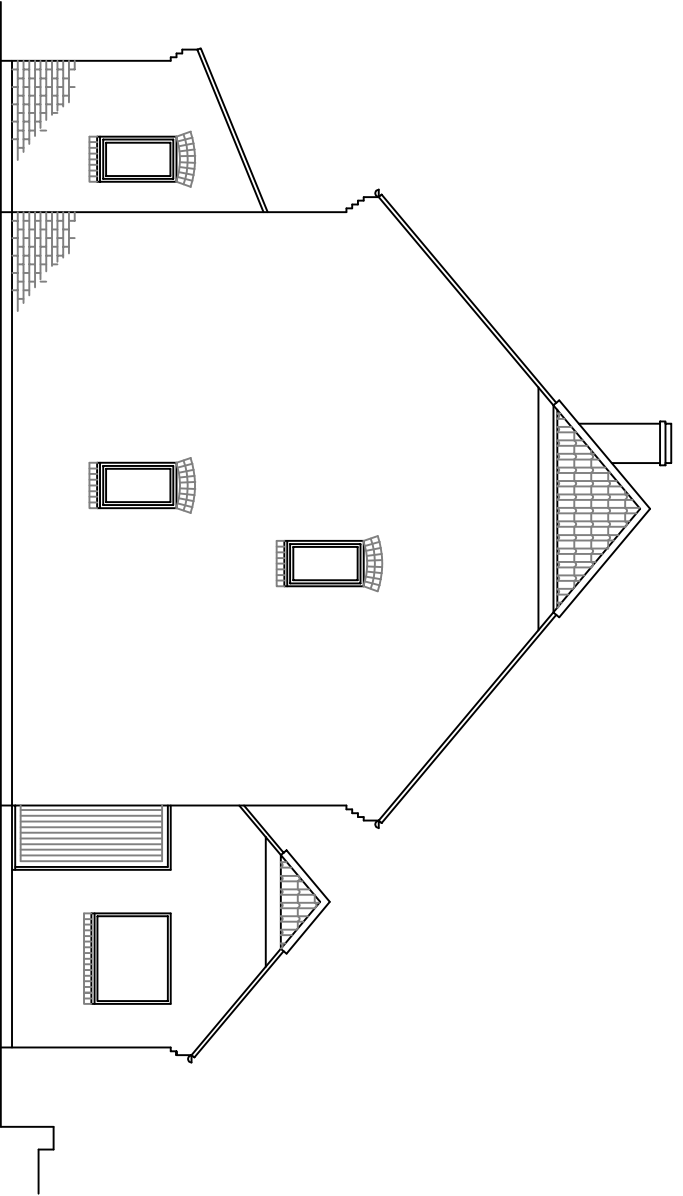


EXISTING SIDE (WEST) ELEVATION 1 : 100

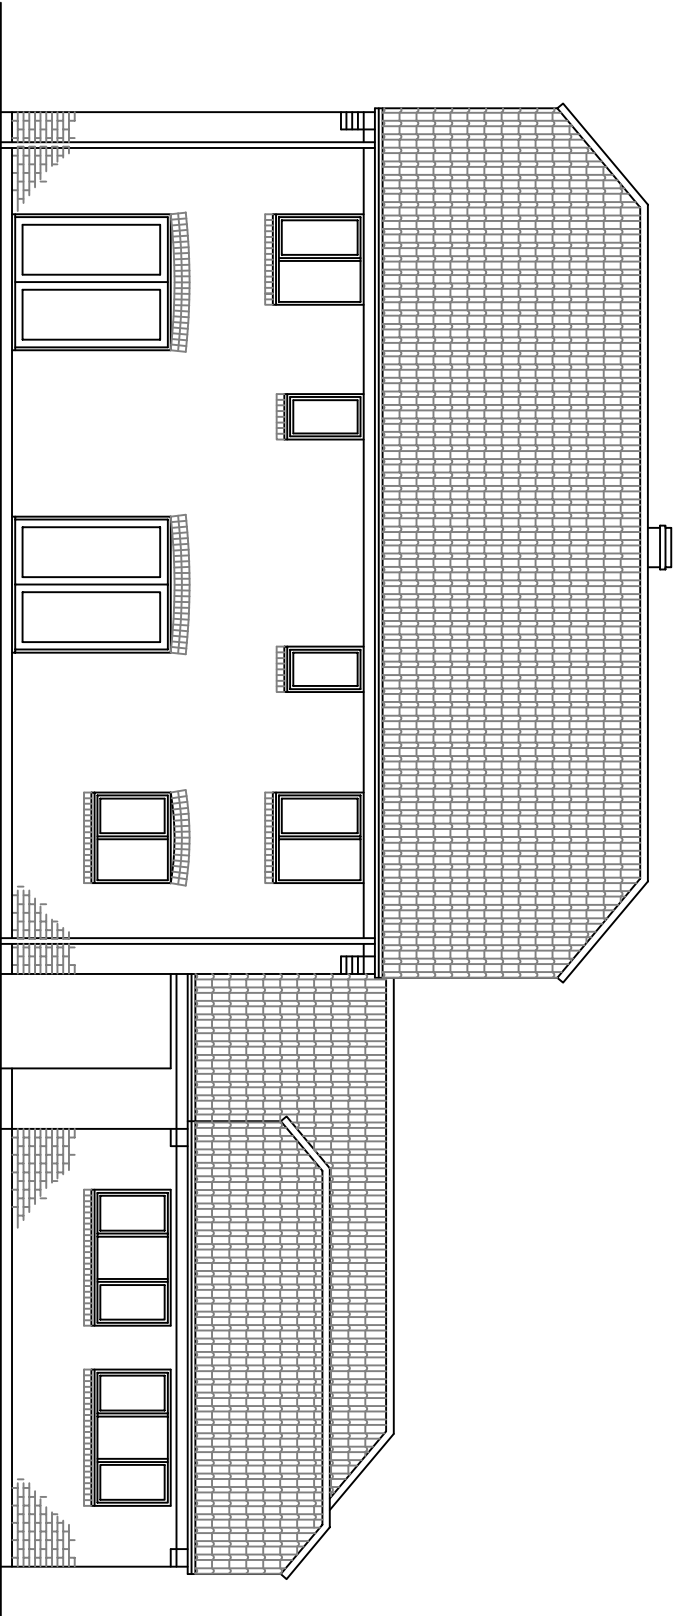


EXISTING REAR (SOUTH) ELEVATION 1 : 100

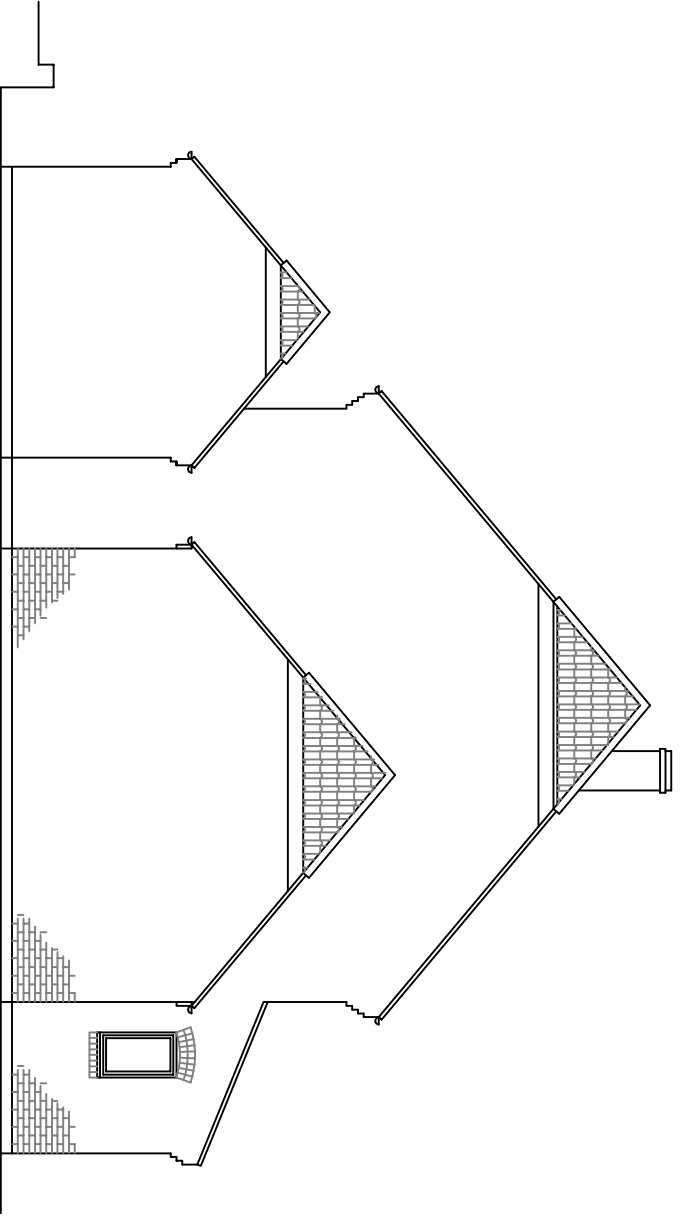

EXISTING END (EAST) ELEVATION 1 : 100

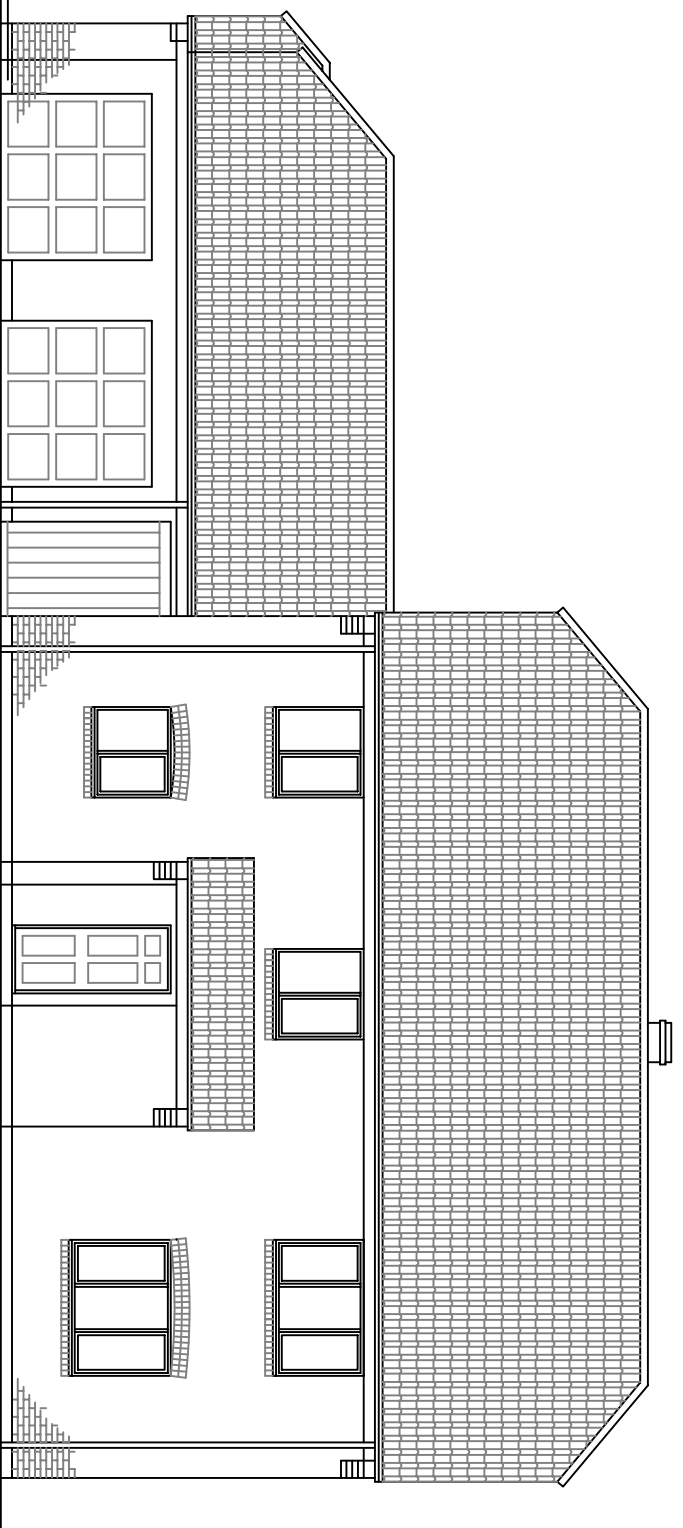

EXISTING FRONT (NORTH) ELEVATION 1 : 100

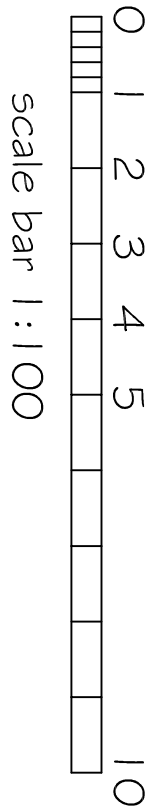

scale bar 1 : 100

SJF PLANNING & DESIGN SERVICE 01225 782078 simon@thebelldesign.com			
PROPOSED		TWO STOREY REAR EXTENSION & INTERNAL & EXTERNAL ALTERATIONS	
CLIENT		MRS L MARTIN	
LOCATION		18 POUND LANE SEMINGTON BA14 6LP	
TITLE		PROPOSED & EXISTING ELEVATIONS	
DRG NO	ISSUE	DATE	
2602-1	1	JAN 2026	