


**Existing Left Elevation**  
**1:100**

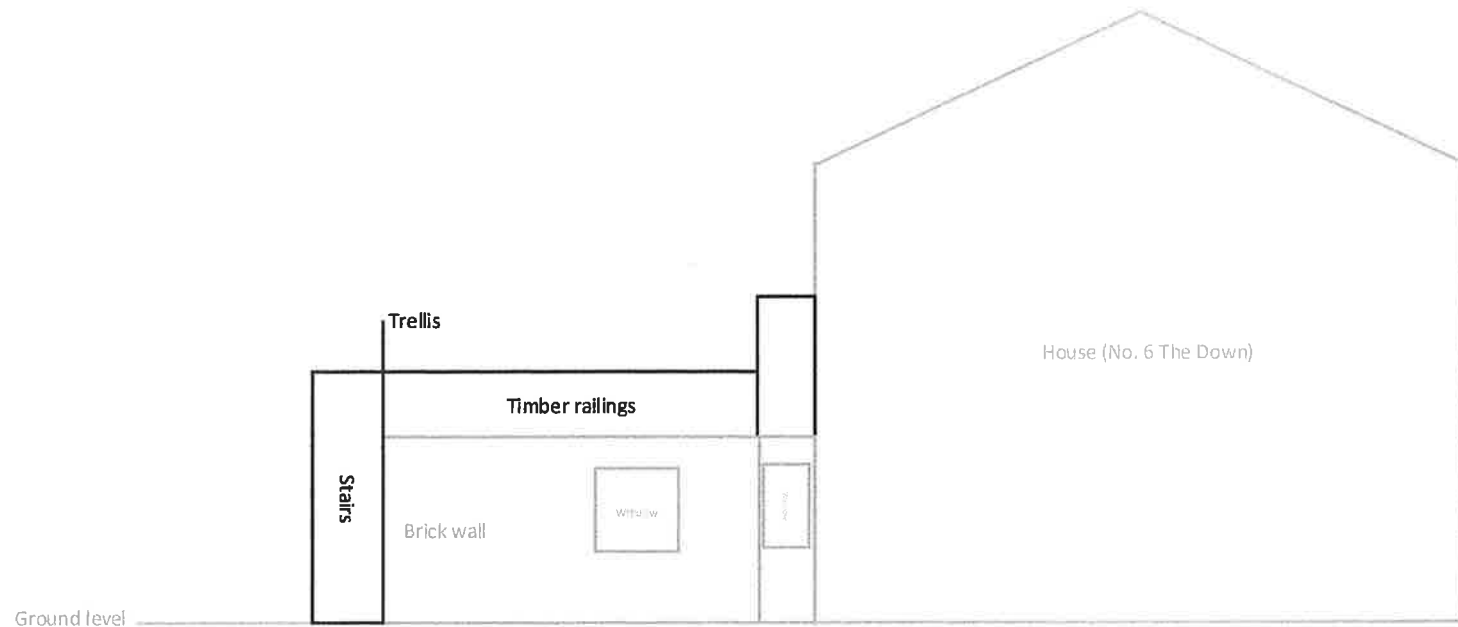

**Notes**

- House drawn for context
- House and extension are pre-existing
- Stairs beyond property boundary, shown for context

0cm 1cm 2cm 3cm 4cm 5cm  
Scale 1:100 on A4 paper  
1cm = 1m