



Existing Right Elevation
1:100

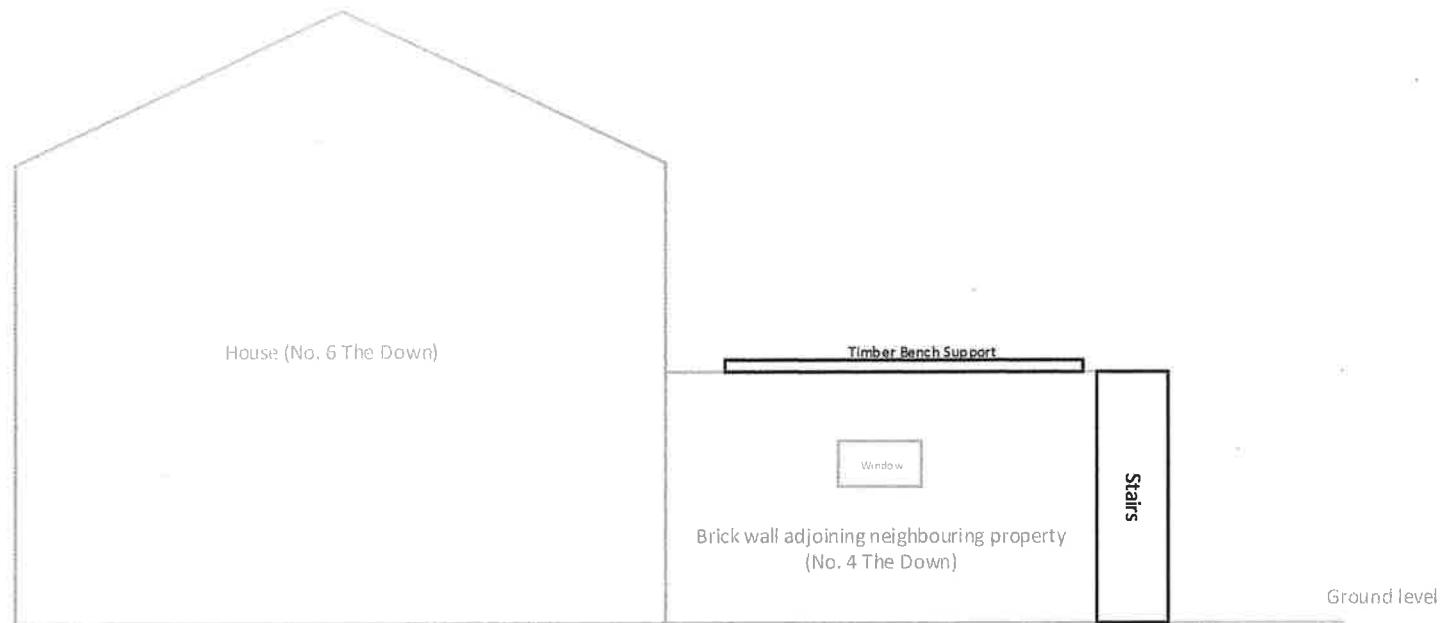

Notes

- House drawn for context
- House and extension are pre-existing
- Stairs beyond property boundary, shown for context

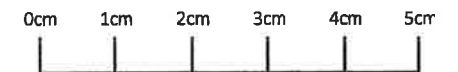

Scale 1:100 on A4 paper
1cm = 1m