

NOTES


DO NOT SCALE FROM THIS DRAWING

PLANNING


NOTE:

This drawing is submitted as part of a planning, listed building or conservation area consent application and is not intended for any other purpose.


All plans, sections & elevations are based on measured readings and any scaled dimension should not be relied upon to give an accurate measurement.

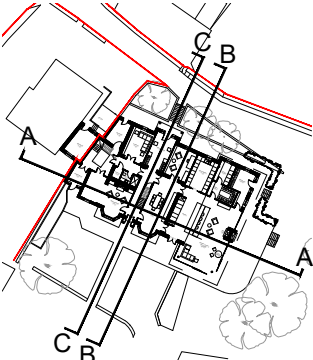


Section AA

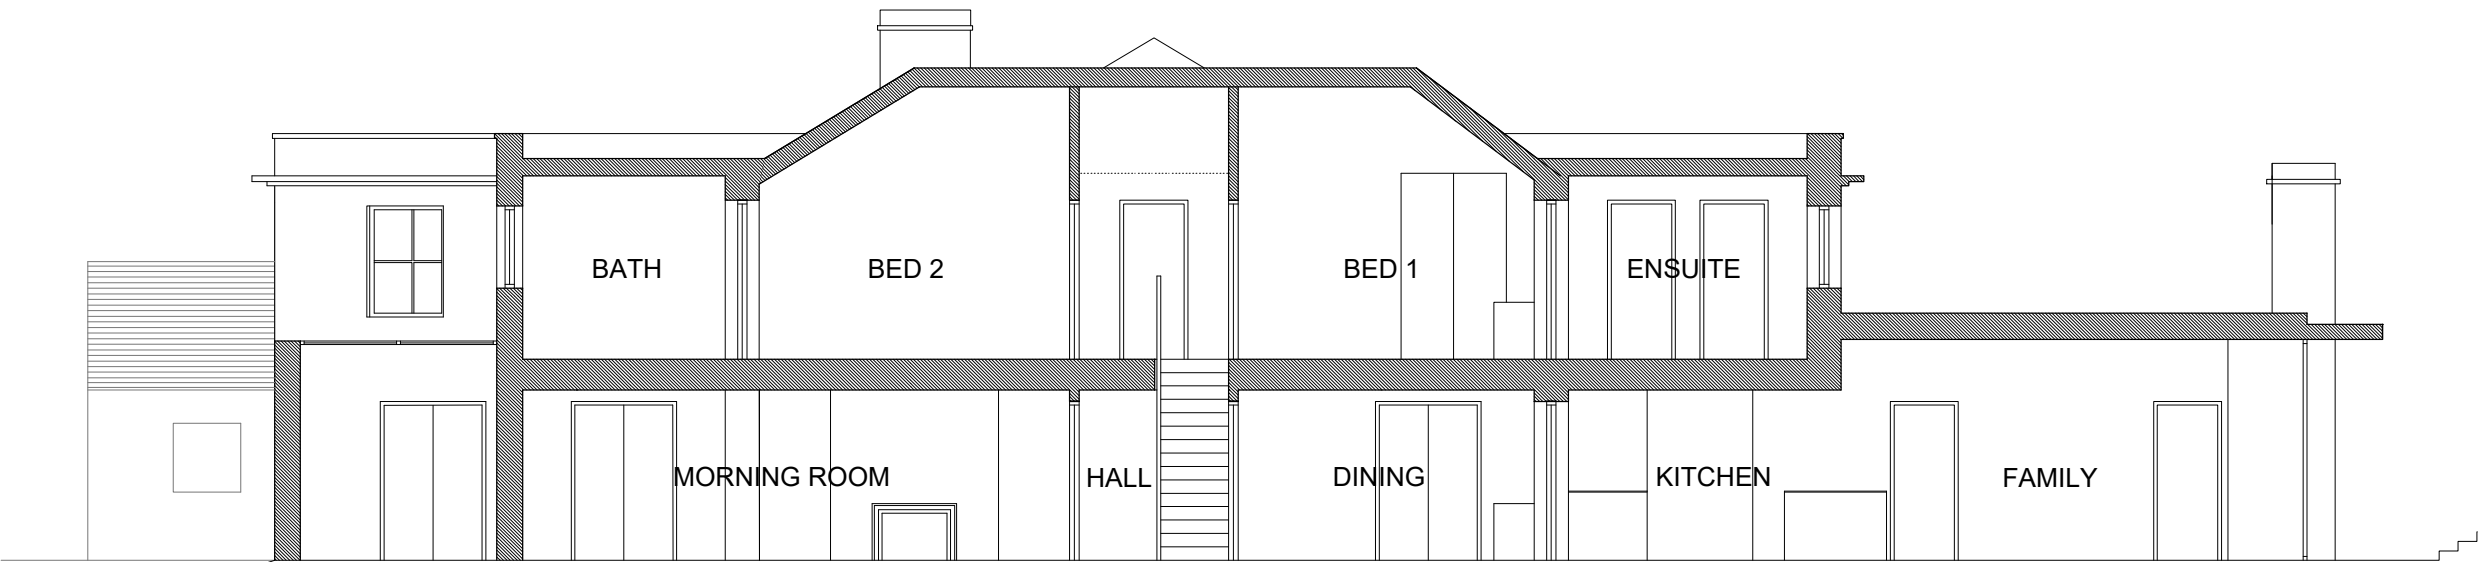


Section BB

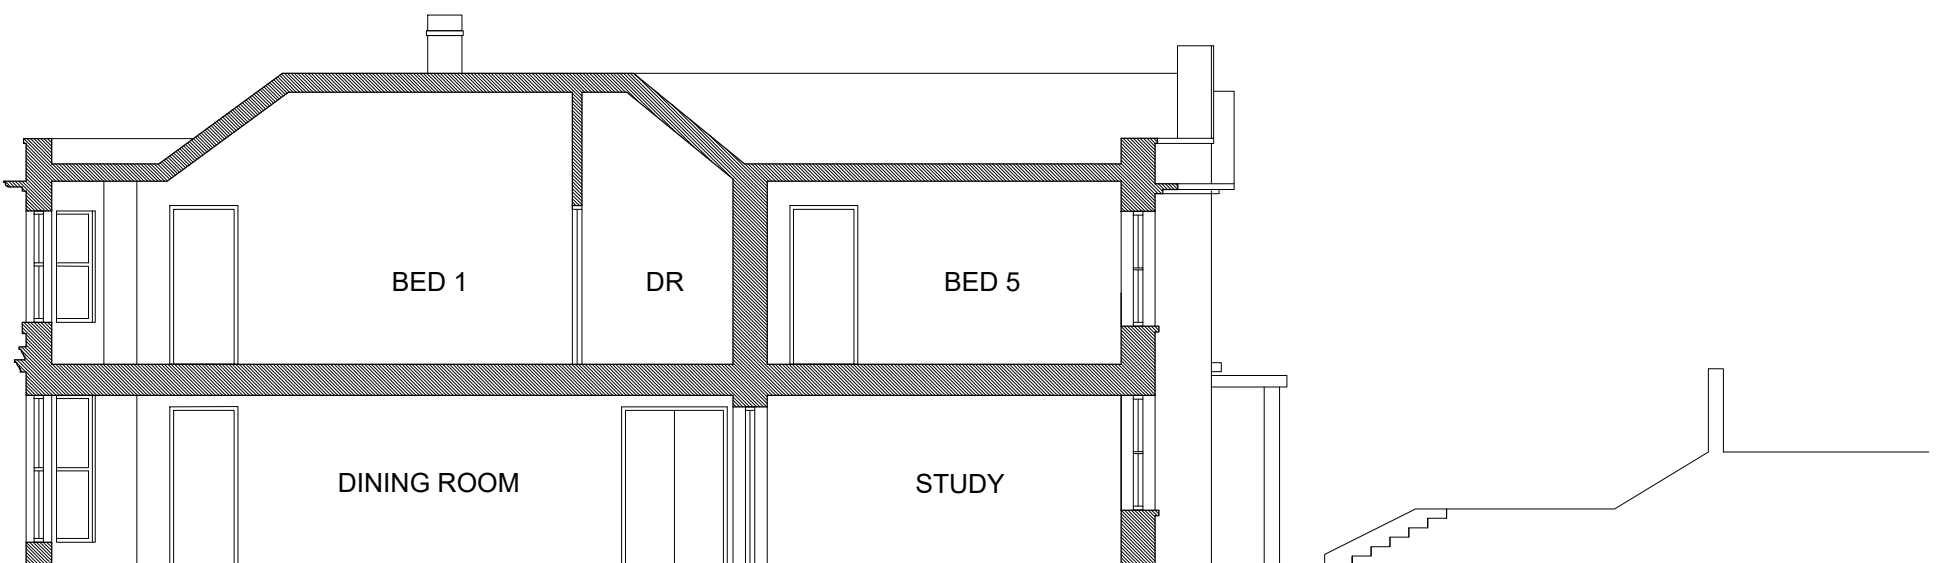

Section CC

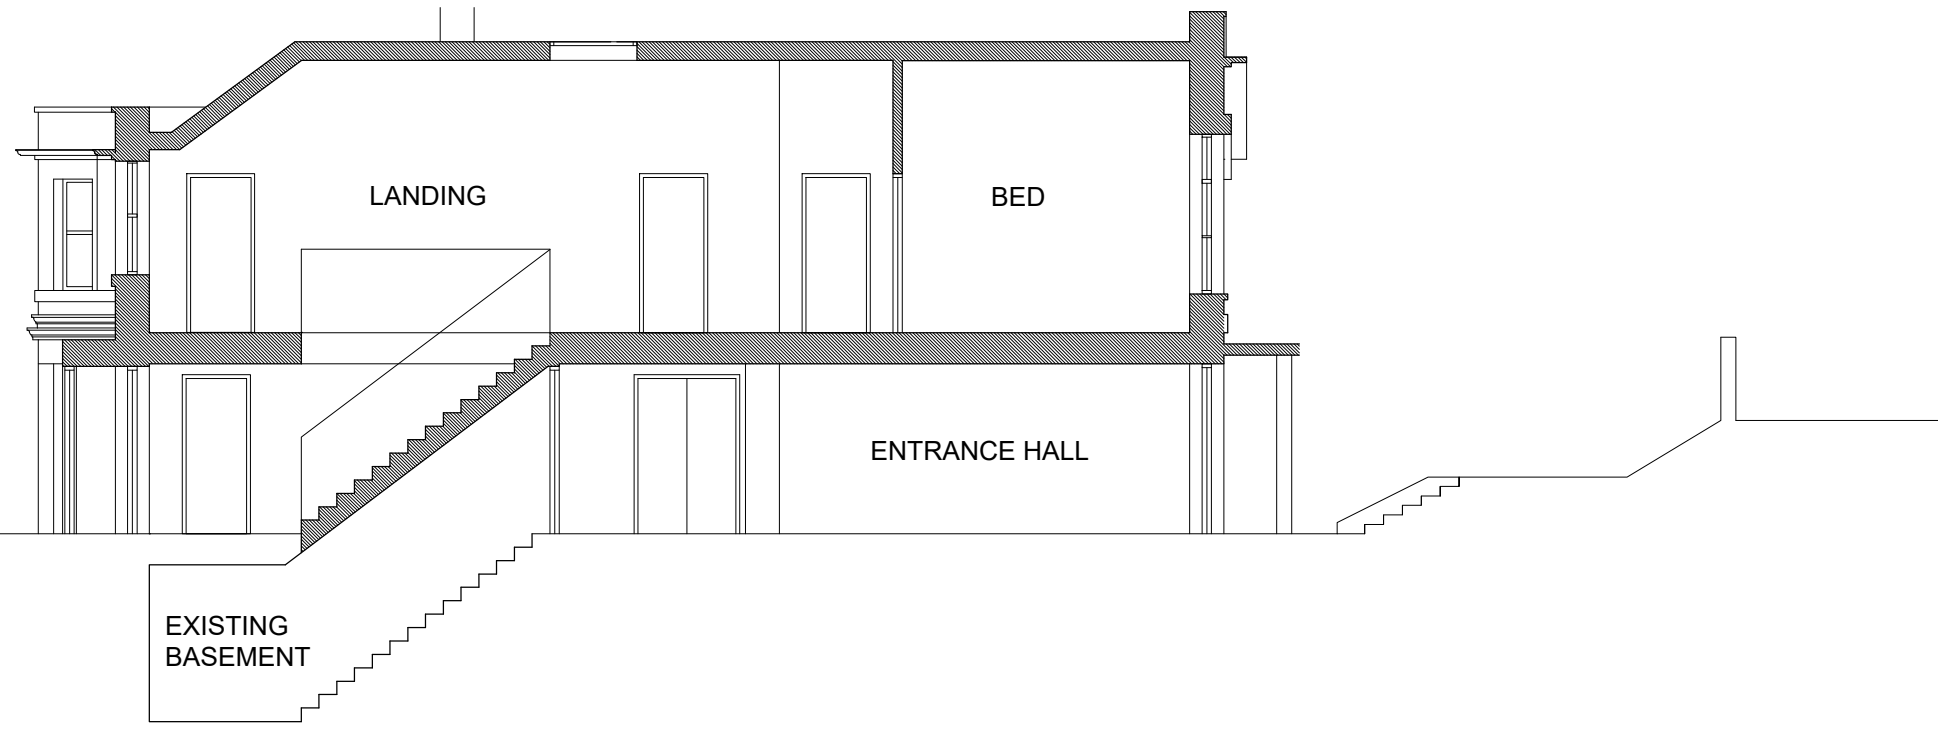

EXISTING BASEMENT

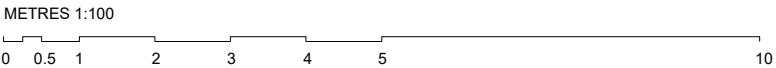

Martin Evans
Architects o

49 STONELEIGH TERRACE
London
tel 020 7729 2474

JOB
THE MARTINS,
WHITEHILL, WILTSHIRE
BRADFORD ON AVON BA15 1SQ

TITLE
PROPOSED
SECTIONS

DATE	03.03.2026
SCALE	1:100 @ A3
DRAWN	R.E.

DRAWING NO. MAR-PL-GA-06