
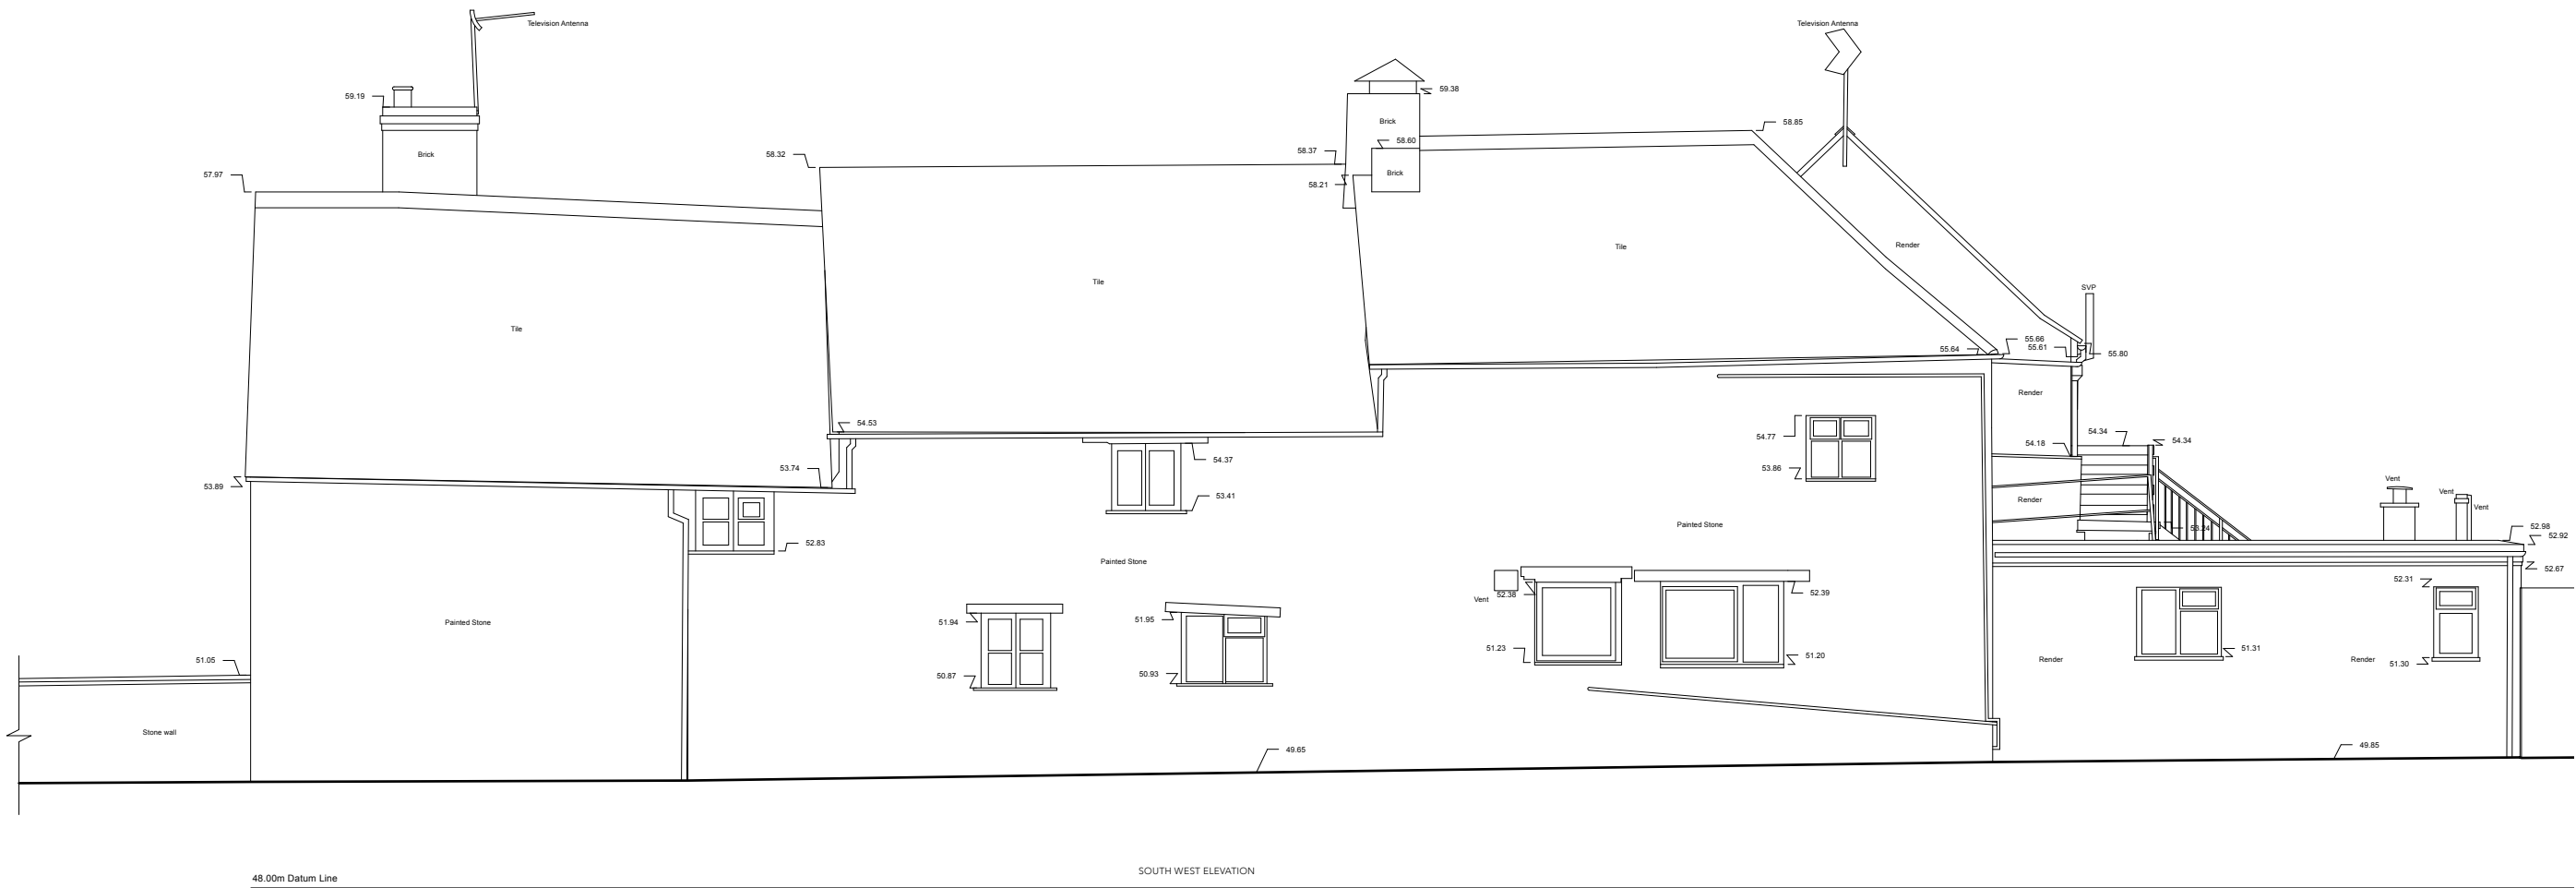
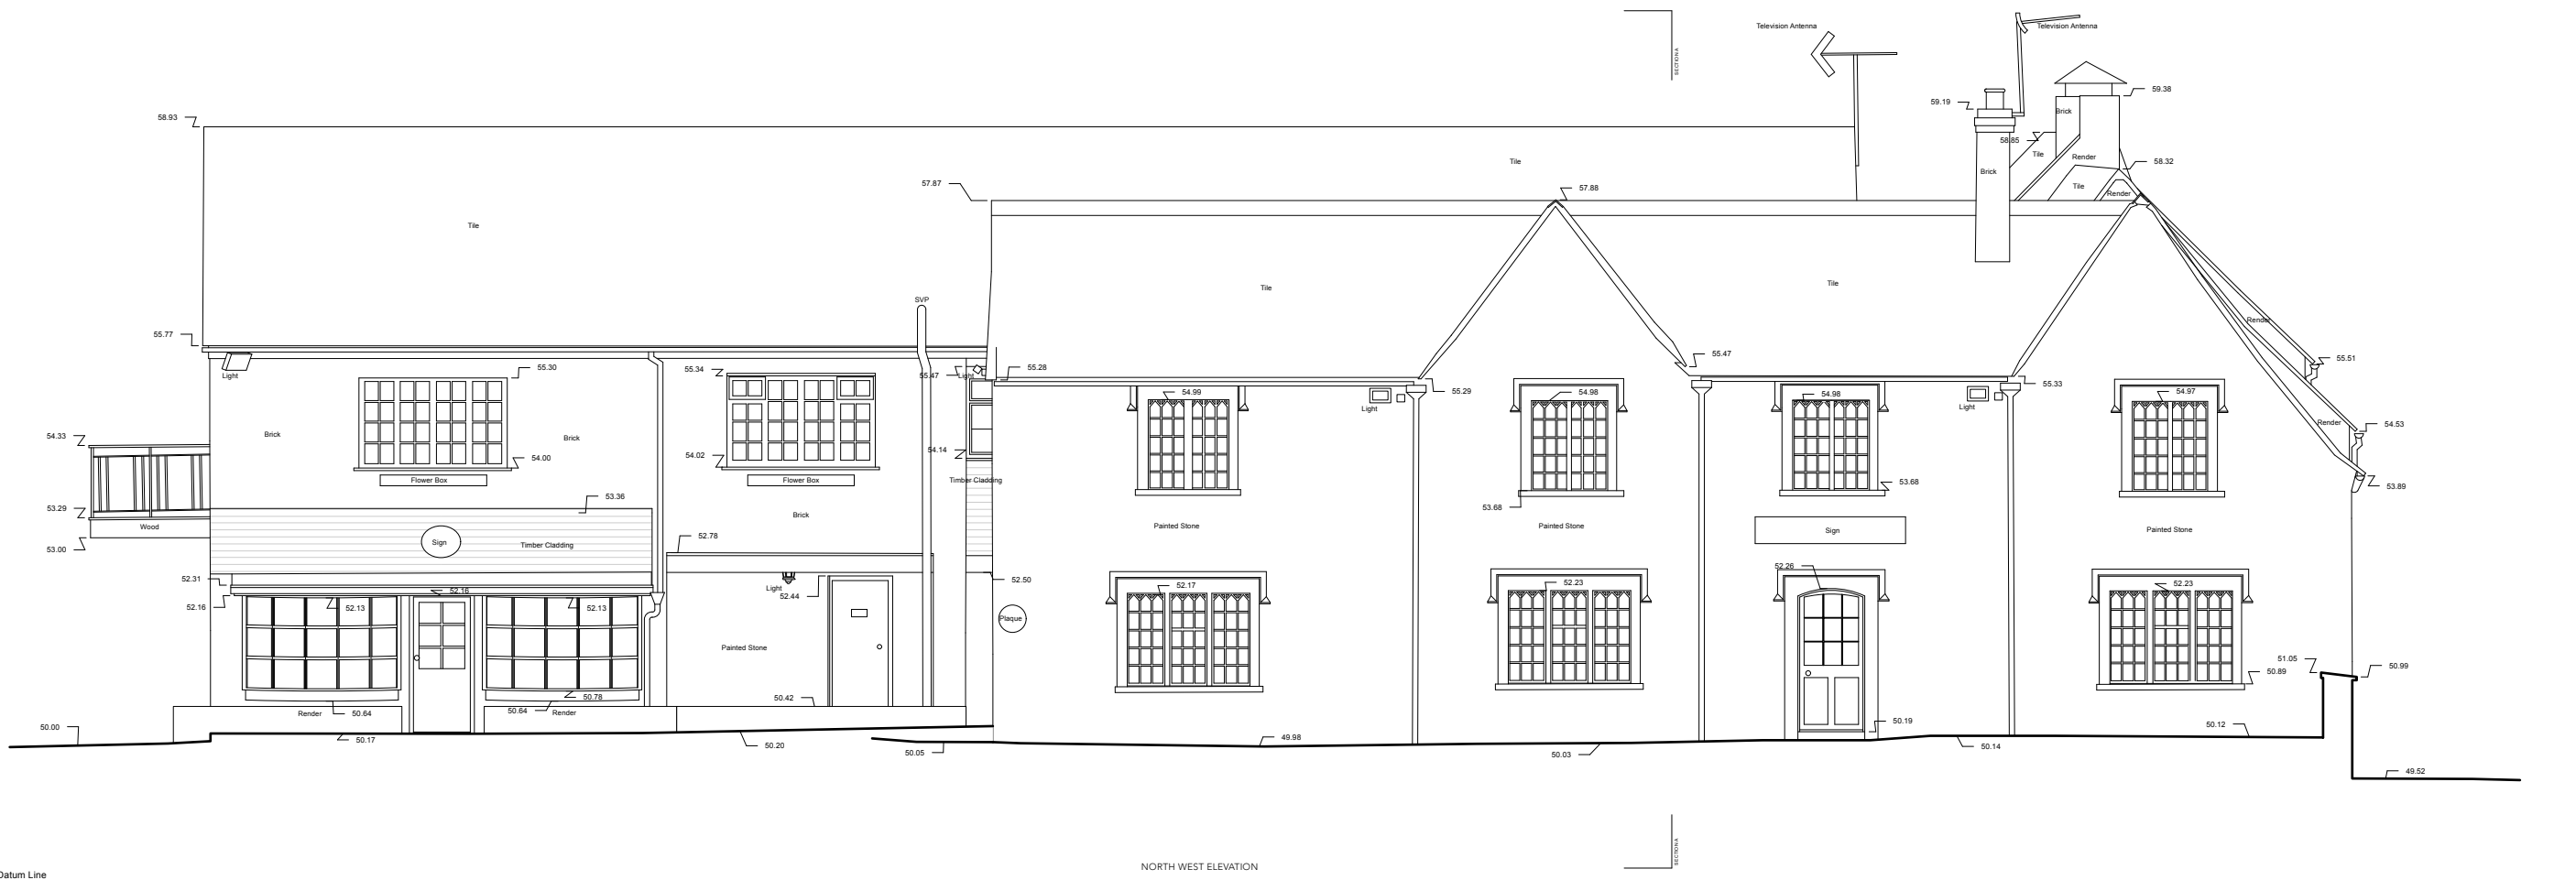
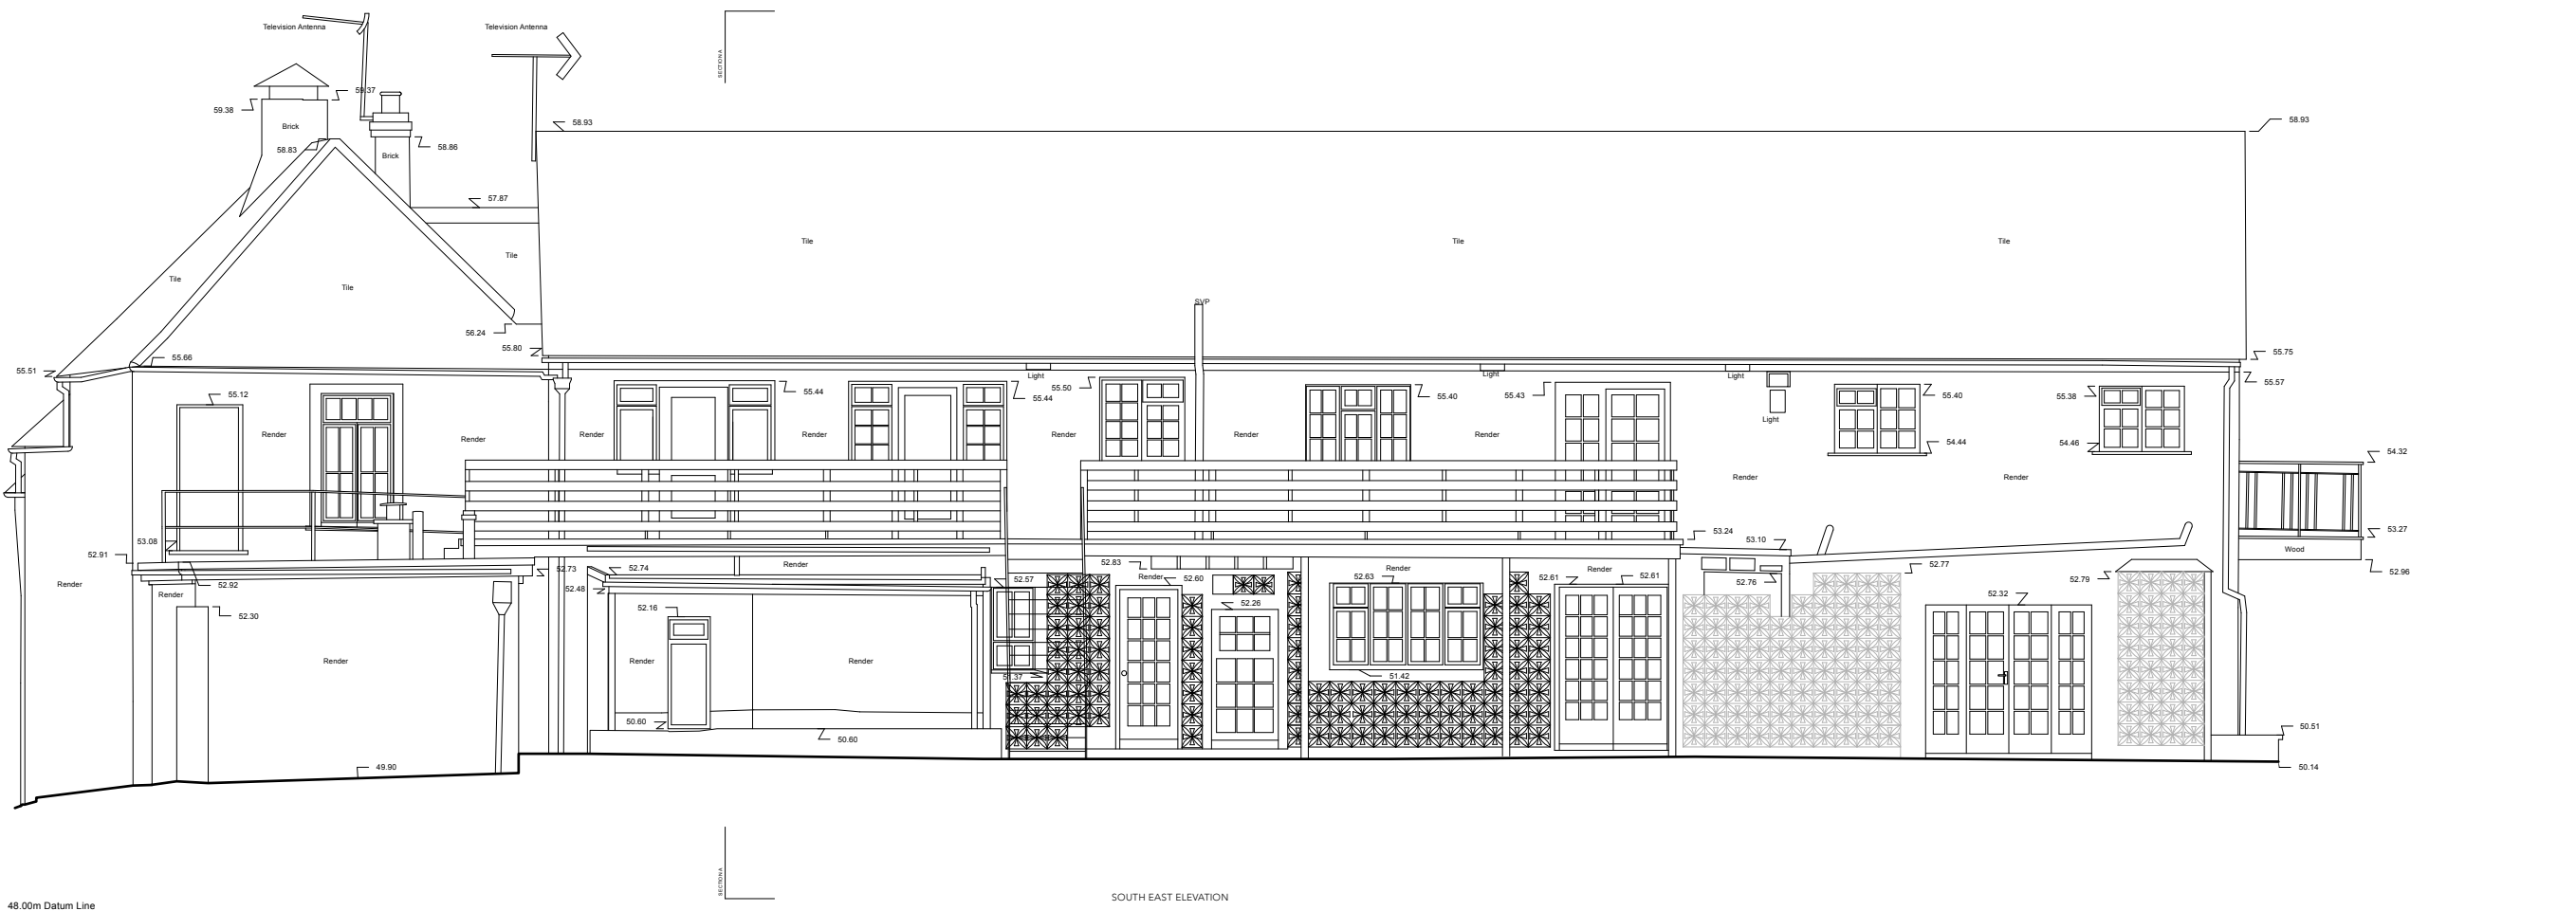


Planning

CLIENT  
OneTwoEight Co.  
ADDRESS  
The Bell House  
47 High St  
Sutton Benger  
Chippenham  
SN15 4RH

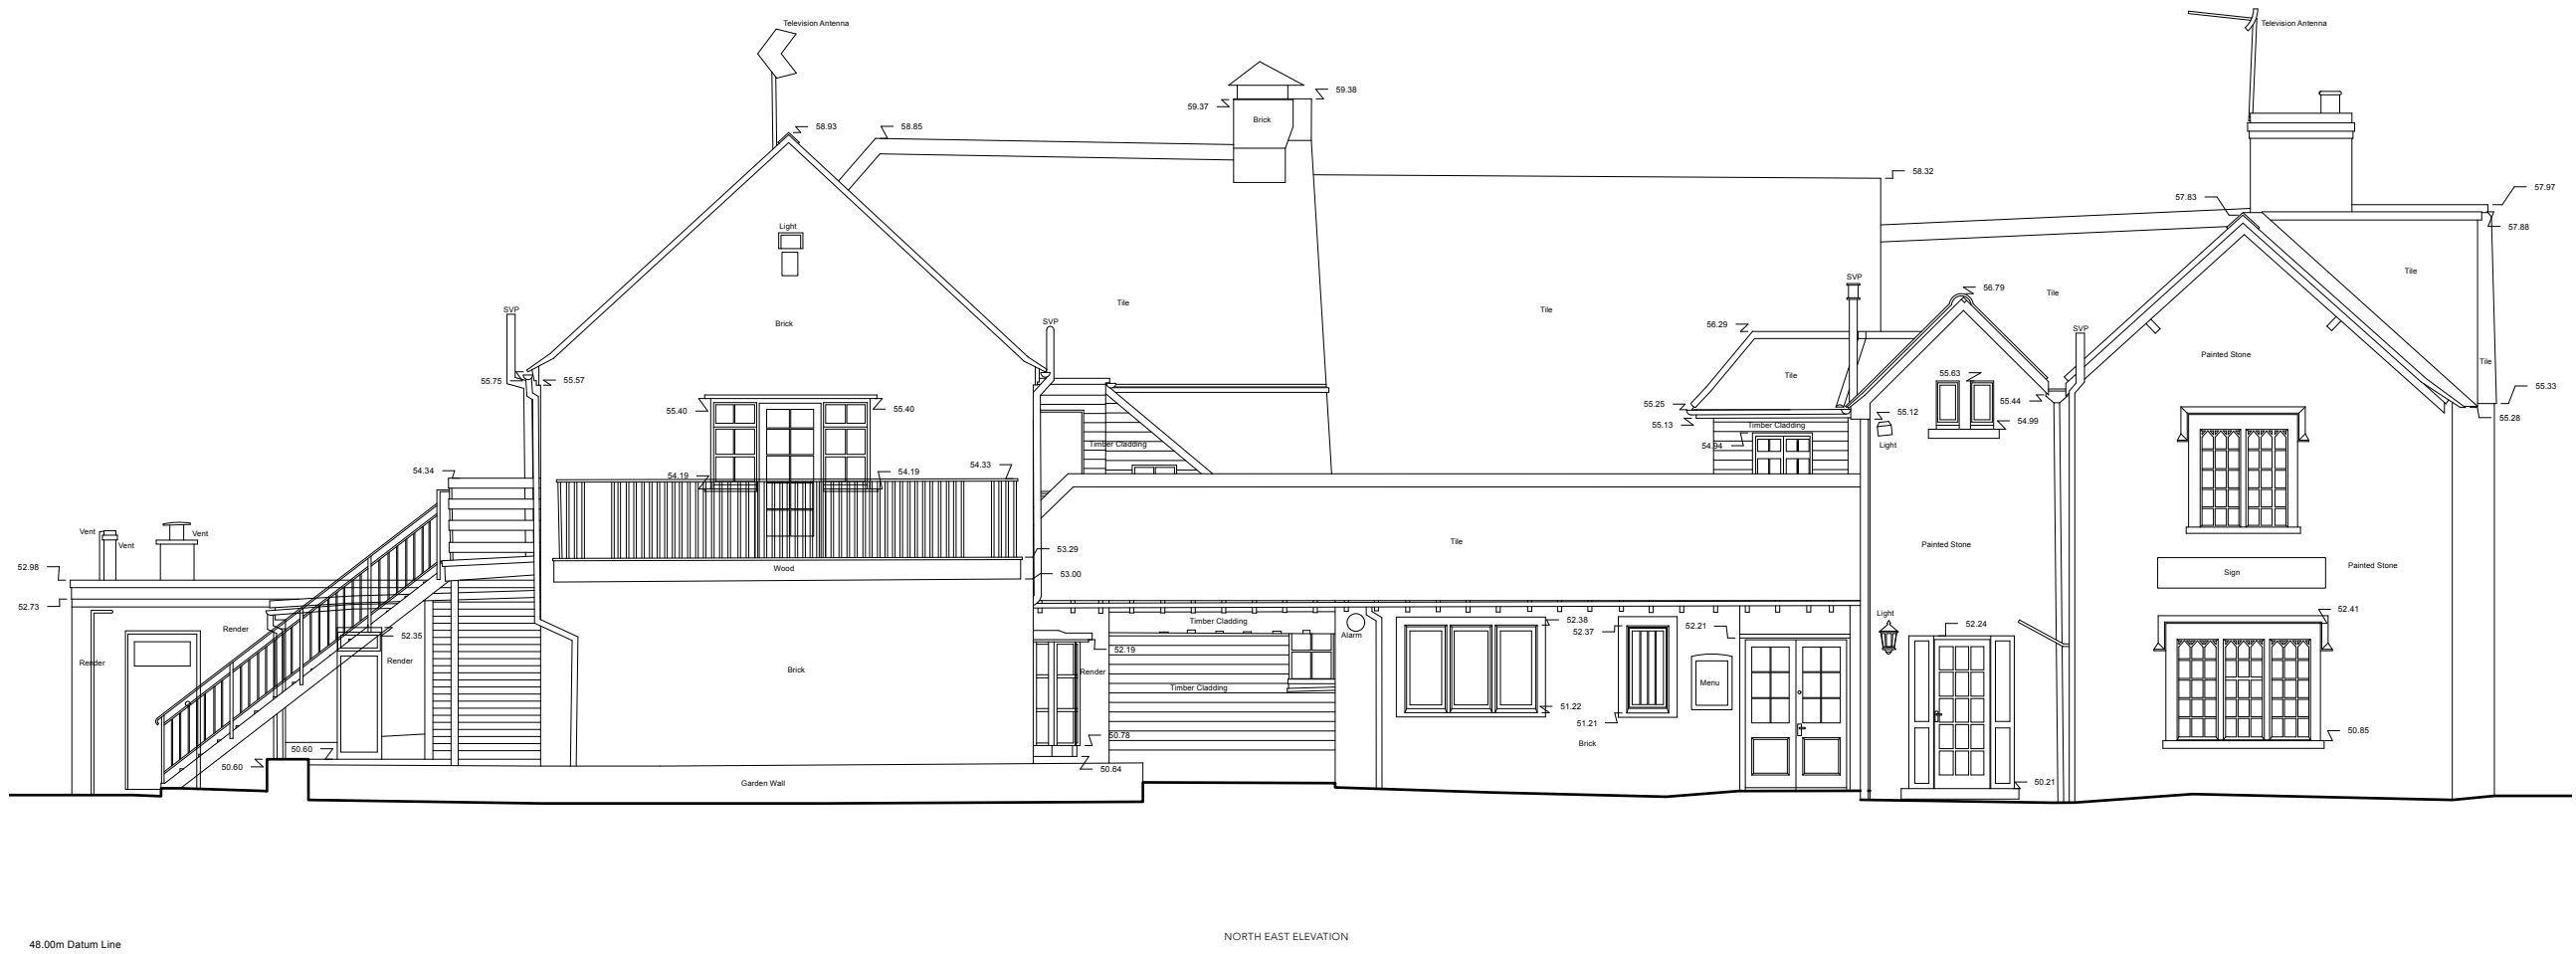

| REV | BY | DATE       | NOTES                         |
|-----|----|------------|-------------------------------|
| A   | IH | 20/10/2025 | Revised viewpoint for clarity |

EX elevations

| PROJECT | STAGE  | DRAWING   | REV | DRAWN |
|---------|--------|-----------|-----|-------|
| 786 - 3 | - 04   |           | A   | IH    |
| SCALE   | YES    | CREATION  |     |       |
| 1:100   | ☑ A1 L | Oct. 2025 |     |       |