
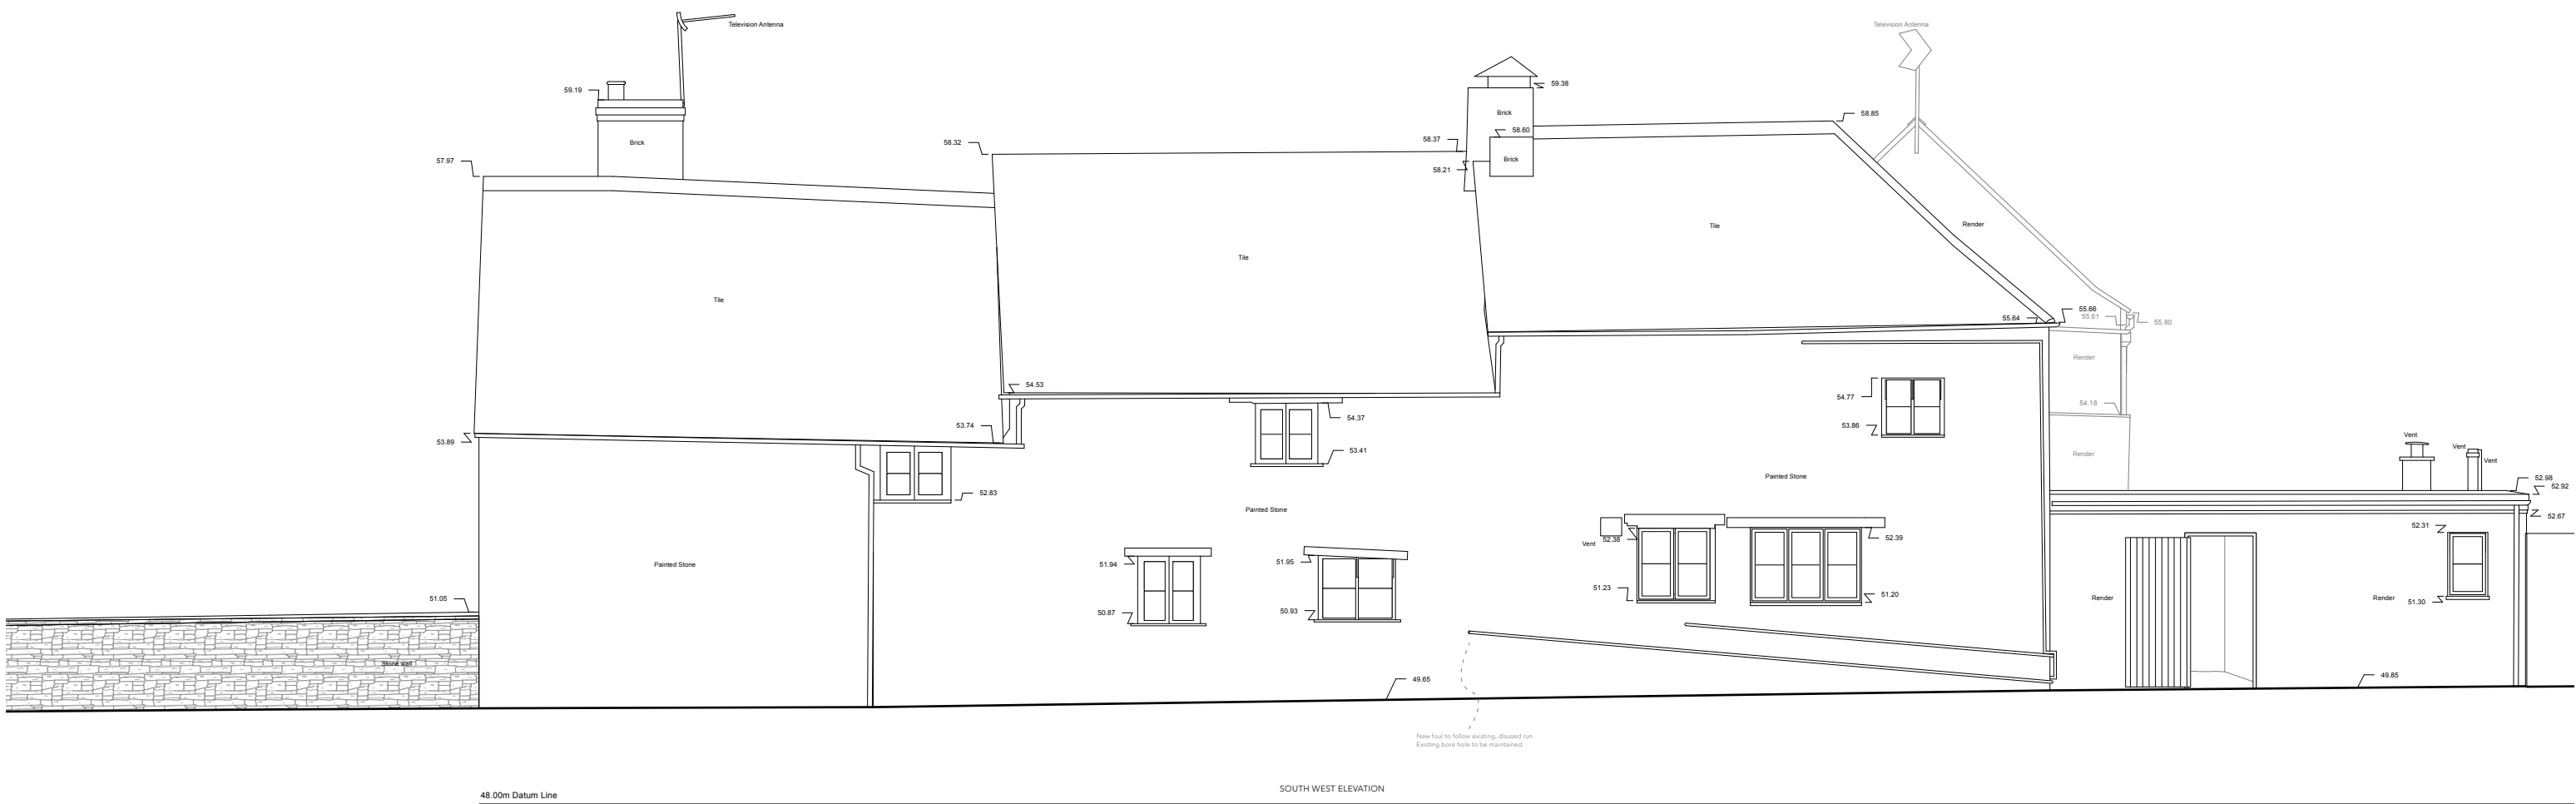


Planning

CLIENT
OneTwoEight Co.
ADDRESS
The Bell House
47 High St
Sutton Benger
Chippenham
SN15 4RH

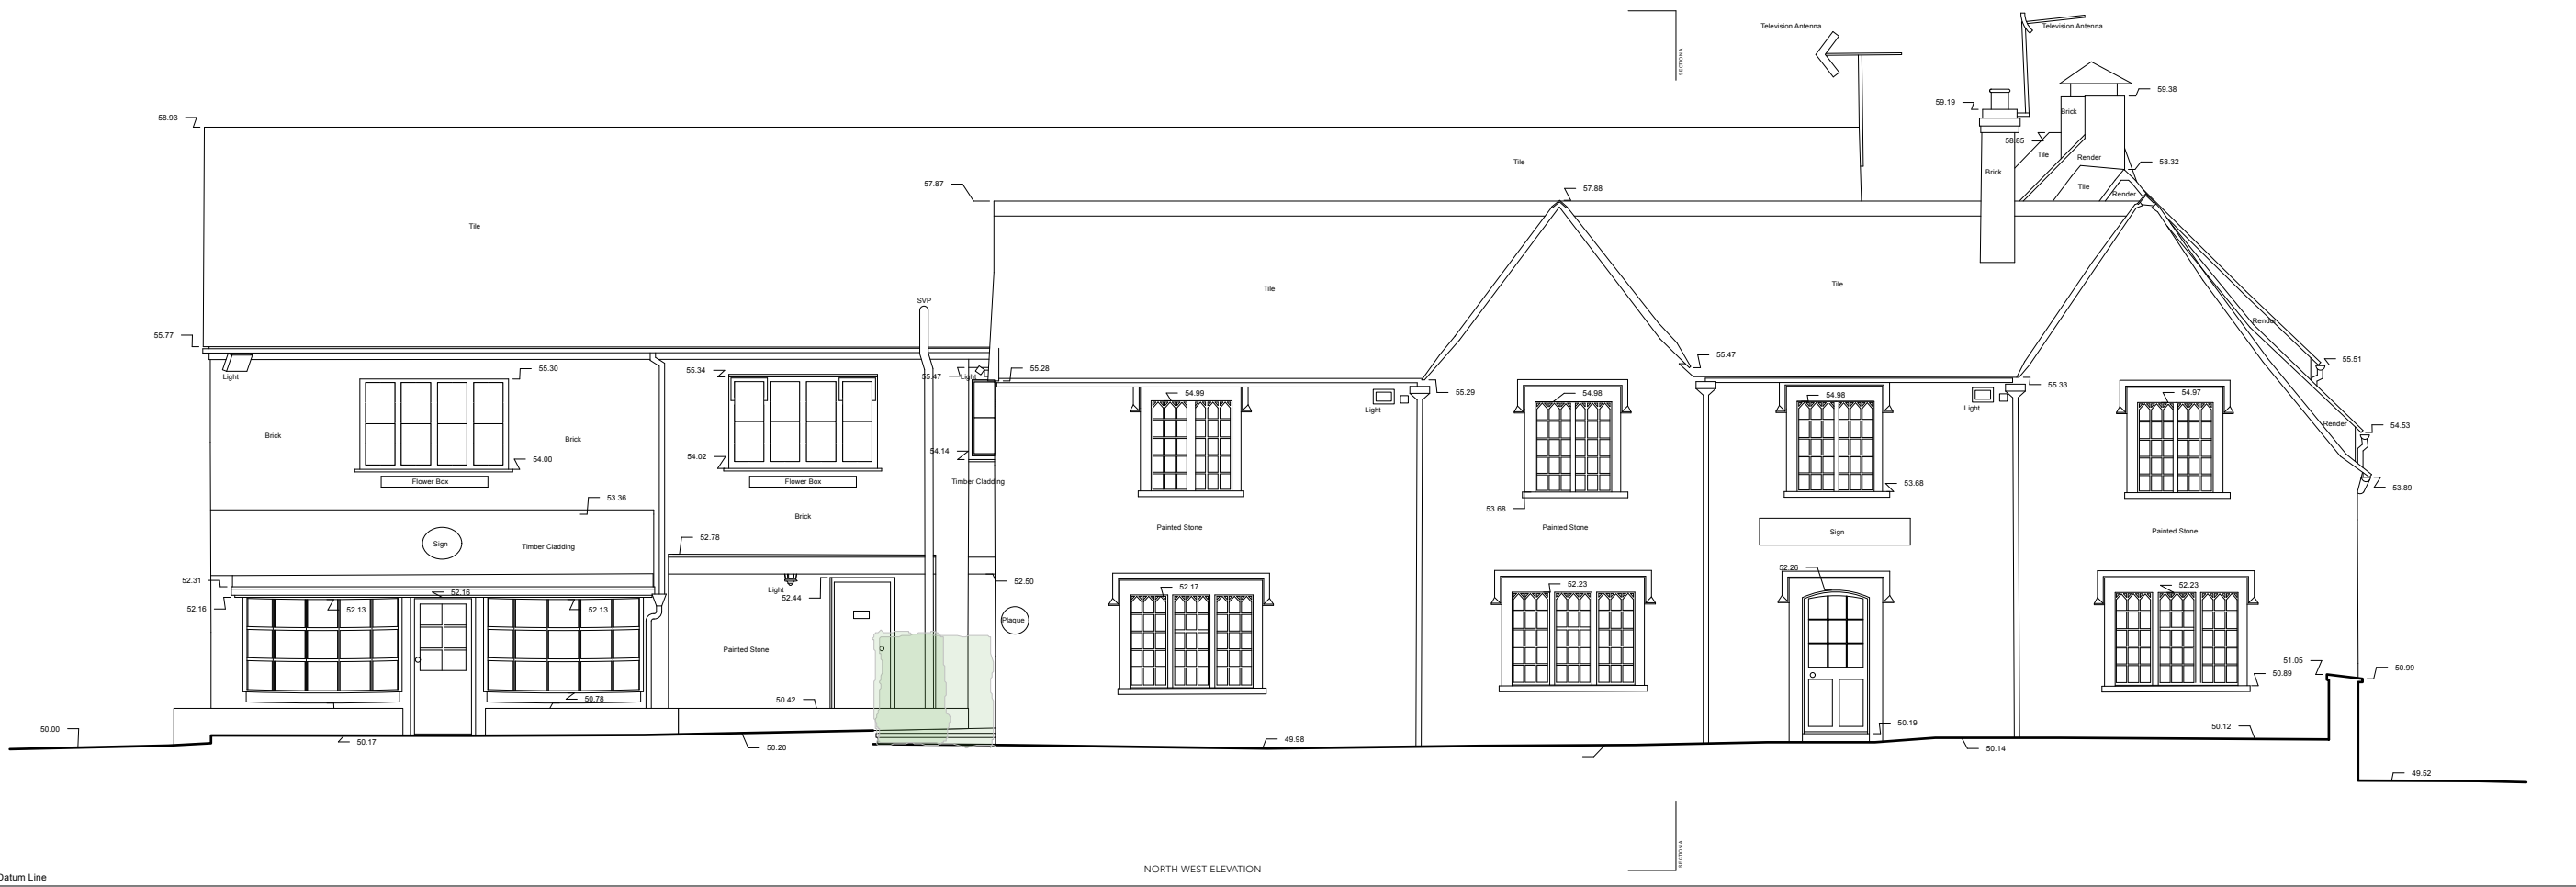

REV	BY	DATE	NOTES
A	IH	2010/2025	Revised viewpoint for clarity

PR elevations

PROJECT	STAGE	DRAWING	REV	DRAWN
786 - 3	- 14	A	IH	
SCALE	YES	CREATION		
1:100	• A1 L	Oct. 2025		