


Planning

CLIENT
OneTwoEight Co.
ADDRESS
The Bell House
47 High St
Sutton Benger
Chippenham
SN15 4RH

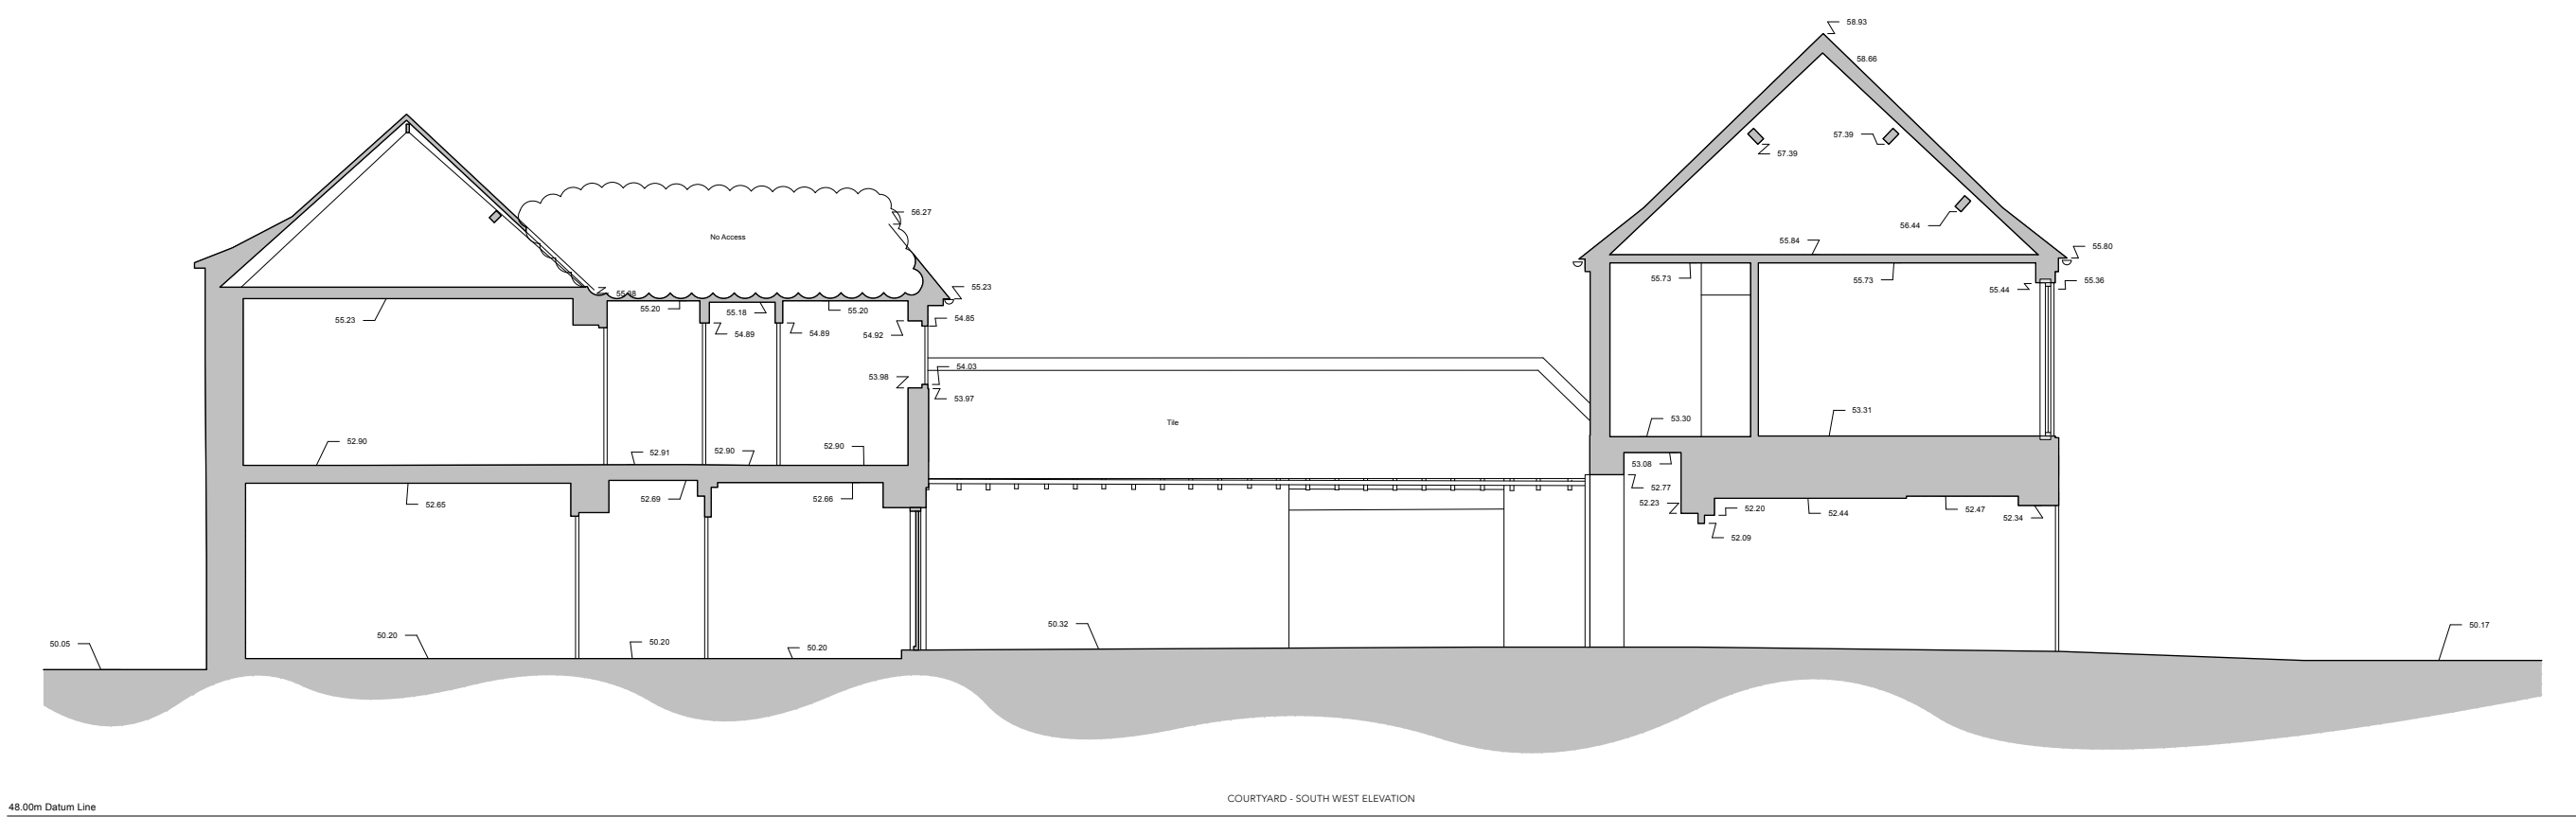

REV. BY DATE NOTES

PR courtyard elevations

PROJECT	786	STAGE	3	DRAWING	15	REV		DRAWN	IH
SCALE	1:100	YES		CREATION					

ARTEL³¹
architects that build
artel@co.uk - 01249 446555 - 5 Union Road, Shipham

THIS DRAWING IS COPYRIGHT © OF ARTEL LIMITED.
ALL DIMENSIONS TO BE CONFIRMED ON SITE BEFORE ANY WORK COMMENCES.
ANY DISCREPANCIES FOUND BETWEEN THIS DRAWING AND OTHER DOCUMENTATION MUST
BE BROUGHT TO THE ATTENTION OF THE ARCHITECT BEFORE PROCEEDING.