


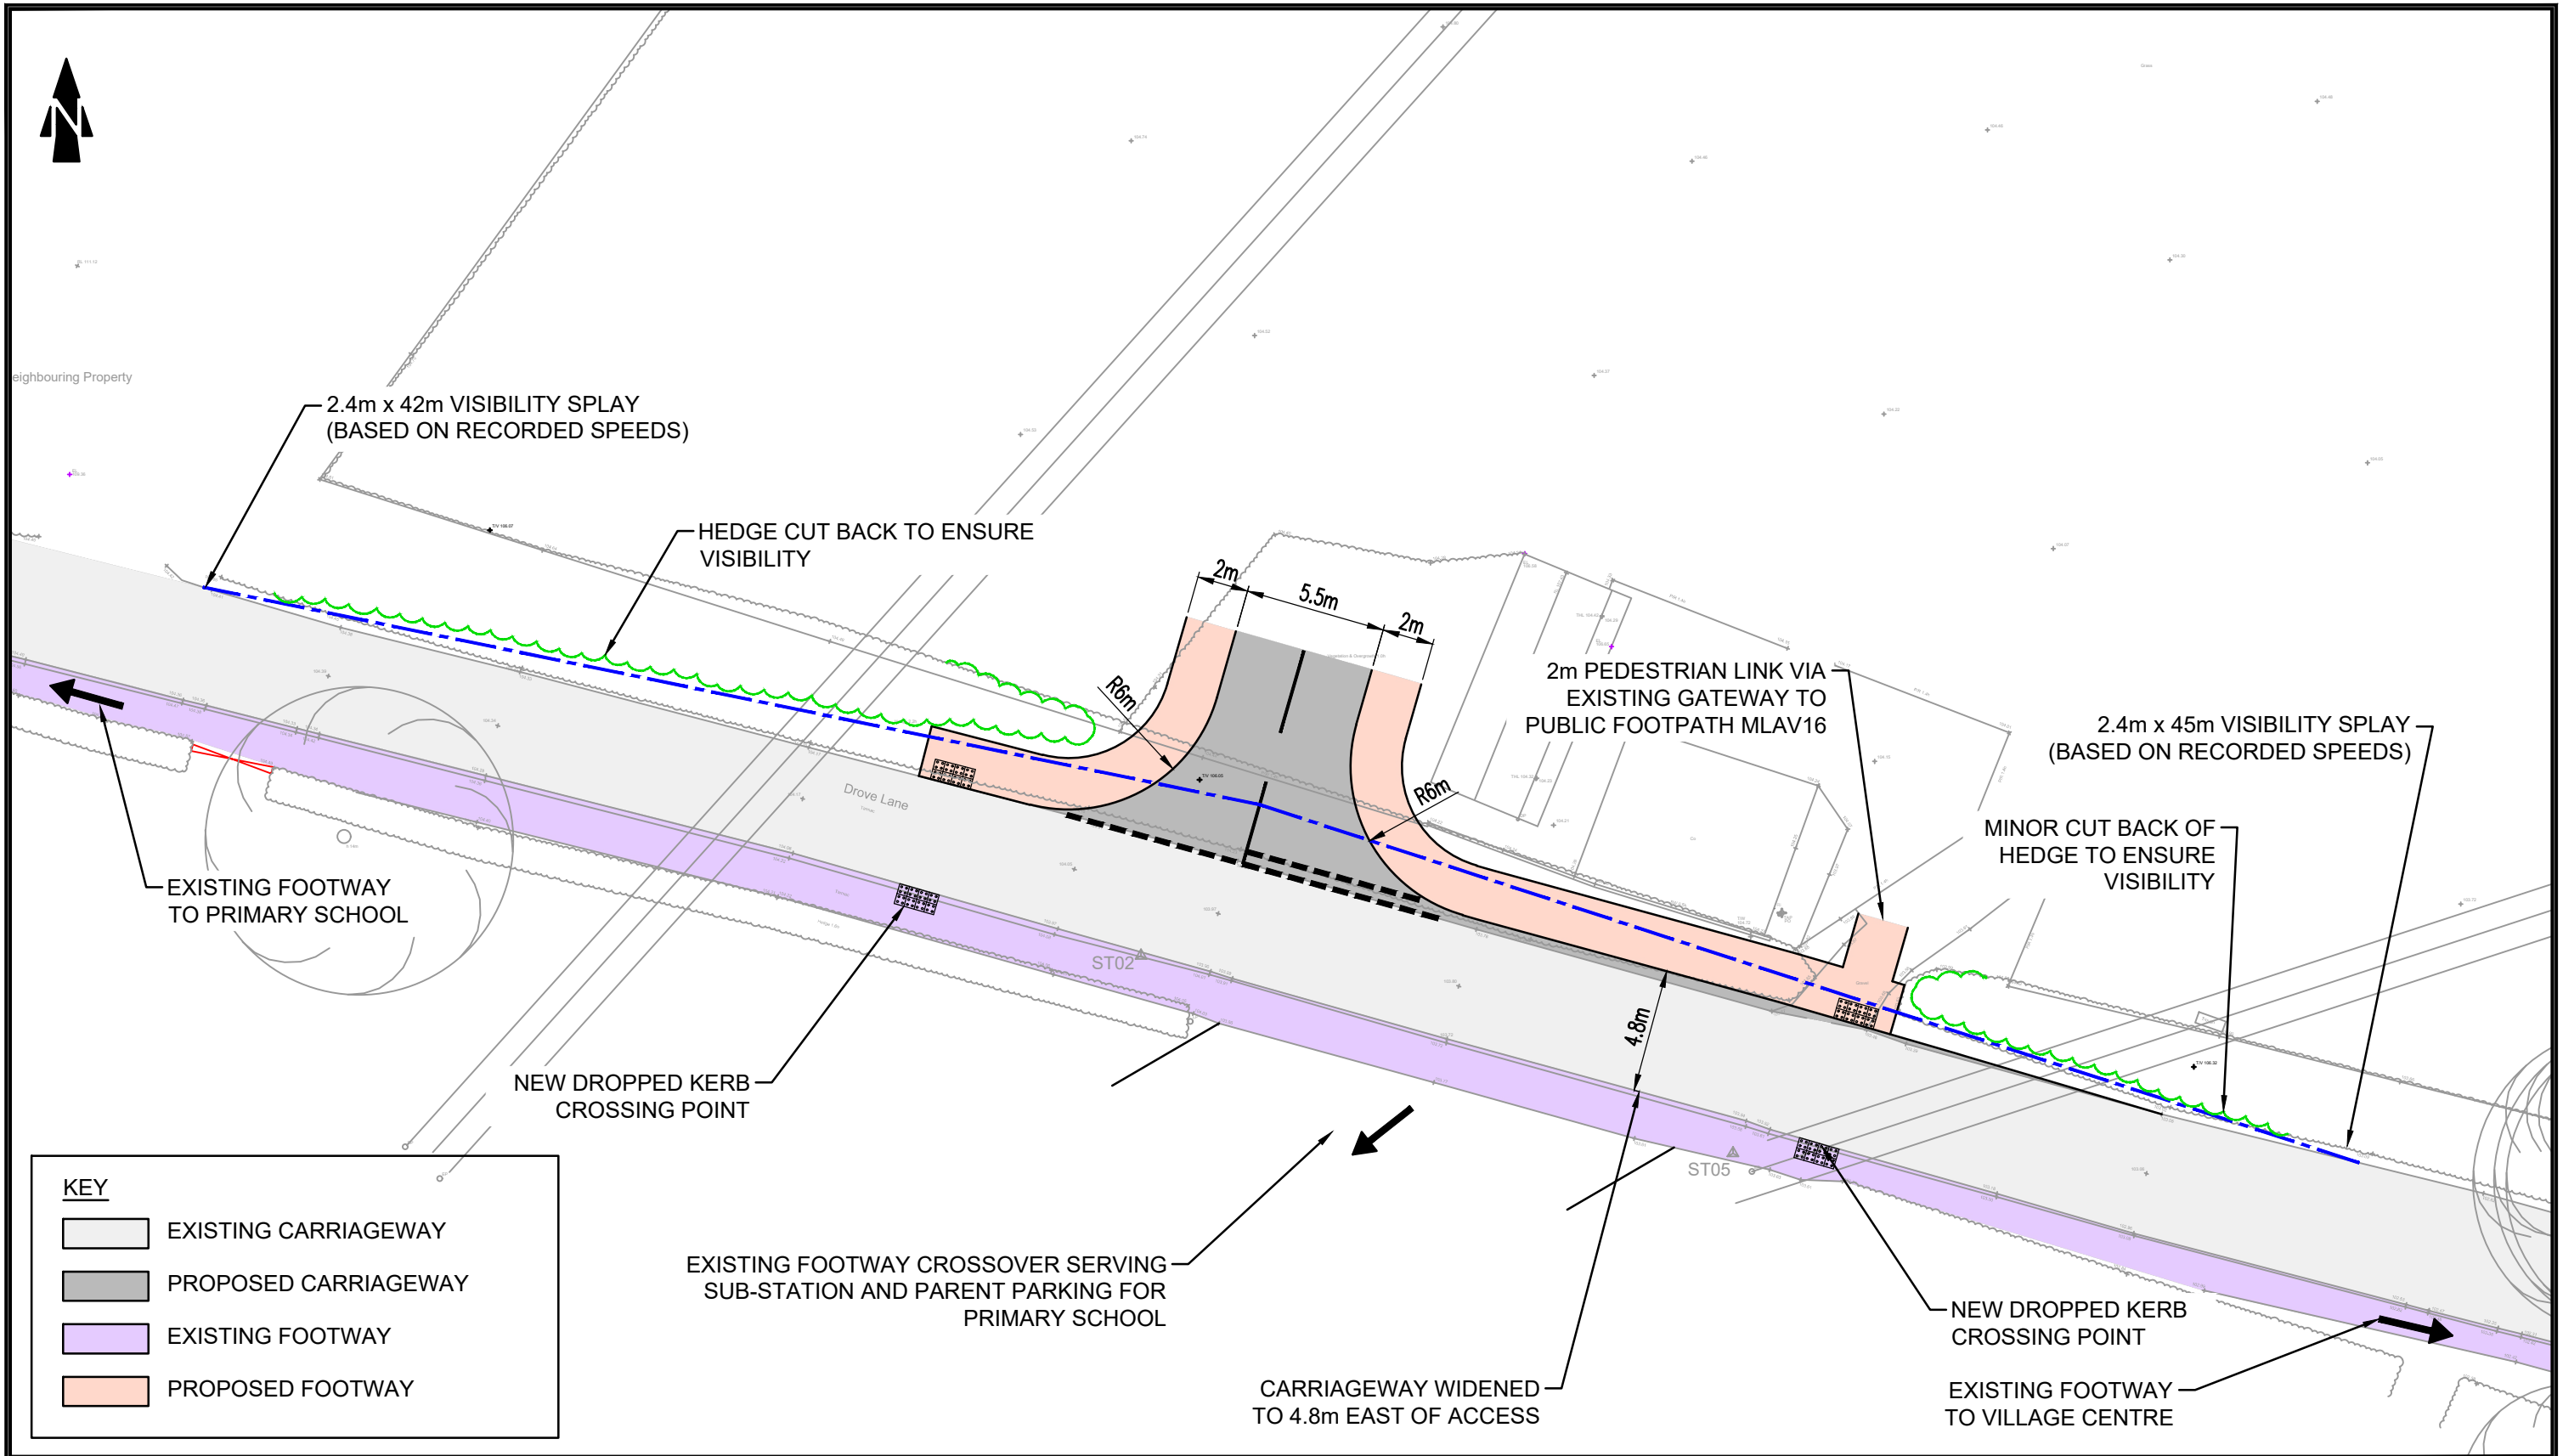

REV	DETAILS	DRAWN	CHECKED	DATE	NOTES: 1. Do not scale from this drawing. 2. This drawing is for illustrative purposes only and not for construction. 051020m SCALE 1:250	PROJECT:	LAND AT DROVE LANE, MARKET LAVINGTON				CLIENT:	STONEBURY LAND							
						DRAWING TITLE:	PROPOSED SITE ACCESS ARRANGEMENTS				MILES WHITE TRANSPORT								
						DRAWN:	SLW	CHECKED:	CDM	DATE:	18.11.2025	SCALES:	1:200	SHEET SIZE:	A3	DRAWING NUMBER:	25081-GA01	REVISION:	-