


This drawing is copyright of CLARK & MASLIN Ltd and may not be copied or reproduced without permission.

Figured dimensions are to be taken in preference to scaled dimensions.

Large scale drawings to have preference to small scale drawings.

Dimensions for fixed-in items are to be checked on site prior to manufacture.

REV	DETAIL OF REVISION	BY	DATE
-----	--------------------	----	------

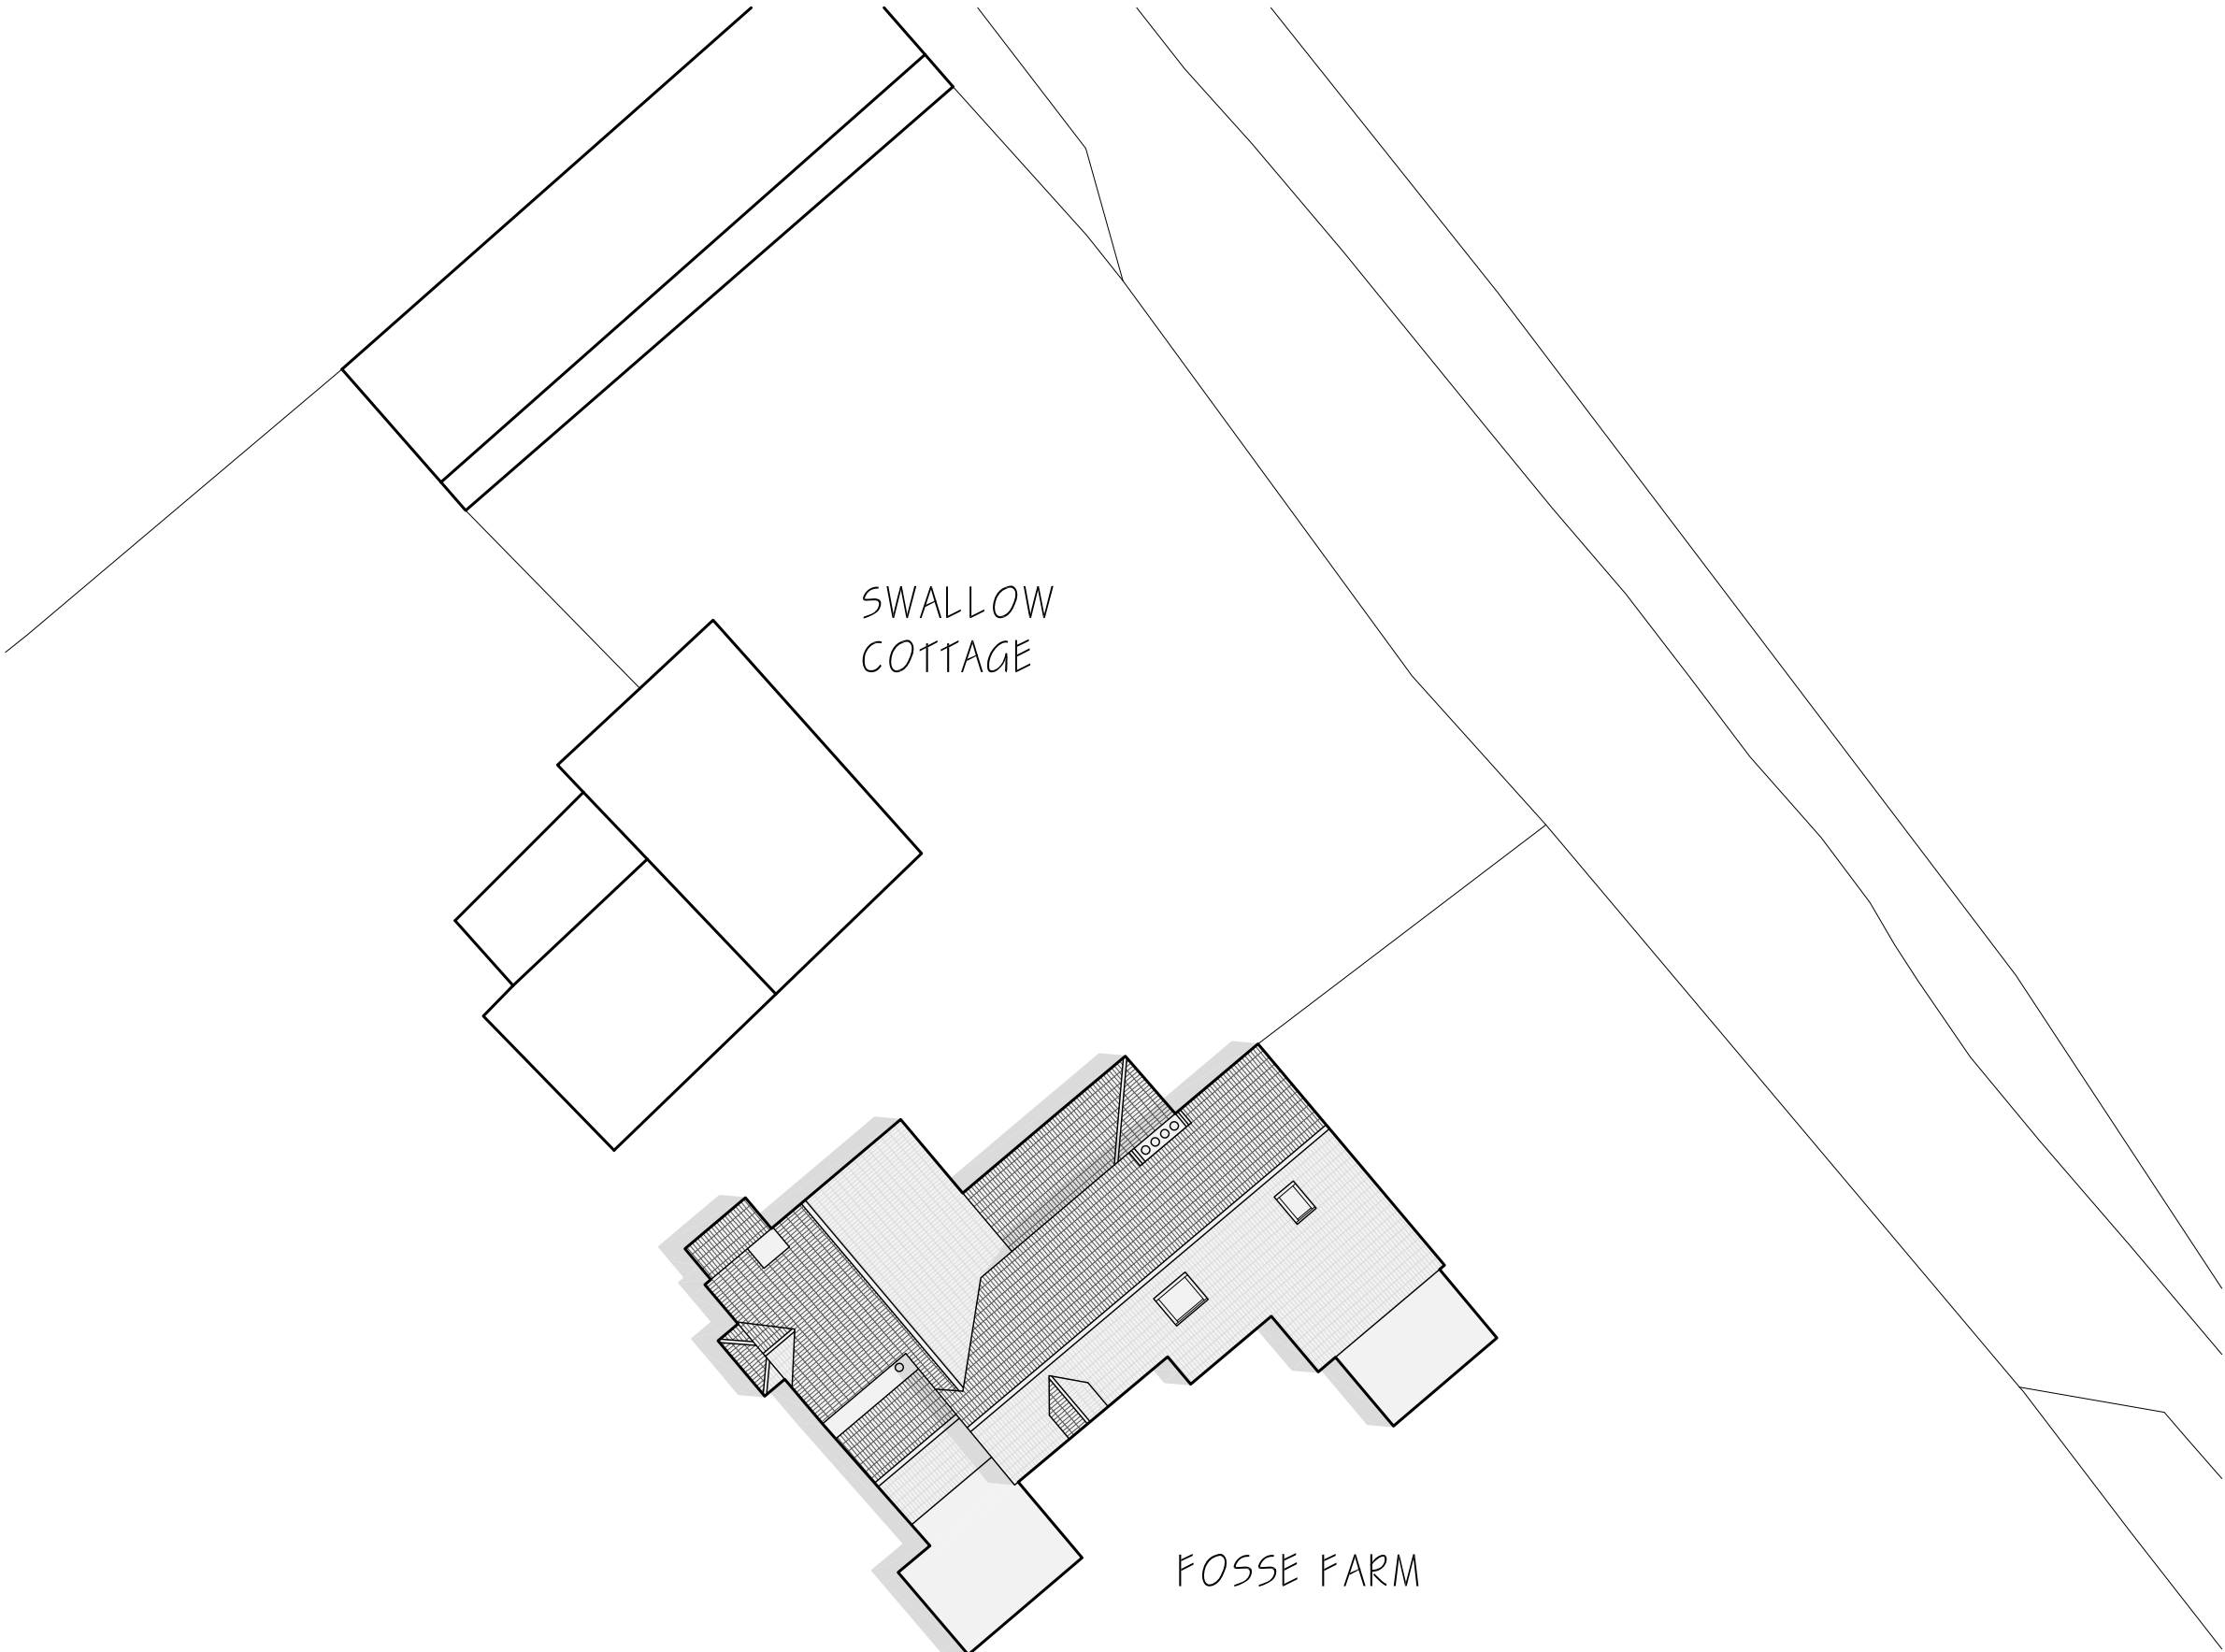

SURVEY DRAWING



CLARK & MASLIN
Unit 5, Charlton Business Park
Crudwell Road, Malmesbury
Wiltshire, SN16 9RU
Telephone: 01666 822911
www.clarkandmaslin.co.uk
Planning Architecture Conservation

Client

MR & MRS C FULLER

Project

PROPOSED EXTENSION & ALTERATIONS,
FOSSEFARM, NORTON, MALMESBURY,
WILTSHIRE, SN16 0JY

Description

EXISTING BLOCK PLAN

Scale	PG Size	Drawn	Date
1:200	A3	HH	FEB '26

Drawing No	Revision
5758/04	-