



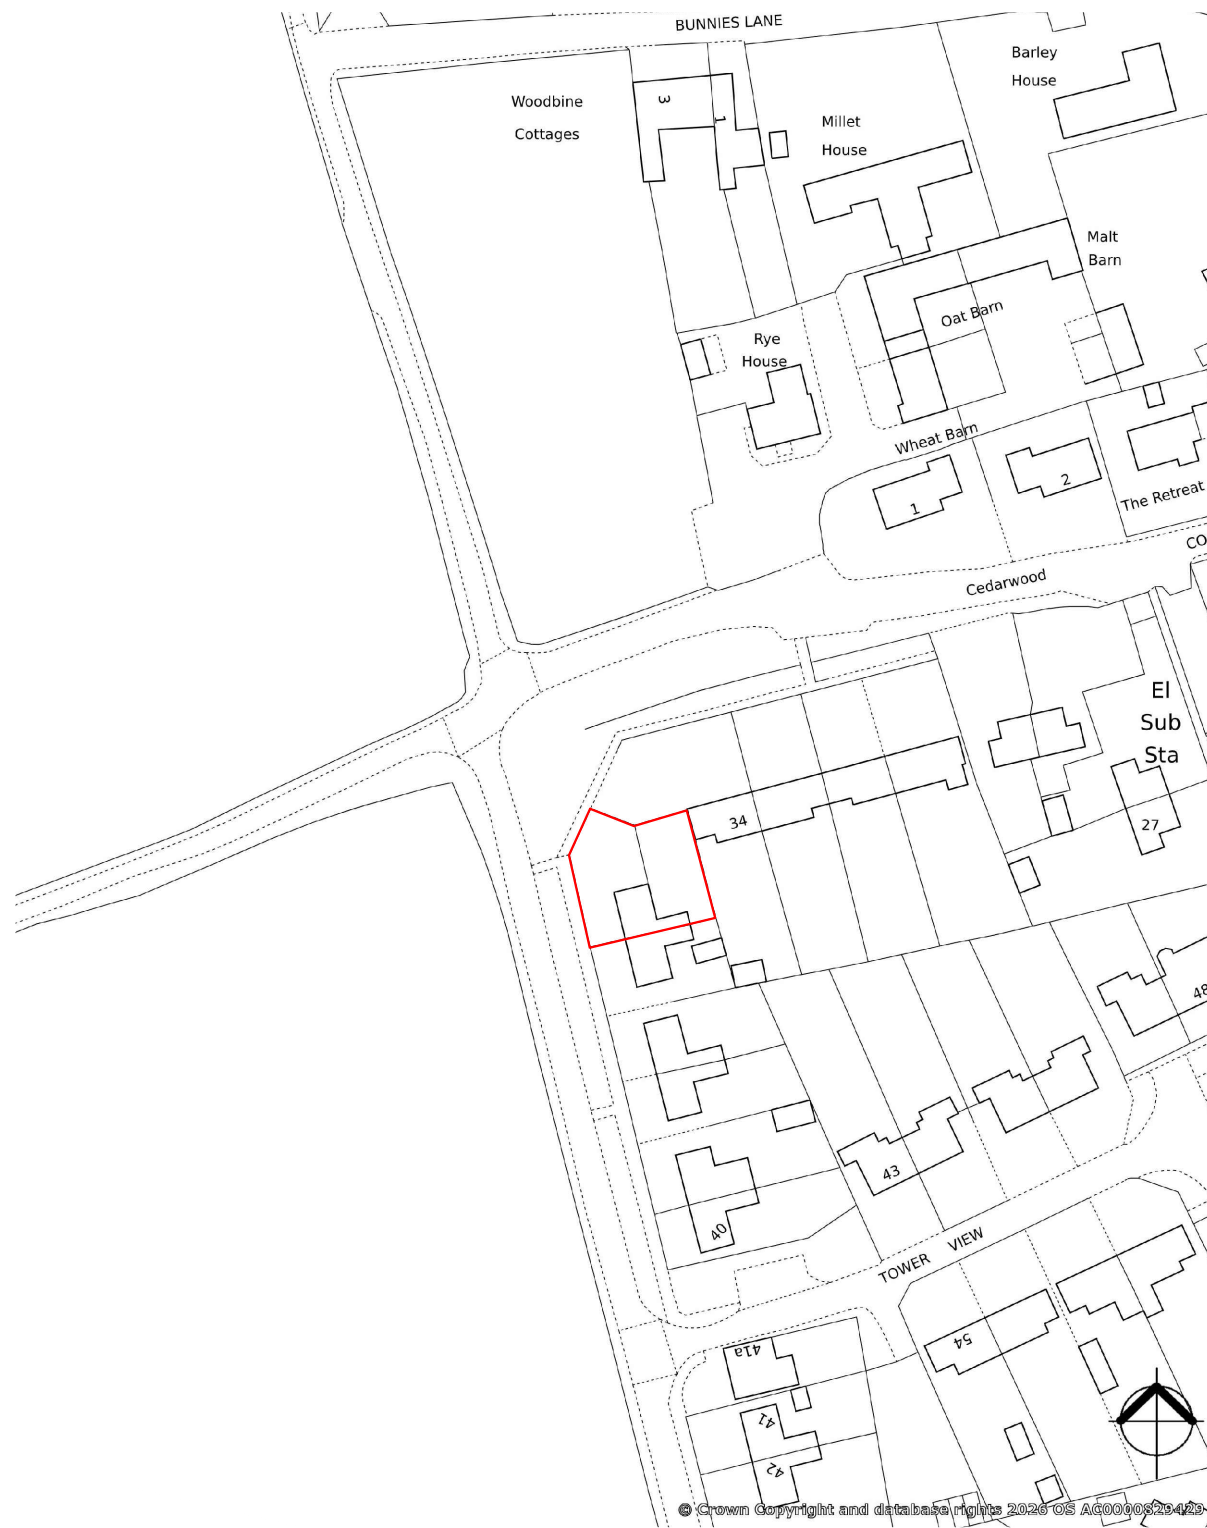

Site Location Plan

Any dimensions shown should be checked on site and discrepancies reported to the Architect prior to construction. Designs are not coordinated with engineer projects. Do not scale for construction purposes.

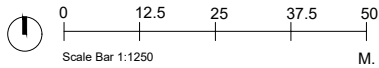

Block Plans are scaled from the Ordnance Survey Location Maps. Please see the licence number for the OS Maps in the Location Plans

Existing Proposed

Site area : 395 m²

Proposed mobile home gross internal total area :48 m²

Drawing Name	Site Location Plan
Project Address	35 Tower View, Rowde, SN10 2PS
Drawing Ref.	35TowerView_SiteLocationPlan_ V1

Scale	1/1250 at A3	Drawing No.	01
Designer	BB	Revision	V1
Date	03.02.2026		



Planning By Design Ltd
www.planning-by-design.co.uk
hello@planning-by-design.co.uk