


Calne DO - Proposed FF Plan- REV B (1:150)

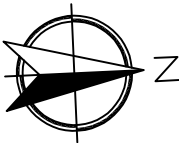

DO NOT SCALE: USE ONLY WRITTEN DIMENSIONS. ALL DIMENSIONS MUST BE VERIFIED PRIOR TO THE WORKS BEING PUT INTO HAND AND DISCREPANCIES REPORTED TO THE ORIGINATOR.

CLIENT:

Royal Mail Group
Property &
Facilities Solutions

Property & Facilities Solutions



PROJECT

PROJECT TITLE: Calne DO - Window Replacement
PROPERTY ADDRESS: 22-24 High Street, Calne, SN11 0BP

DRAWING TITLE: Calne DO - Proposed FF Plan- REV B
Drawing No: 100118450.007

PAPER SIZE:	DRAWN BY:	CHECKED BY:	CO-ORD CHECK BY:
A3	JY	KG	WH
SCALE:	DATE:	DATE:	DATE:
1:150 @ A3	19.02.2026	19.02.2026	19.02.2026

STATUS

01. DESIGN

02. DESIGN CONCLUSION

03. PLANNING

04. PRODUCTION INFORMATION

05. BUILDING REGULATIONS

06. TENDER

07. CONSTRUCTION

08. FINAL CONSTRUCTION

09. SPARE


DRAWING STATUS: 03

01. PRELIMINARY 02. FOR COMMENT 03. FOR APPROVAL

DRAWING STATUS: 02



AtkinsRéalis, The Hub, 500 Park Avenue, Aztec West,
Bristol, BS32 4RZ
Tel: 01454 662000
Email: bristol@atkinsrealis.com

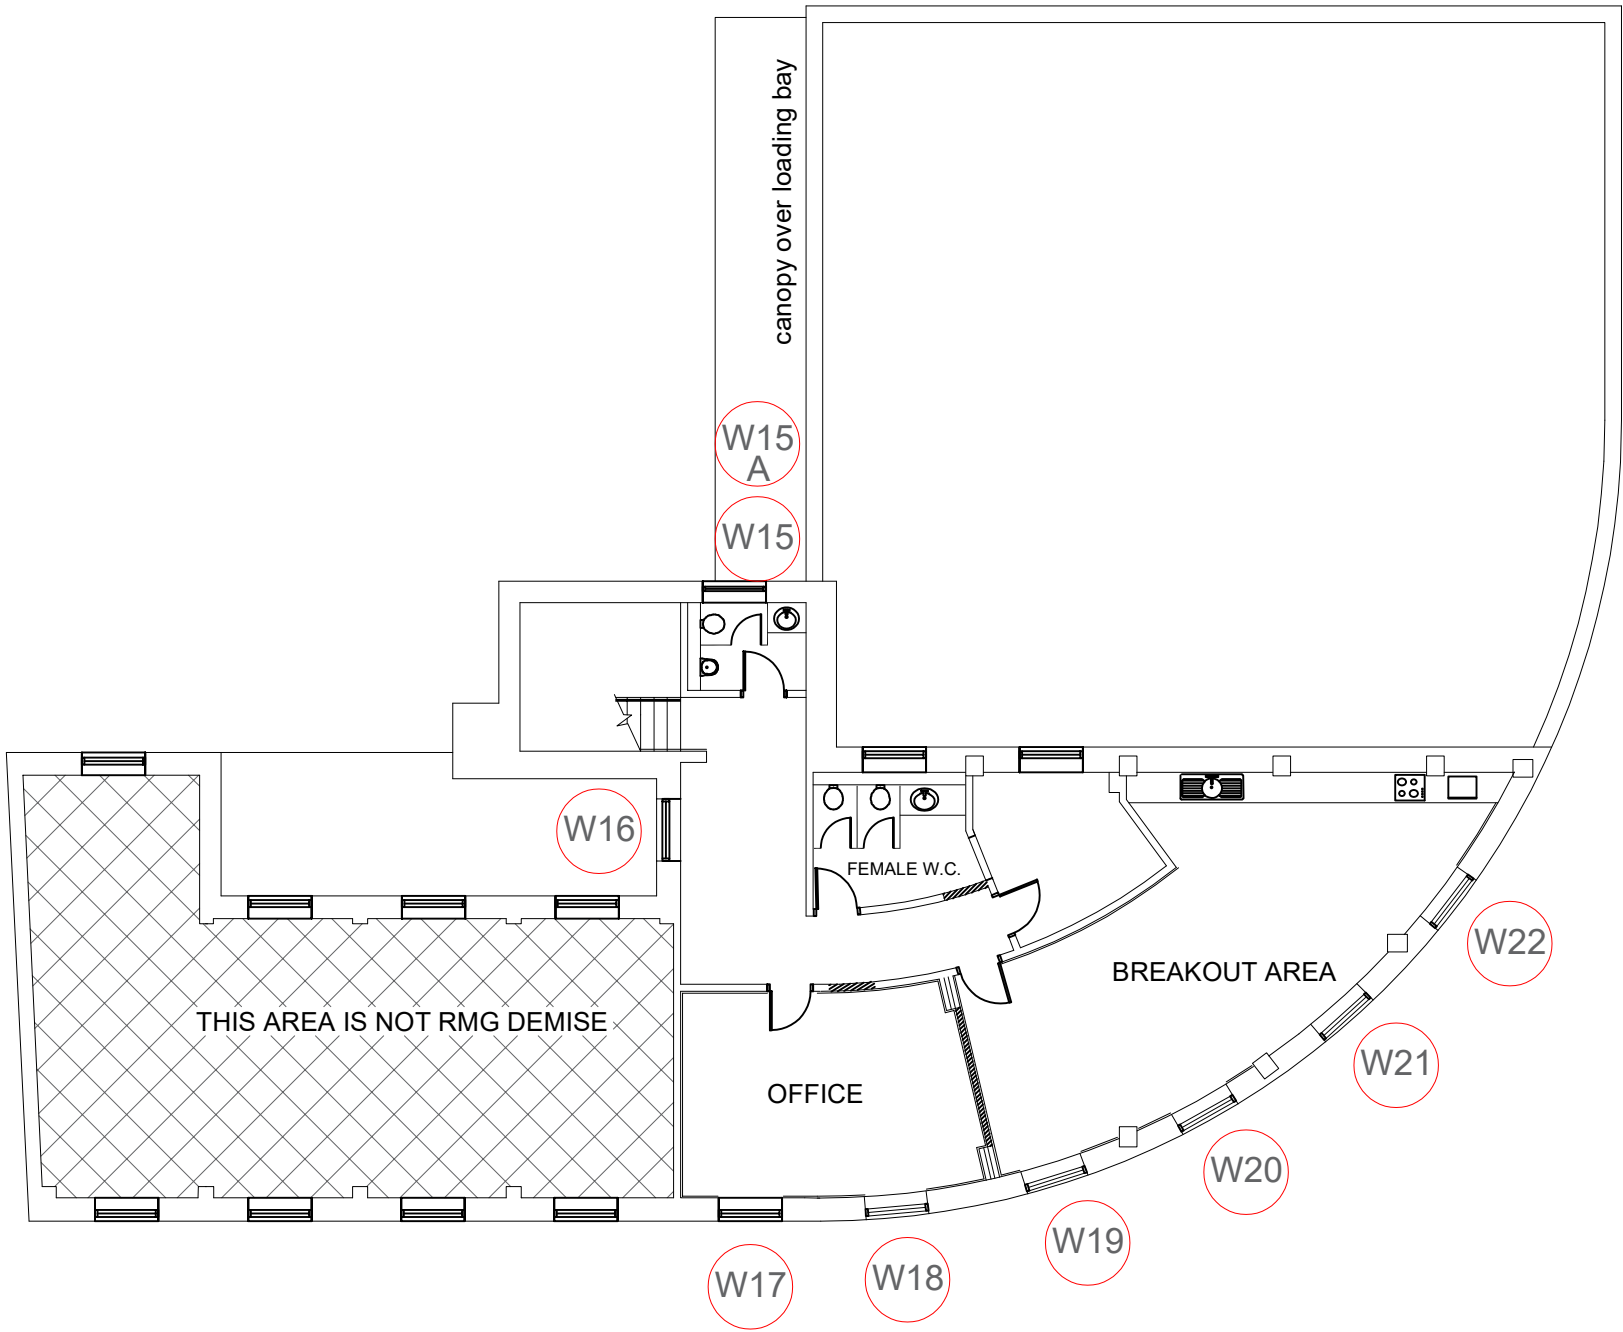

Key:



- Window Reference: Replace existing metal framed single glazed windows with new white metal framed double glazed units to match existing openings
- W15 to have a extract fan fitted through the new glazing pane to match existing
 - Trickle ventilation to be incorporated into window units.
 - W15 to have fixed window panes to match existing.
 - W16-22 to have side hung openable casements to match existing.