




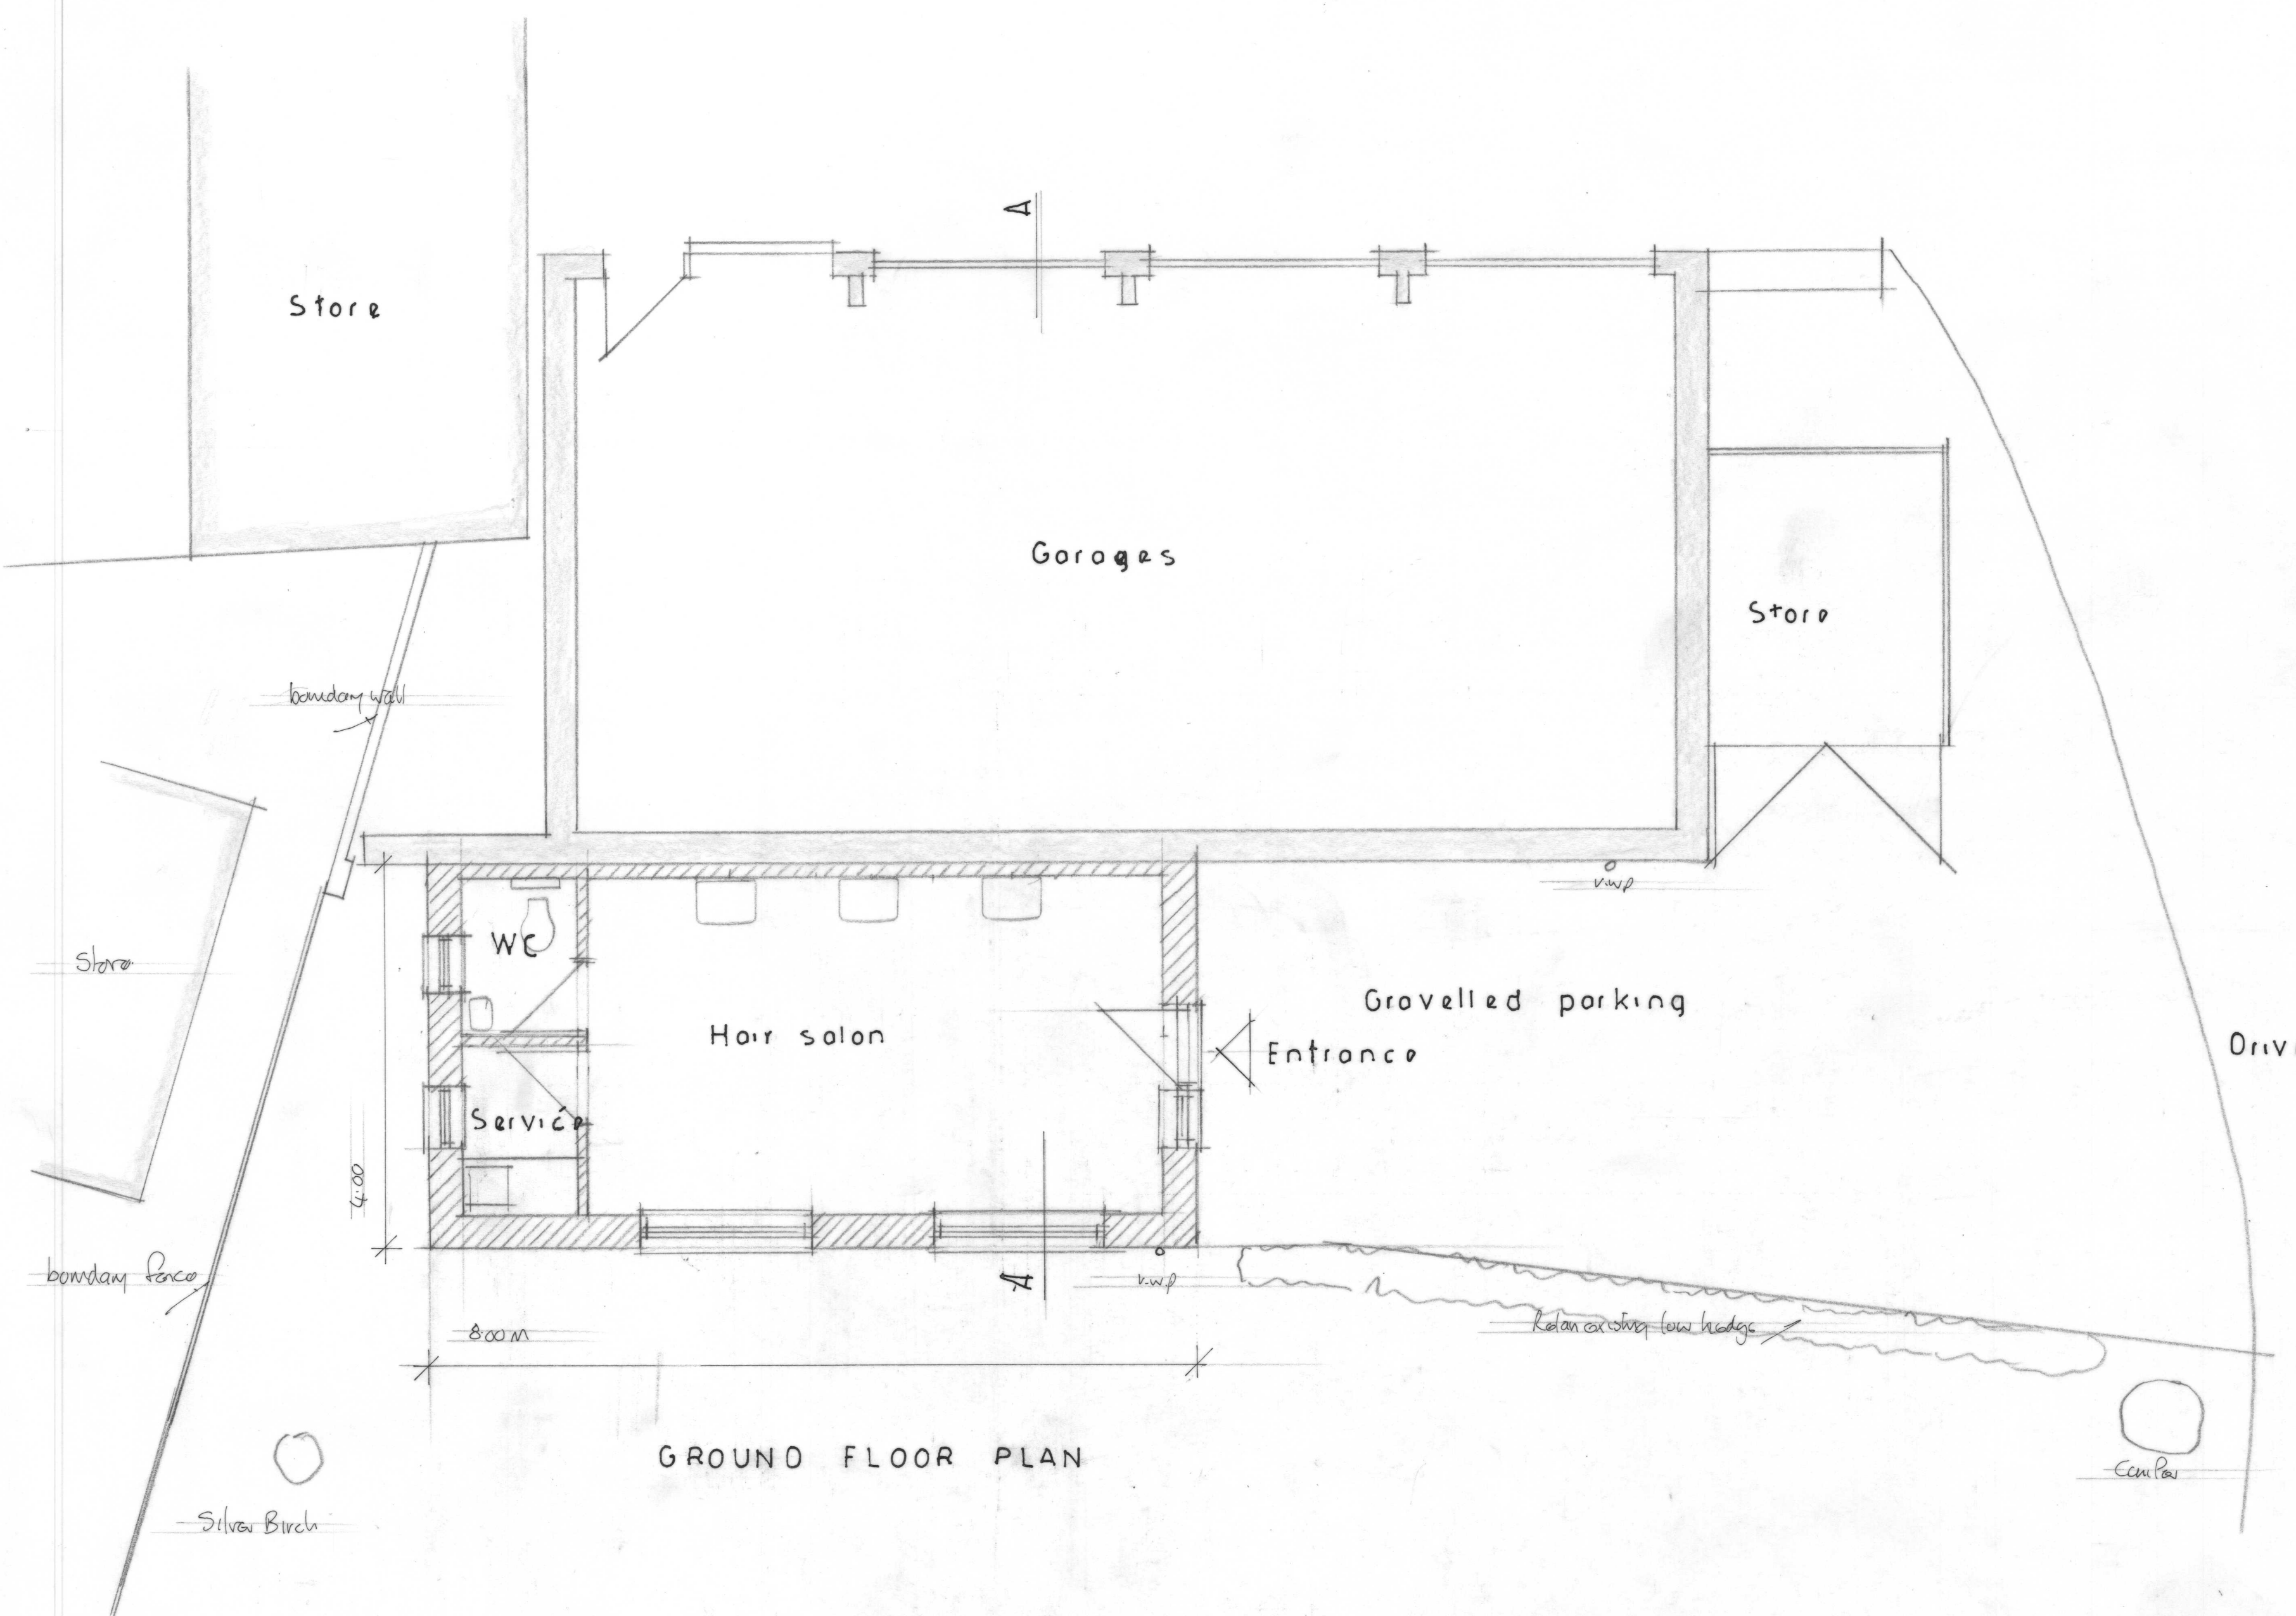


GROUND FLOOR PLAN

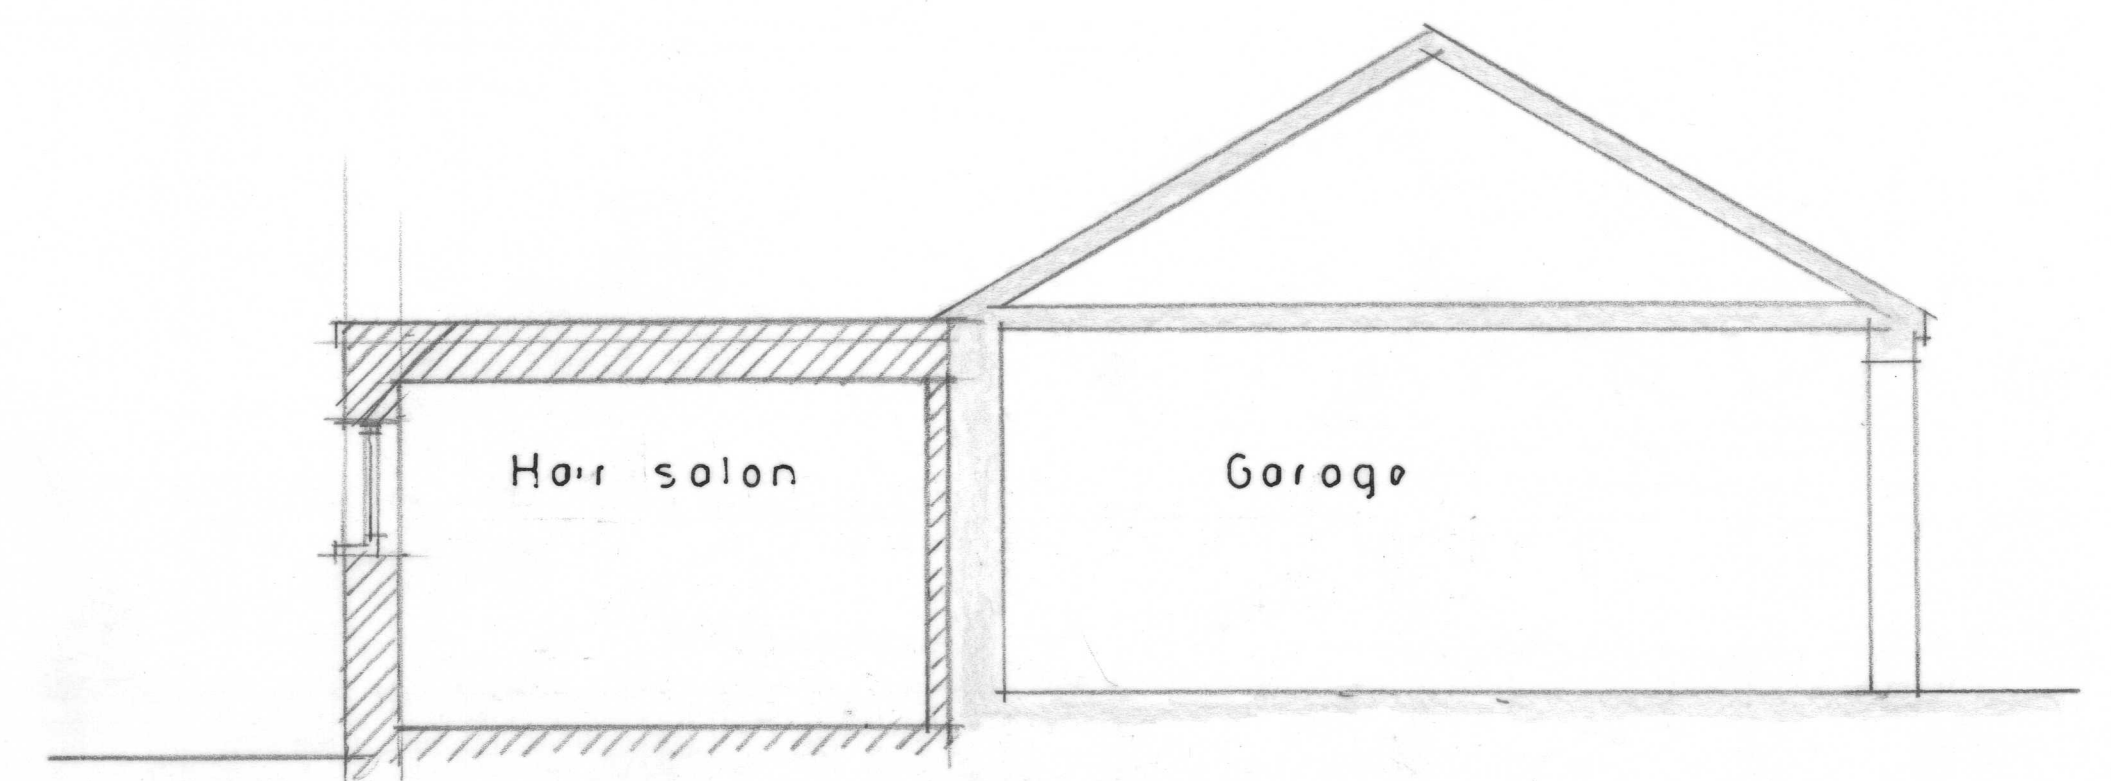


SECTION A - A

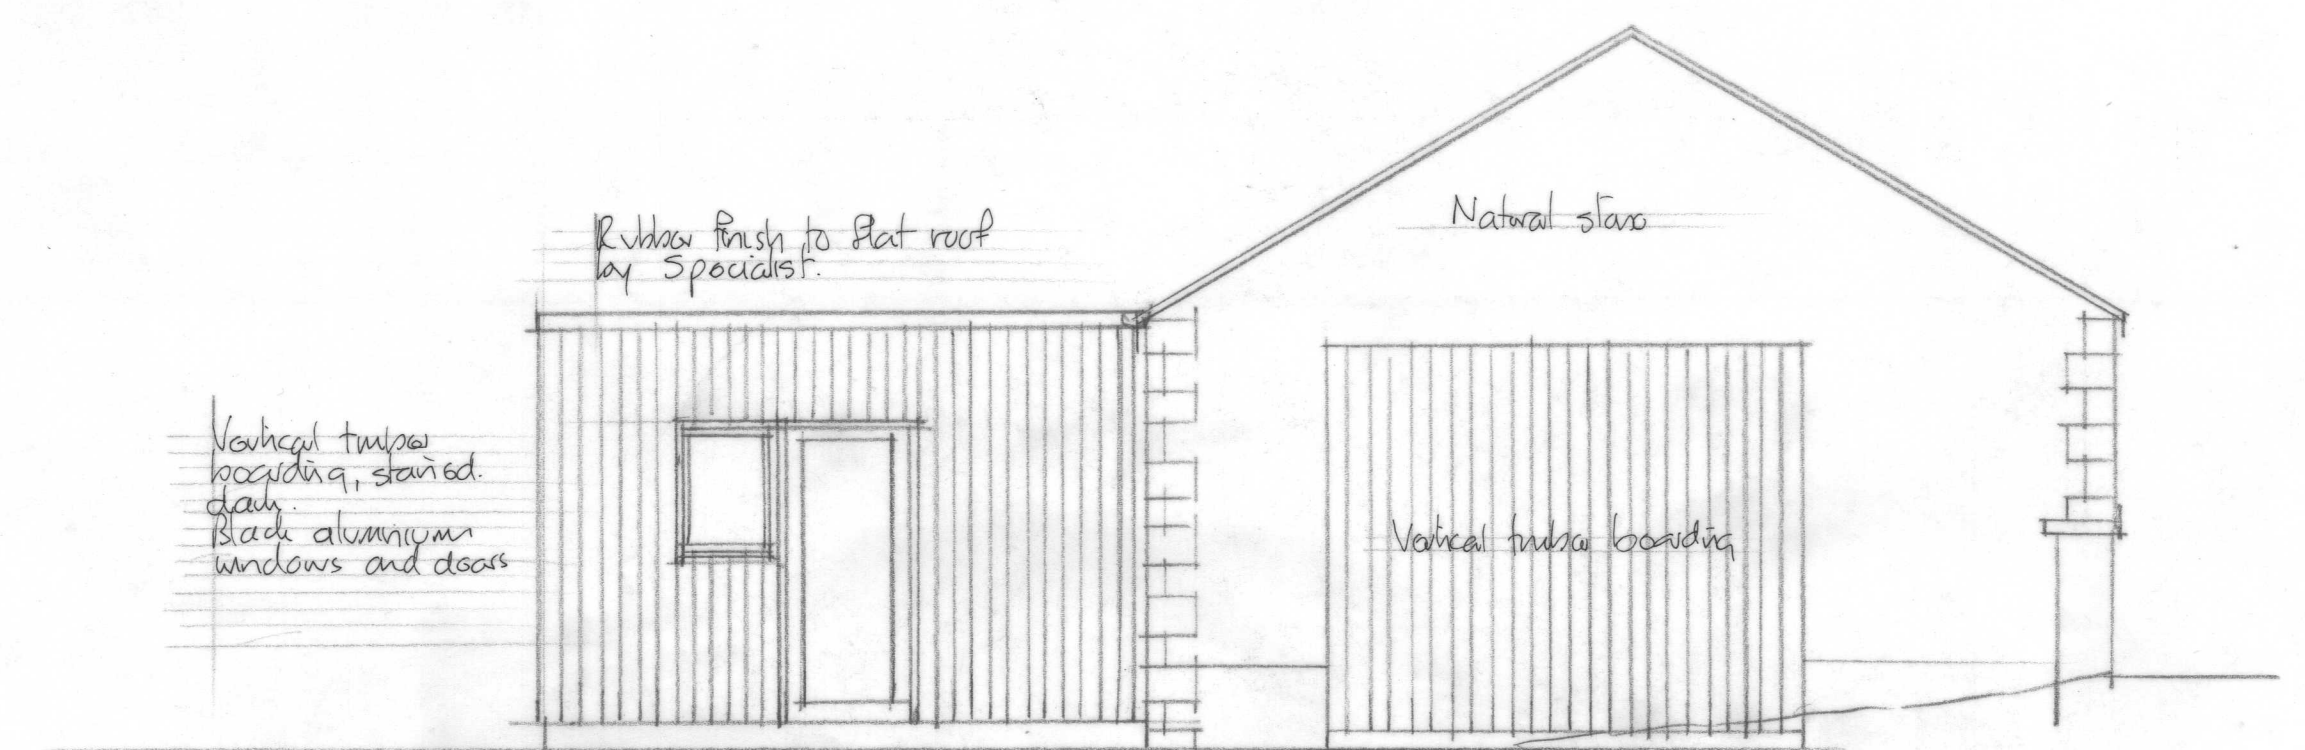

EAST ELEVATION

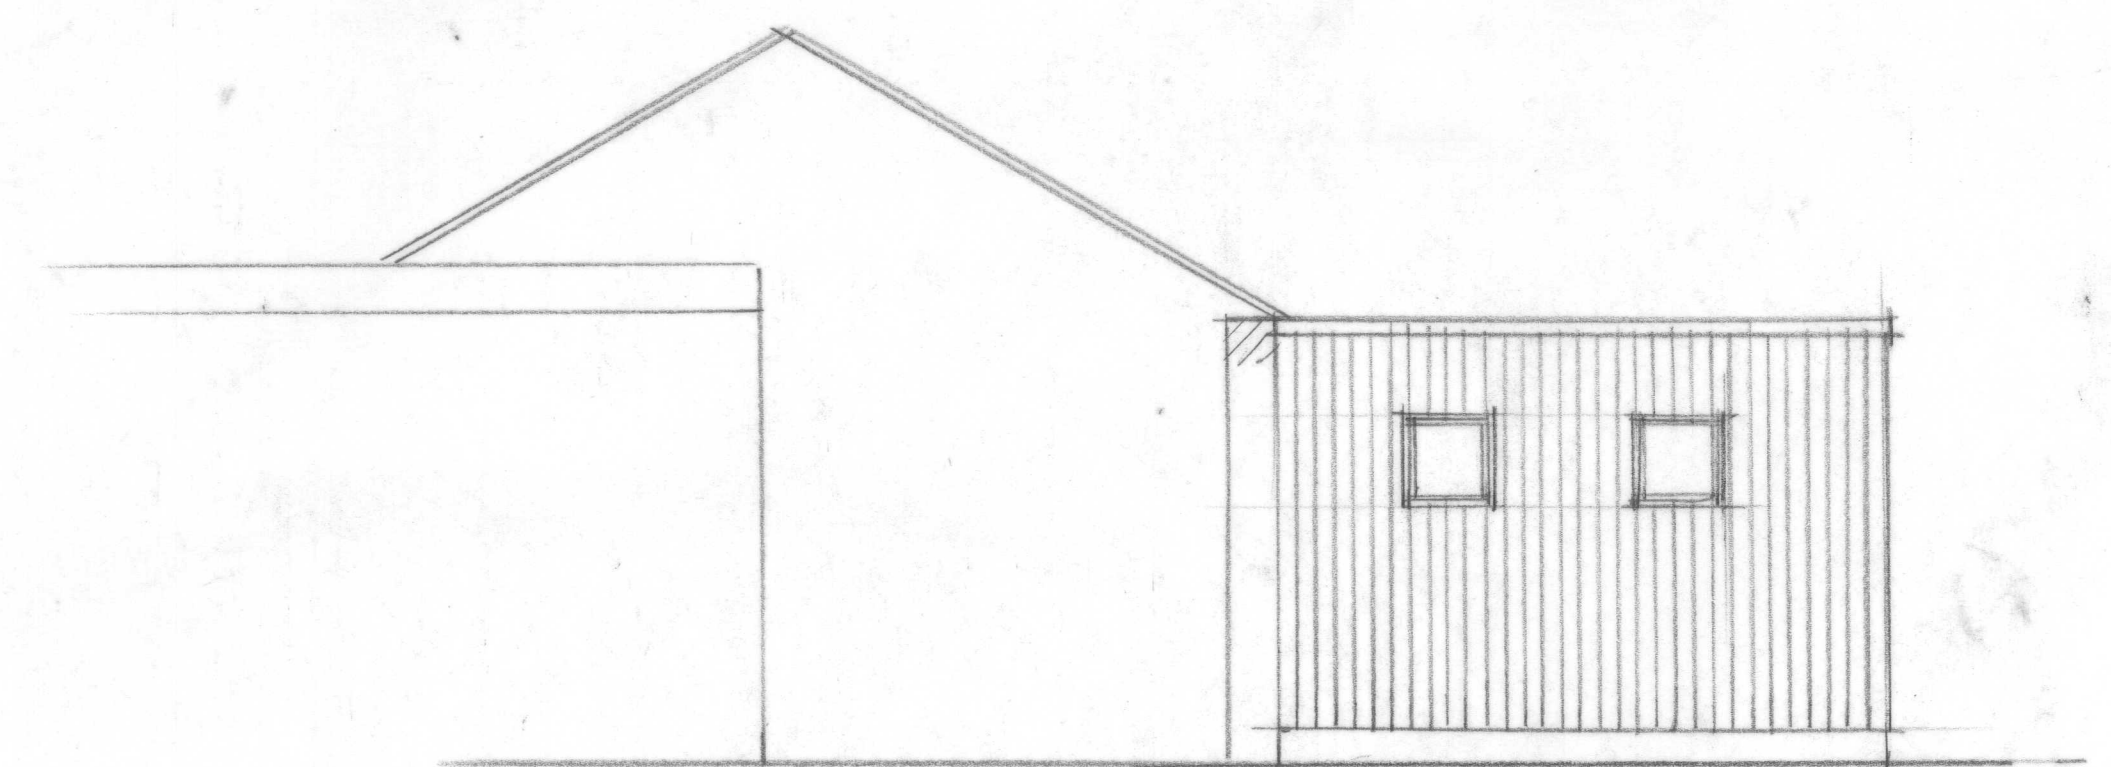

WEST ELEVATION

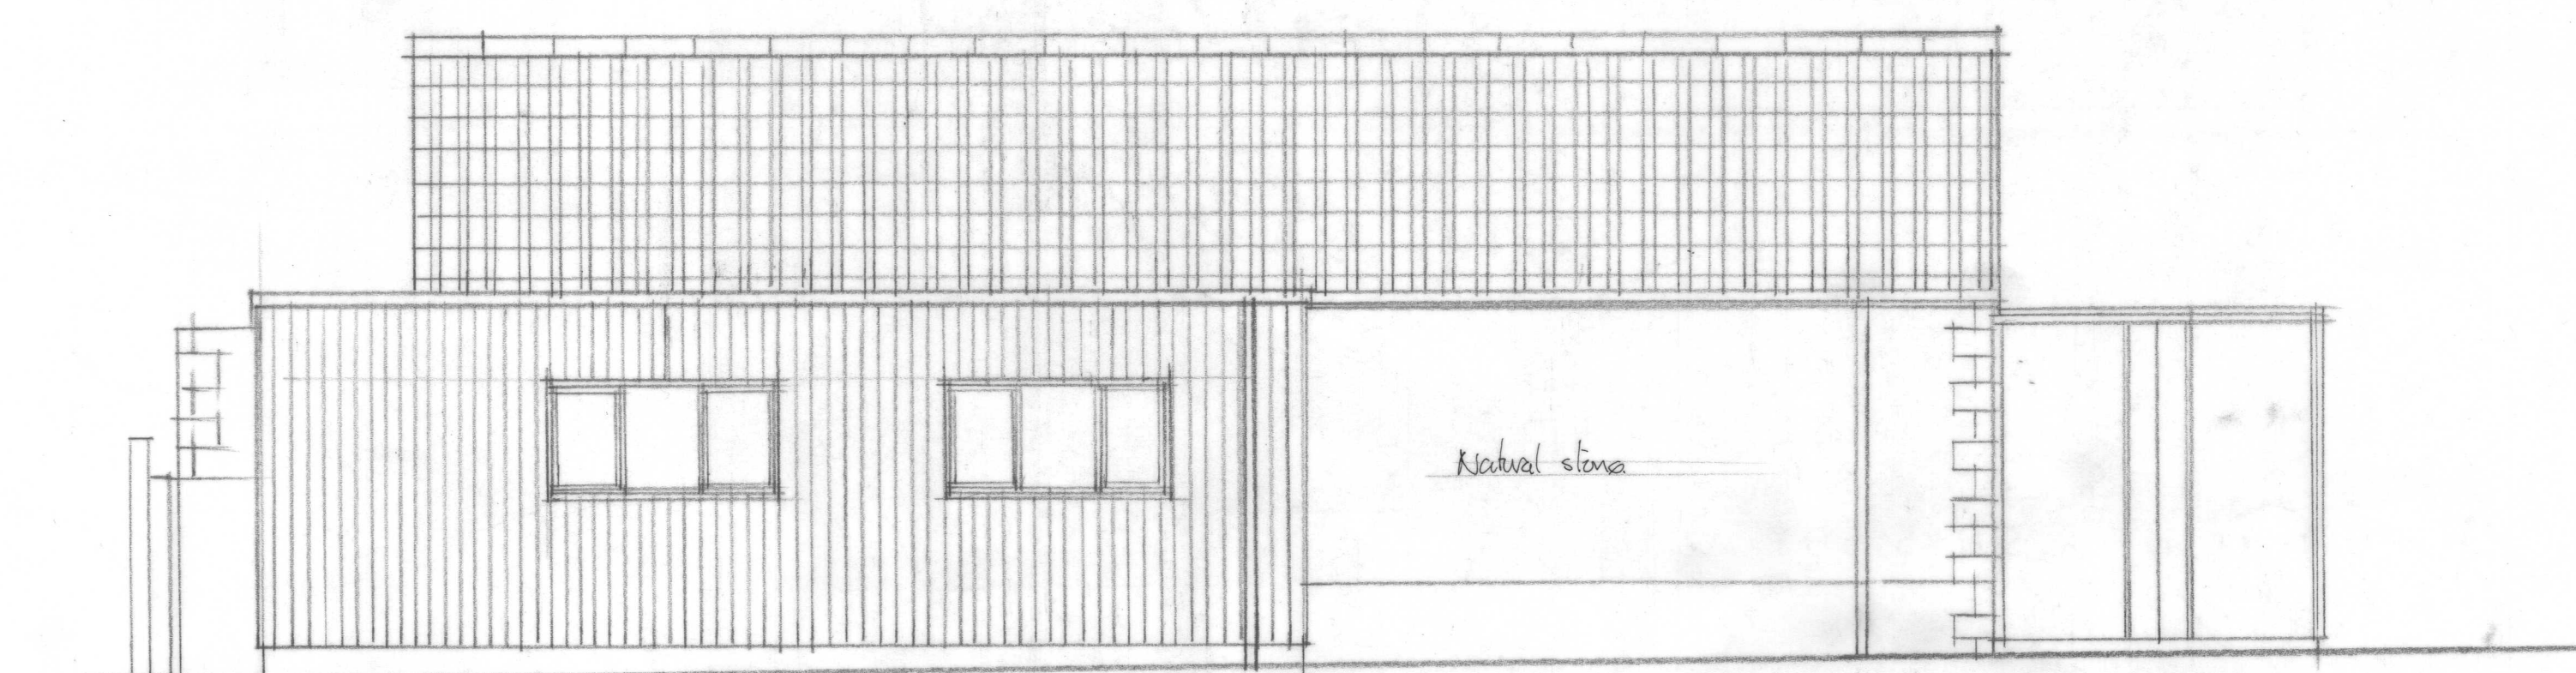

SOUTH ELEVATION

PROPOSED EXTENSION TO EXISTING GARAGES TO FORM HAIRDRESSER'S SALON, AT 107 MIDDLE LANE, WHITLEY, M'LKSHAM, S'N12 8QR
 PROPOSED GROUND FLOOR PLAN, SECTION, AND ELEVATIONS Scale 1/50

5.0m at a scale of 1/50 At Paper Size

M12