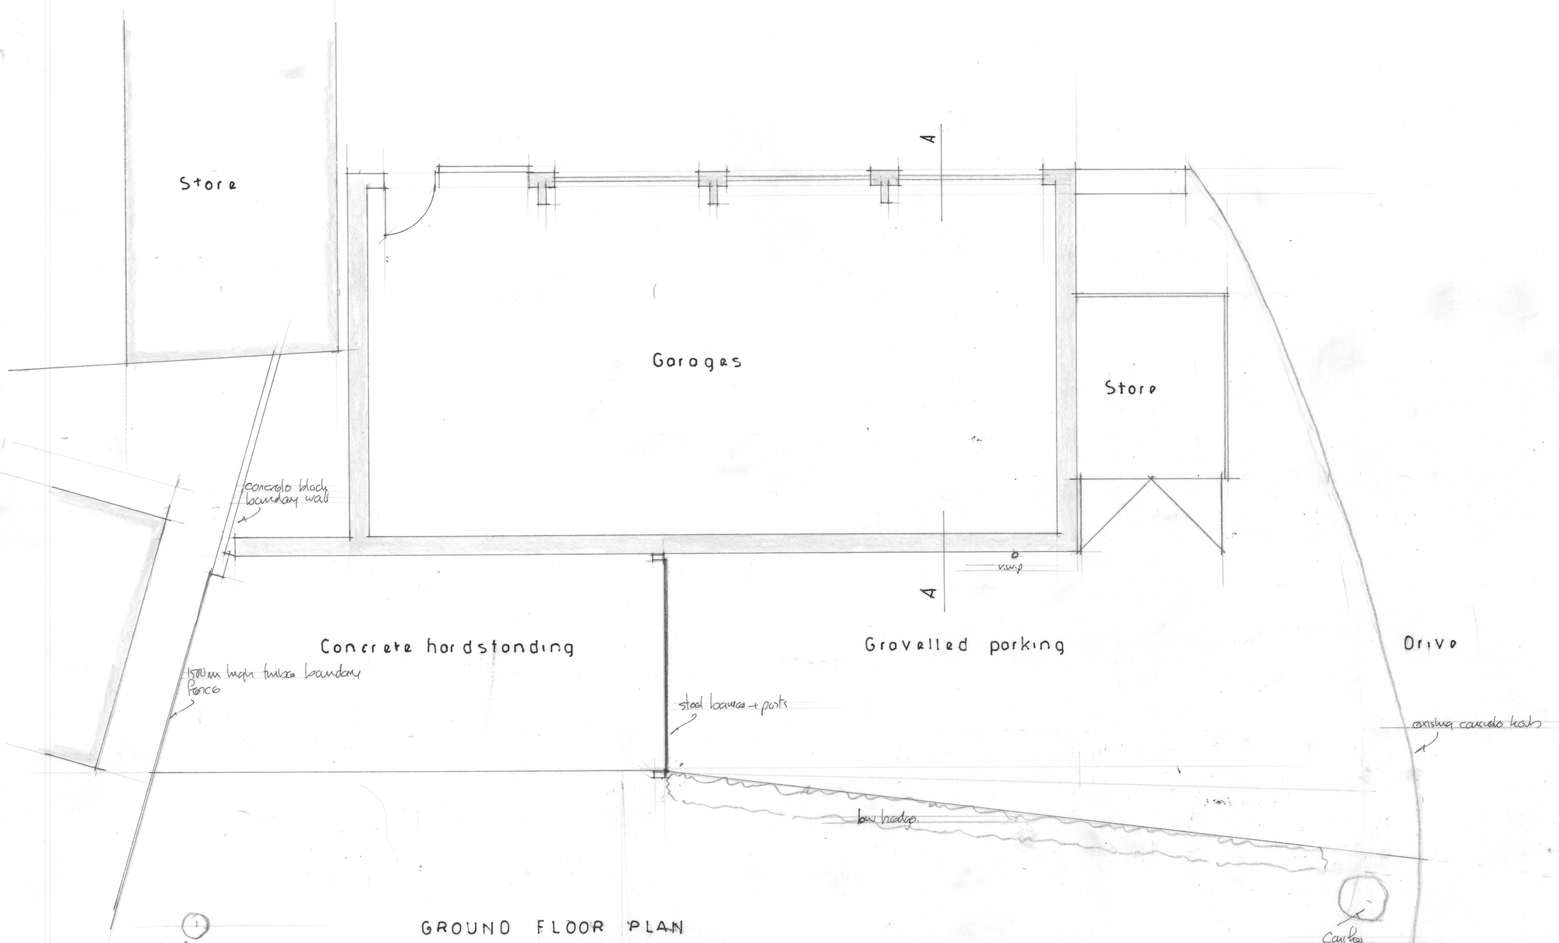
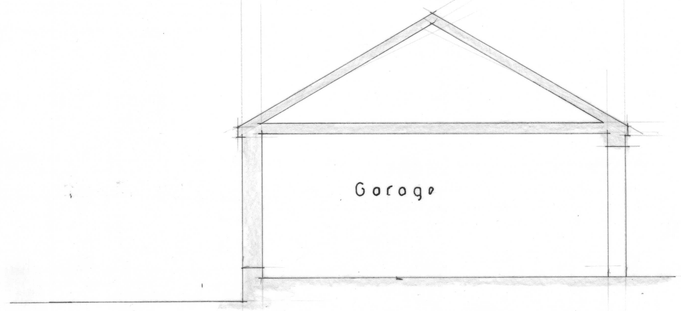
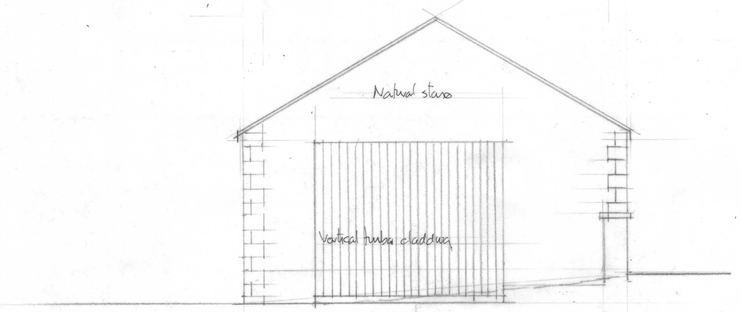


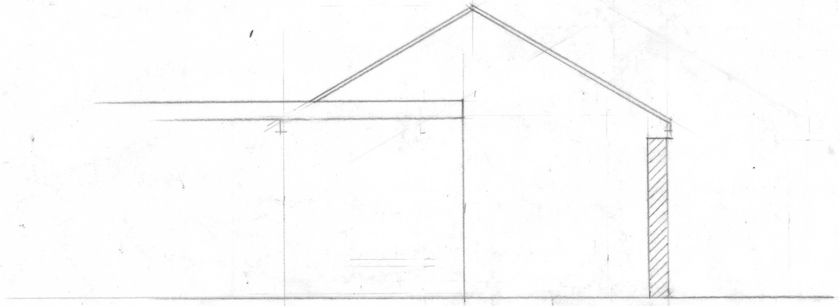

GROUND FLOOR PLAN



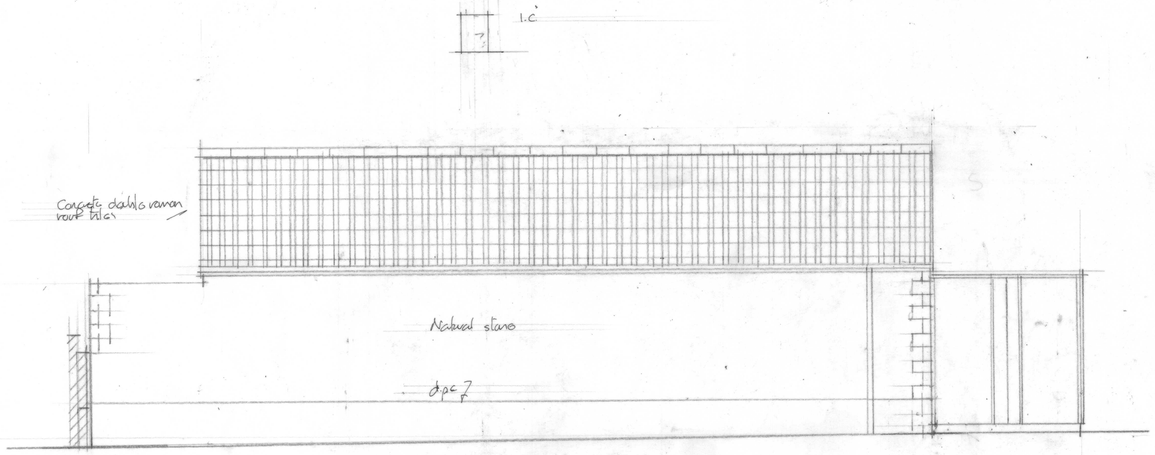

SECTION A A




EAST ELEVATION



WEST ELEVATION




SOUTH ELEVATION

PROPOSED EXTENSION TO EXISTING GARAGES TO FORM HAIRDRESSER'S SALON AT 107 MIDDLE LANE, WHITLEY, MELKSHAM, SN12 8QR

EXISTING GROUND FLOOR PLAN, SECTION, AND ELEVATIONS Scale 1/50

5.0m at a scale of 1/50 At Paper Size

ML1