


Calne DO - Proposed GF Plan (1:150)- REV A

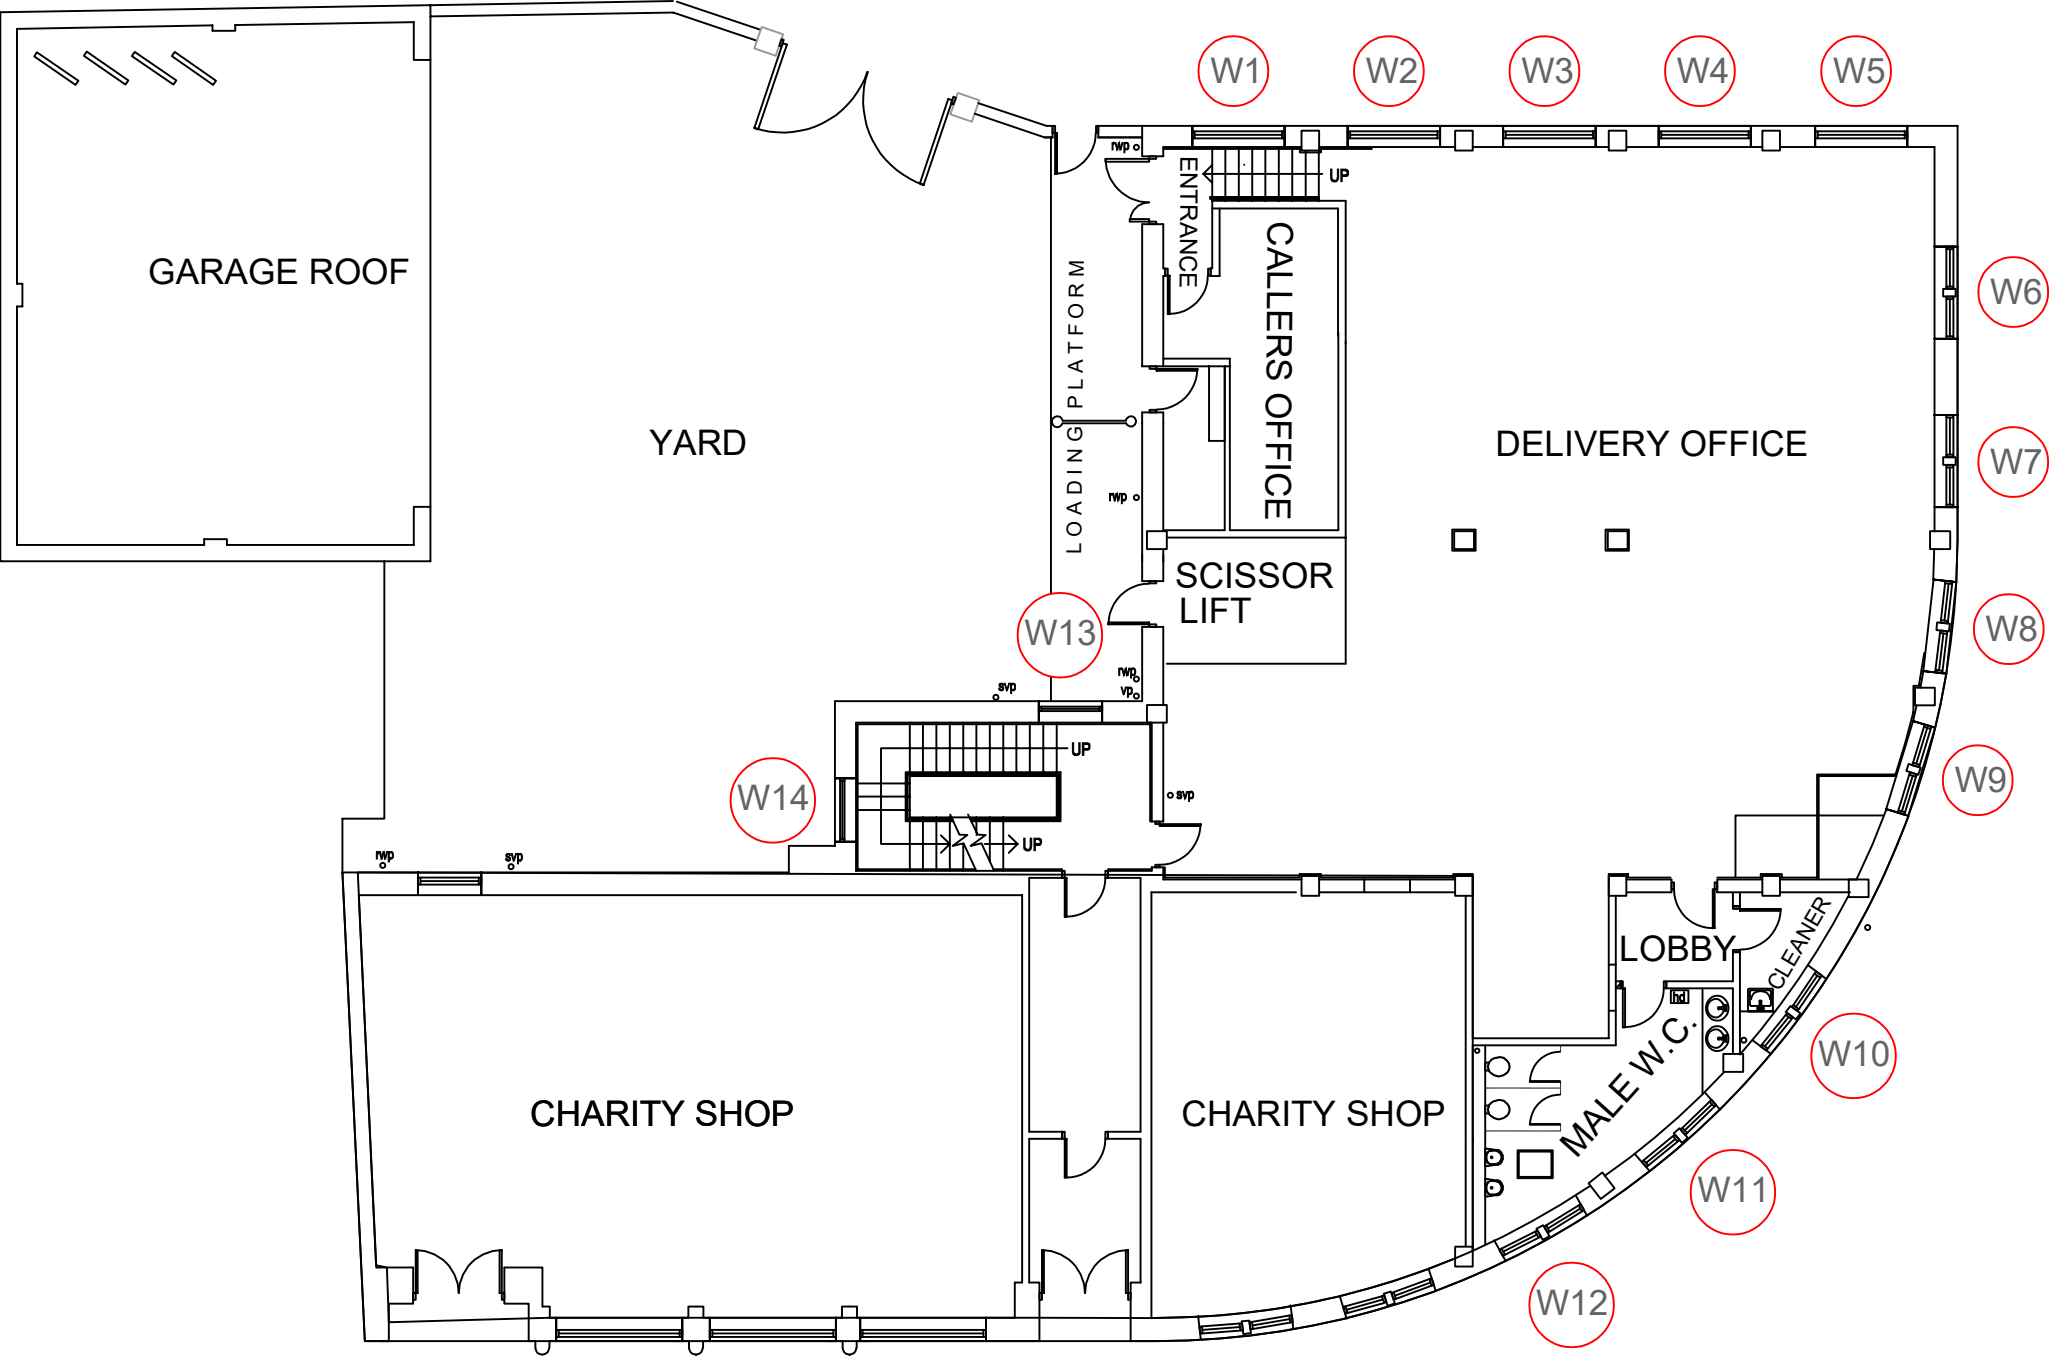

Key:



Window Reference: Replace existing metal framed single glazed windows with new white metal framed double glazed units to match existing openings.

- W10-12 to have frosted glazing.
- W3, W4, W5, W7, W9 & W12 to have extract fans fitted through the new glazing panes to match existing
- Trickle ventilation to be incorporated into window units.
- W1-W12 to have fixed window panes to match existing.
- W13-14 to have side hung openable casements to match existing.

DO NOT SCALE: USE ONLY WRITTEN DIMENSIONS. ALL DIMENSIONS MUST BE VERIFIED PRIOR TO THE WORKS BEING PUT INTO HAND AND DISCREPANCIES REPORTED TO THE ORIGINATOR.

CLIENT:

Royal Mail Group
Property & Facilities Solutions



PROJECT

PROJECT TITLE: Calne DO - Window Replacement
PROPERTY ADDRESS: 22-24 High Street, Calne, SN11 0BP

DRAWING TITLE: Calne DO - Proposed GF Plan- REV A
Drawing No: 100118450.006

PAPER SIZE:	DRAWN BY:	CHECKED BY:	CO-ORD CHECK BY:
A3	JY	KG	WH
SCALE:	DATE:	DATE:	DATE:
1:150 @ A3	19.02.2026	19.02.2026	19.02.2026

STATUS			
01. DESIGN	02. DESIGN CONCLUSION	03. PLANNING	
04. PRODUCTION INFORMATION	05. BUILDING REGULATIONS		
06. TENDER	07. CONSTRUCTION		
08. FINAL CONSTRUCTION	09. SPARE		
DRAWING STATUS: 03			

01. PRELIMINARY	02. FOR COMMENT	03. FOR APPROVAL
DRAWING STATUS: 02		



AtkinsRéalis, The Hub, 500 Park Avenue, Aztec West,
Bristol, BS32 4RZ
Tel: 01454 662000
Email: bristol@atkinsrealis.com