
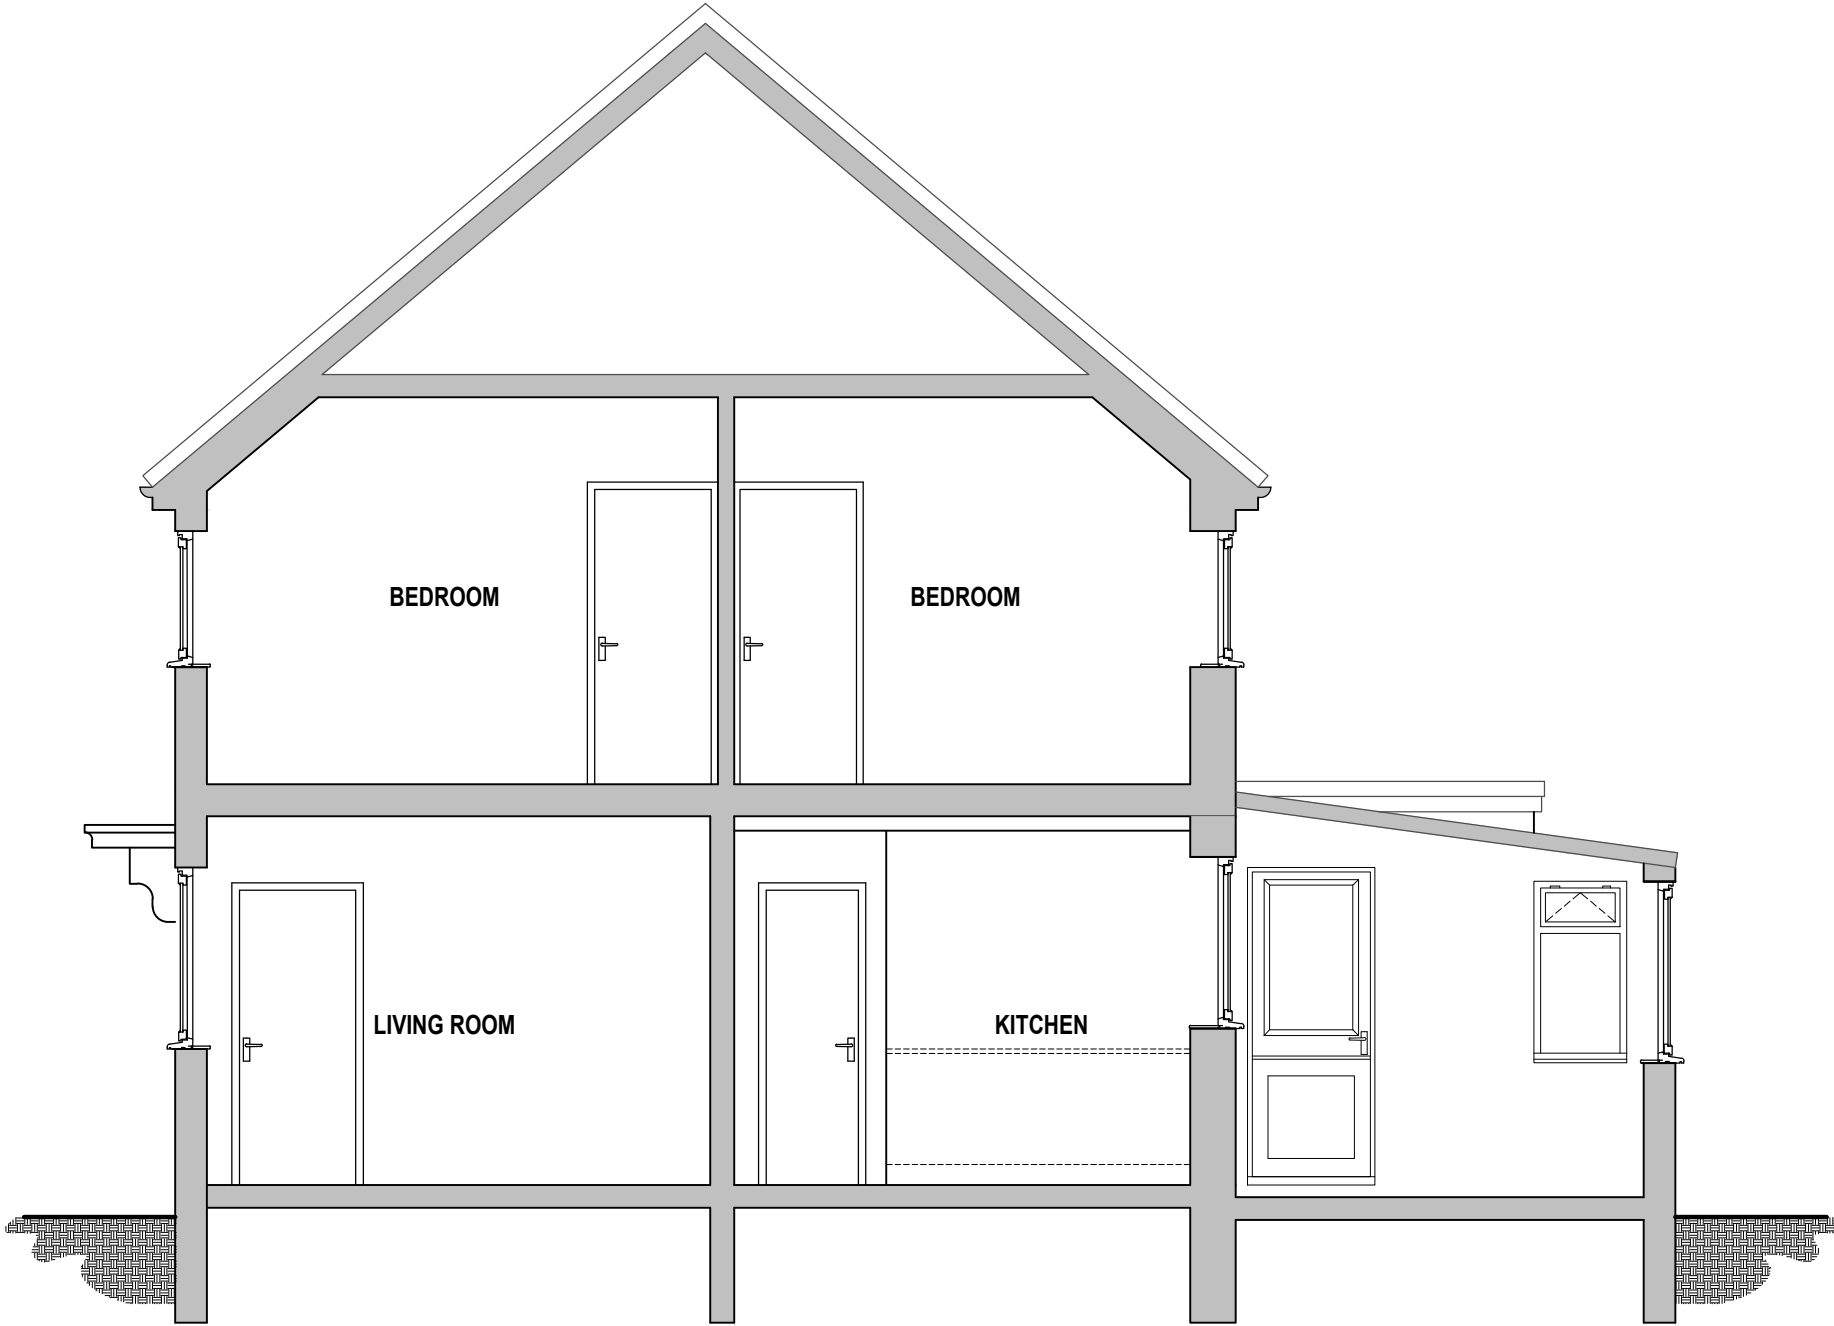


* COPYRIGHT.
DO NOT SCALE EXCEPT FOR PLANNING PURPOSES.
CHECK ALL DIMENSIONS ON SITE.
THIS DRAWING IS ONLY TO BE USED ON THE SITE
FOR WHICH DESIGNED.

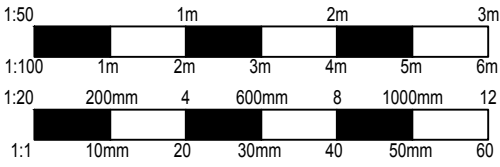

EXISTING SECTION A-A

EXISTING MATERIALS

WALLS
Roughcast render
Buff brick

ROOF
Clay double roman tiles.
Bitumen felt to flat roof.

WINDOWS
White UPVC casements double glazed windows

DOORS
White UPVC front door
White UPVC sliding doors

GUTTERS & DOWNPIPES
Black UPVC roundline.

SOFFITS & FASCIAS
White UPVC.

HEADS / CILLS
Bellmouth window heads
Clay tile cills

REVISIONS		DATE
CLIENT: MR & MRS SEAL		
PROJECT: PROPOSED SINGLE STOREY REAR EXTENSION TOGETHER WITH INTERNAL RECONFIGURATION AT 19 GREENWAY AVENUE, CHIPPENHAM, WILTSHIRE, SN15 1AH		
TITLE: EXISTING SECTION A-A		
DRAWN: RJ	SCALES @ A3: 1:50	
CHECKED: JA		
DATE: OCT 25		
DRG No: AA/25/35/05	REV.: -	

Armstrong
architecture

THE OLD BAKEHOUSE, 21 TIMBER STREET,
CHIPPENHAM, WILTSHIRE, SN15 3BS
01249 404 004 info@armstrongarchitecture.co.uk