



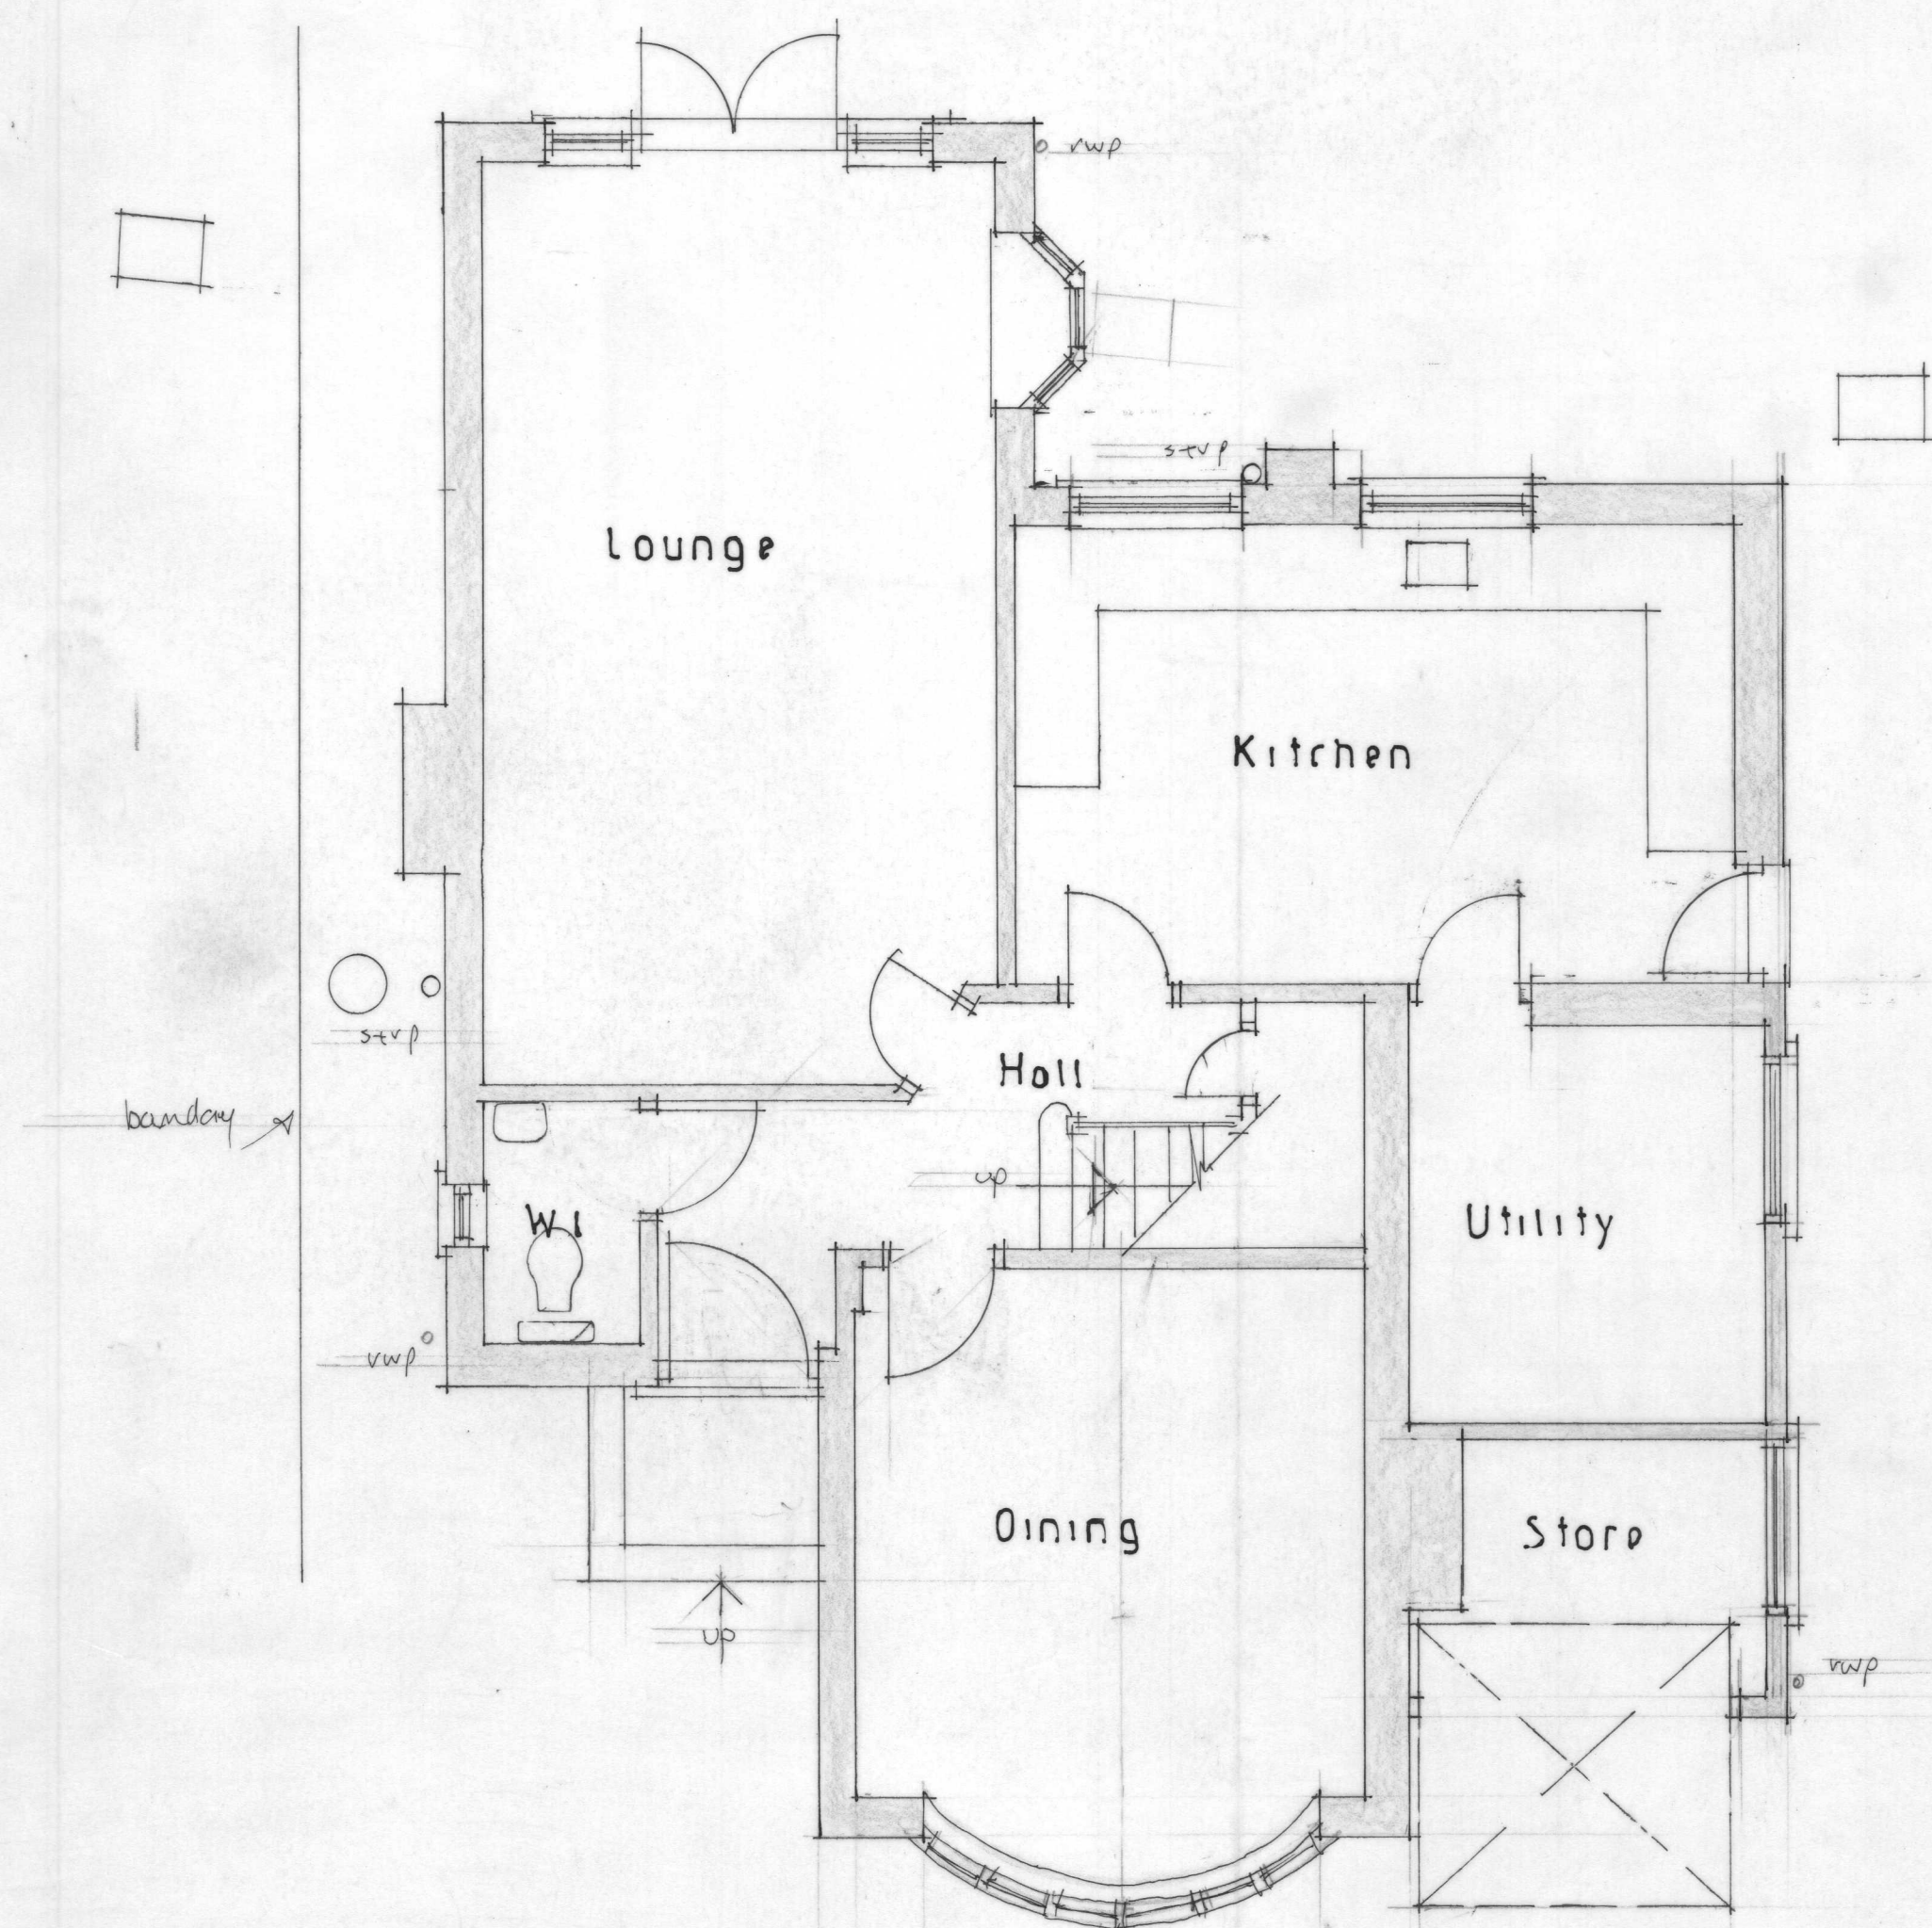


GROUND FLOOR PLAN

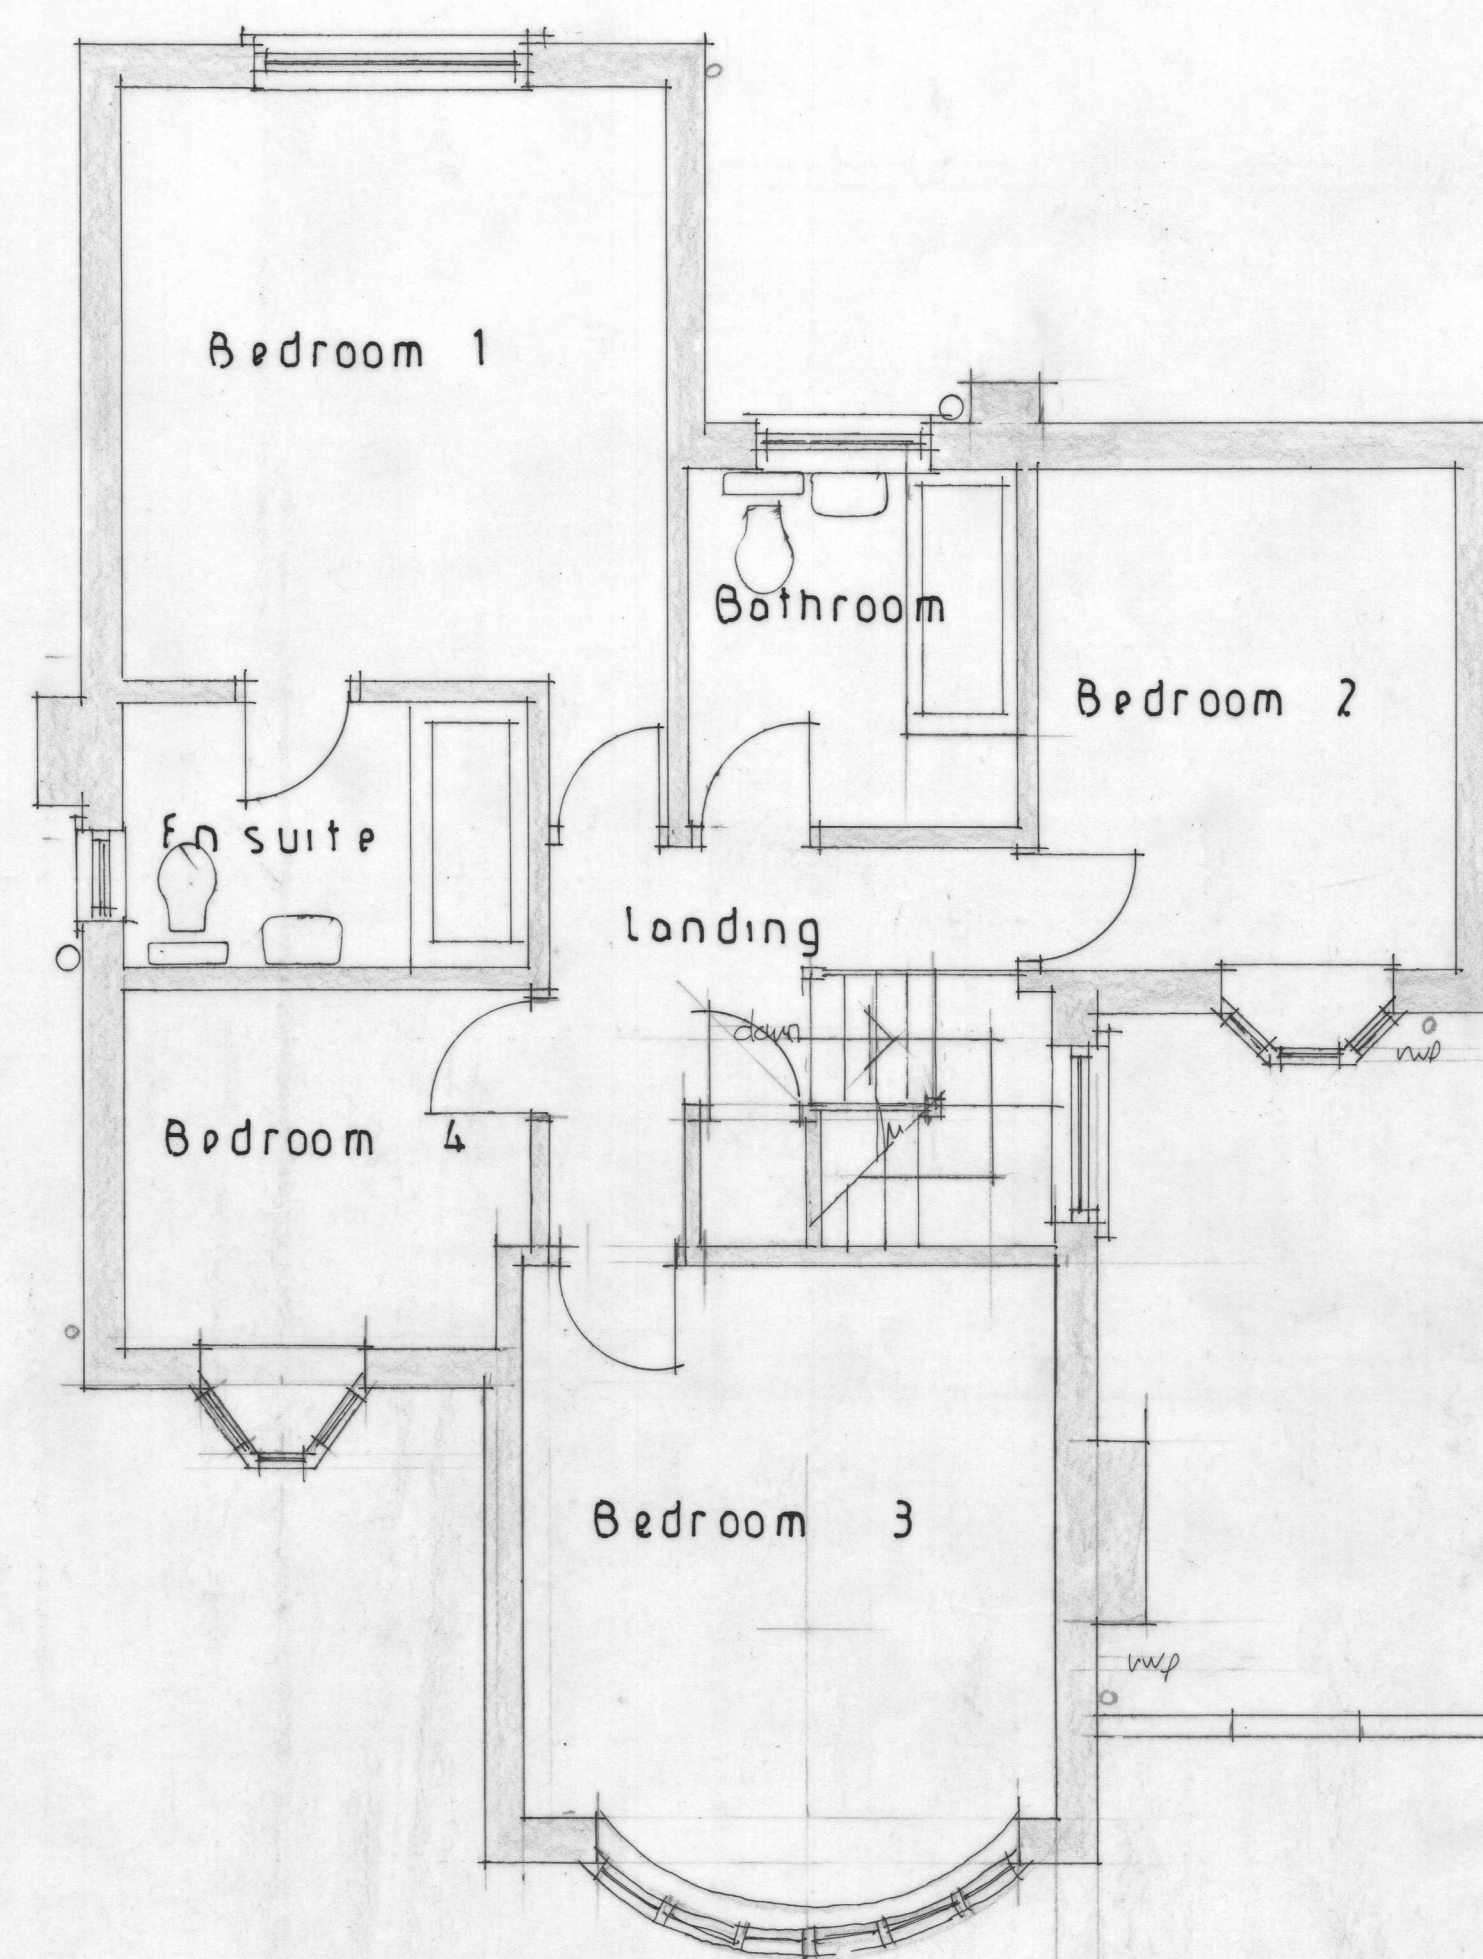


FIRST FLOOR PLAN



WEST ELEVATION

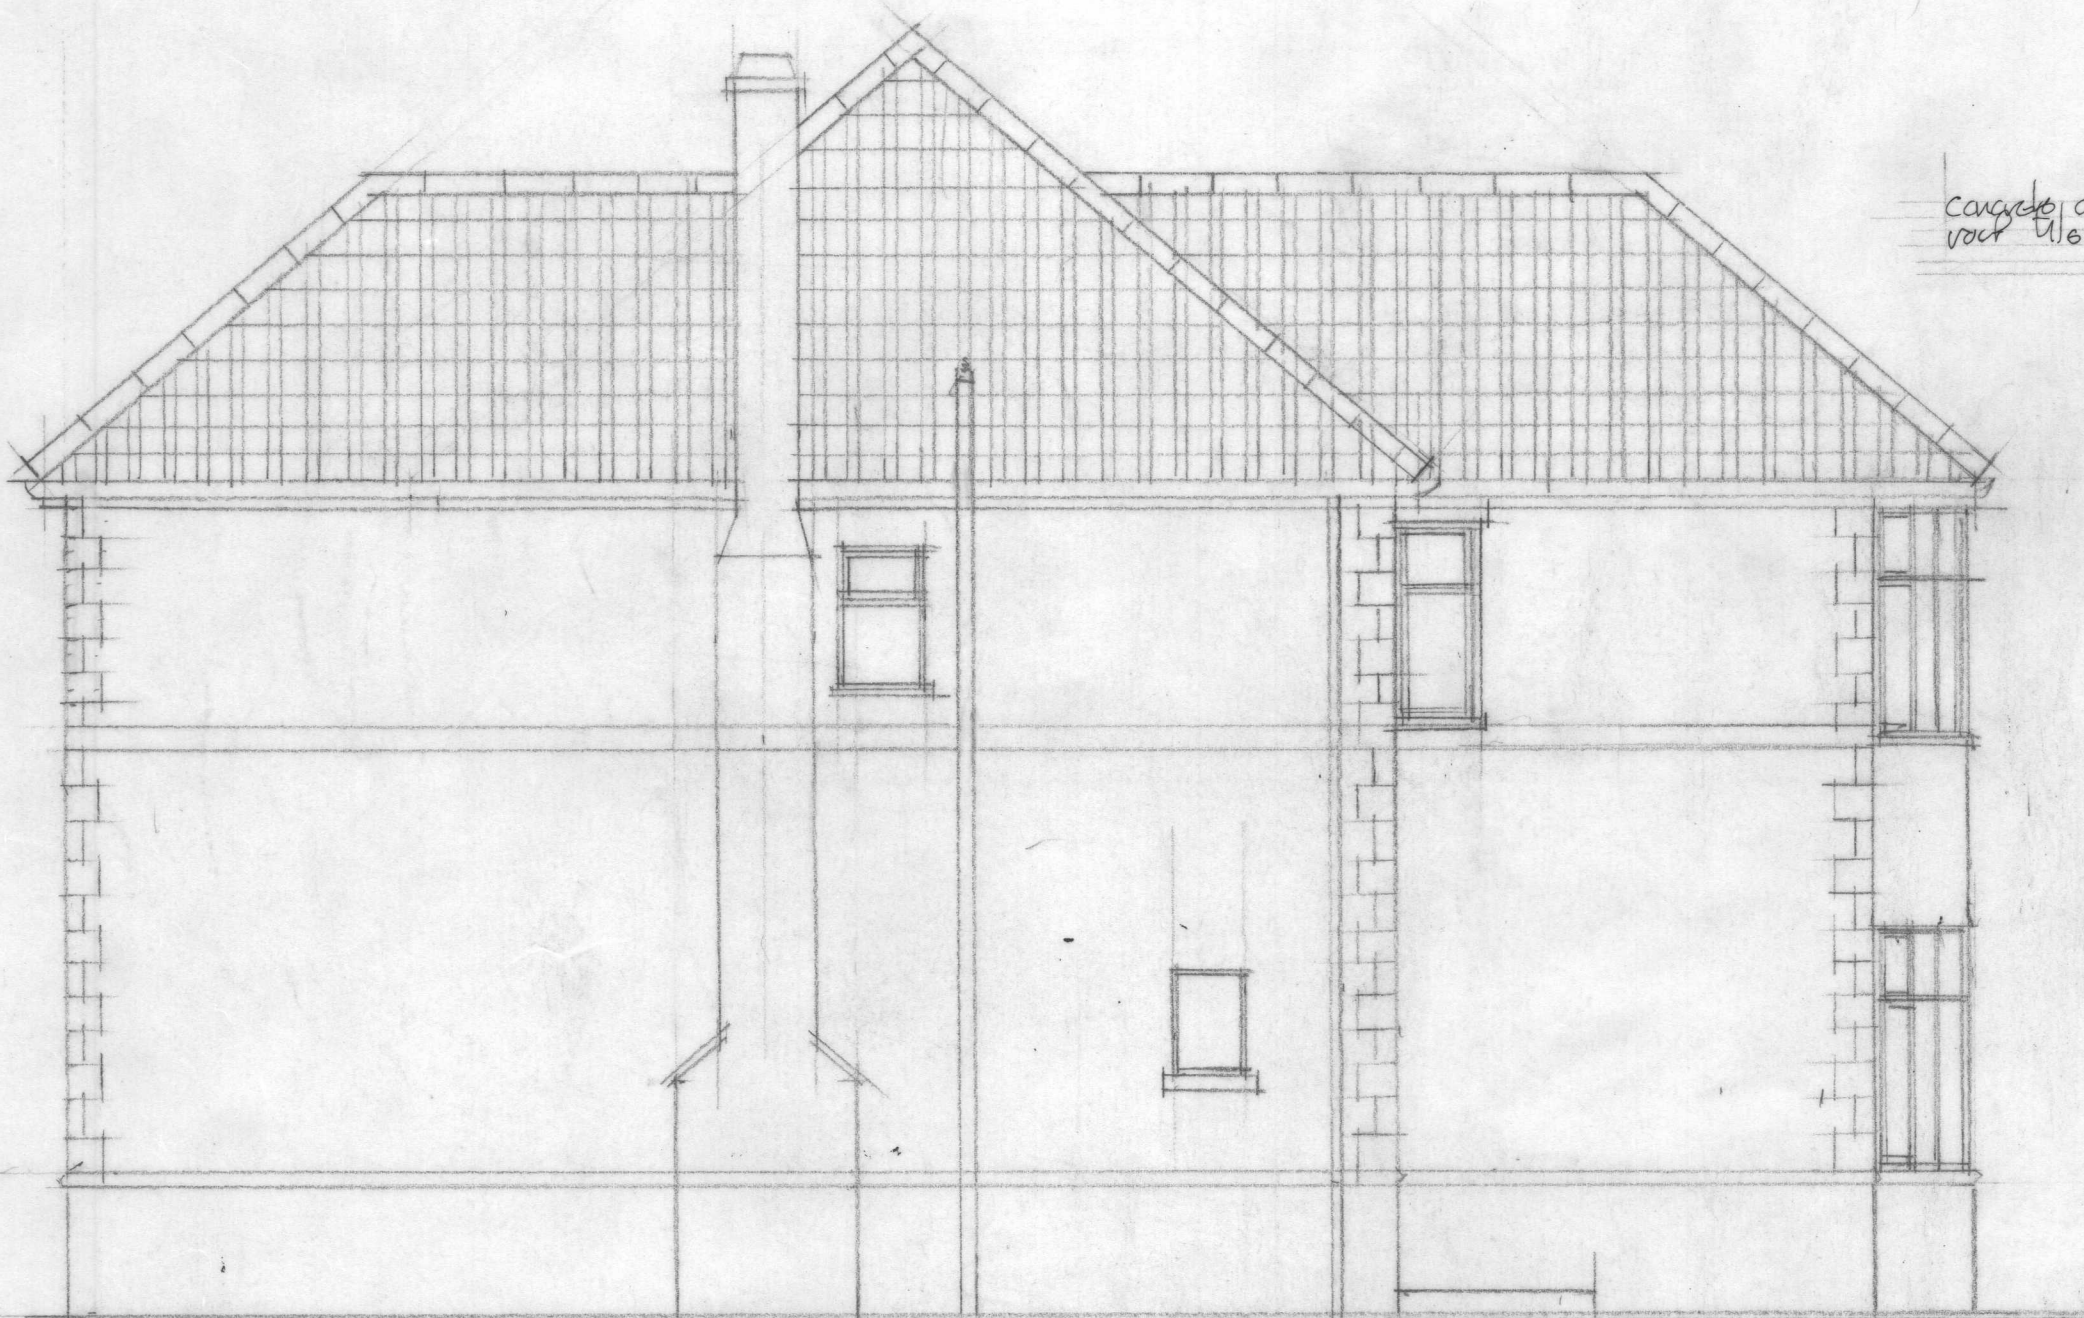

SOUTH ELEVATION

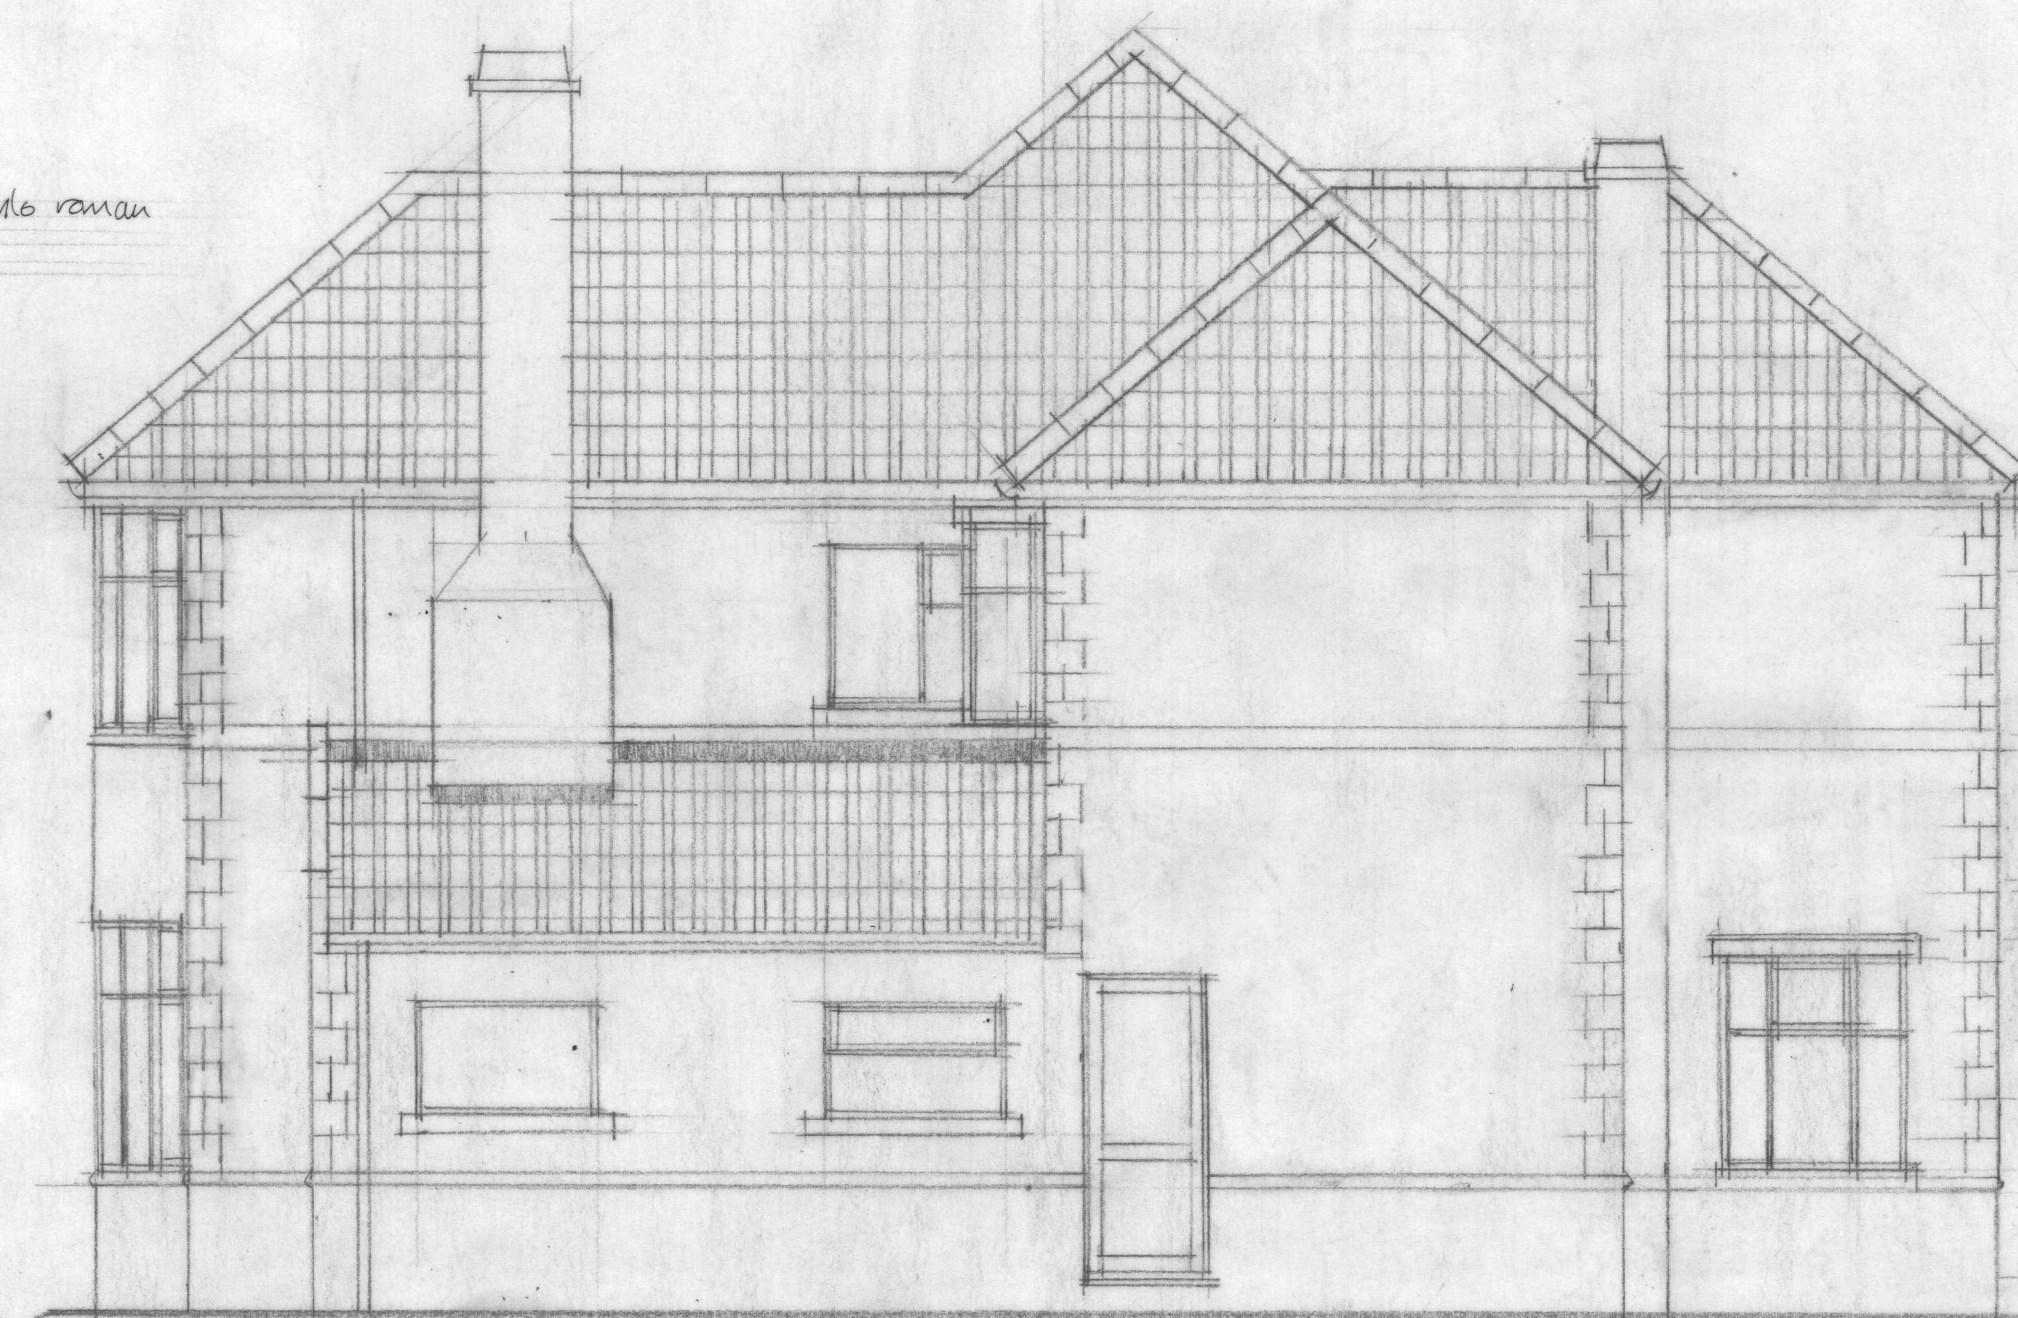


NORTH ELEVATION



EAST ELEVATION

PROPOSED EXTENSIONS AND ALTERATIONS AT 86 MALMESBURY ROAD, CHIPPENHAM, WILTS SN15 1QQ
EXISTING FLOOR PLANS AND ELEVATIONS Scale 1/50

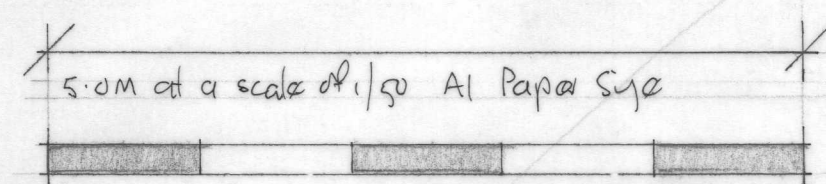

MR1