



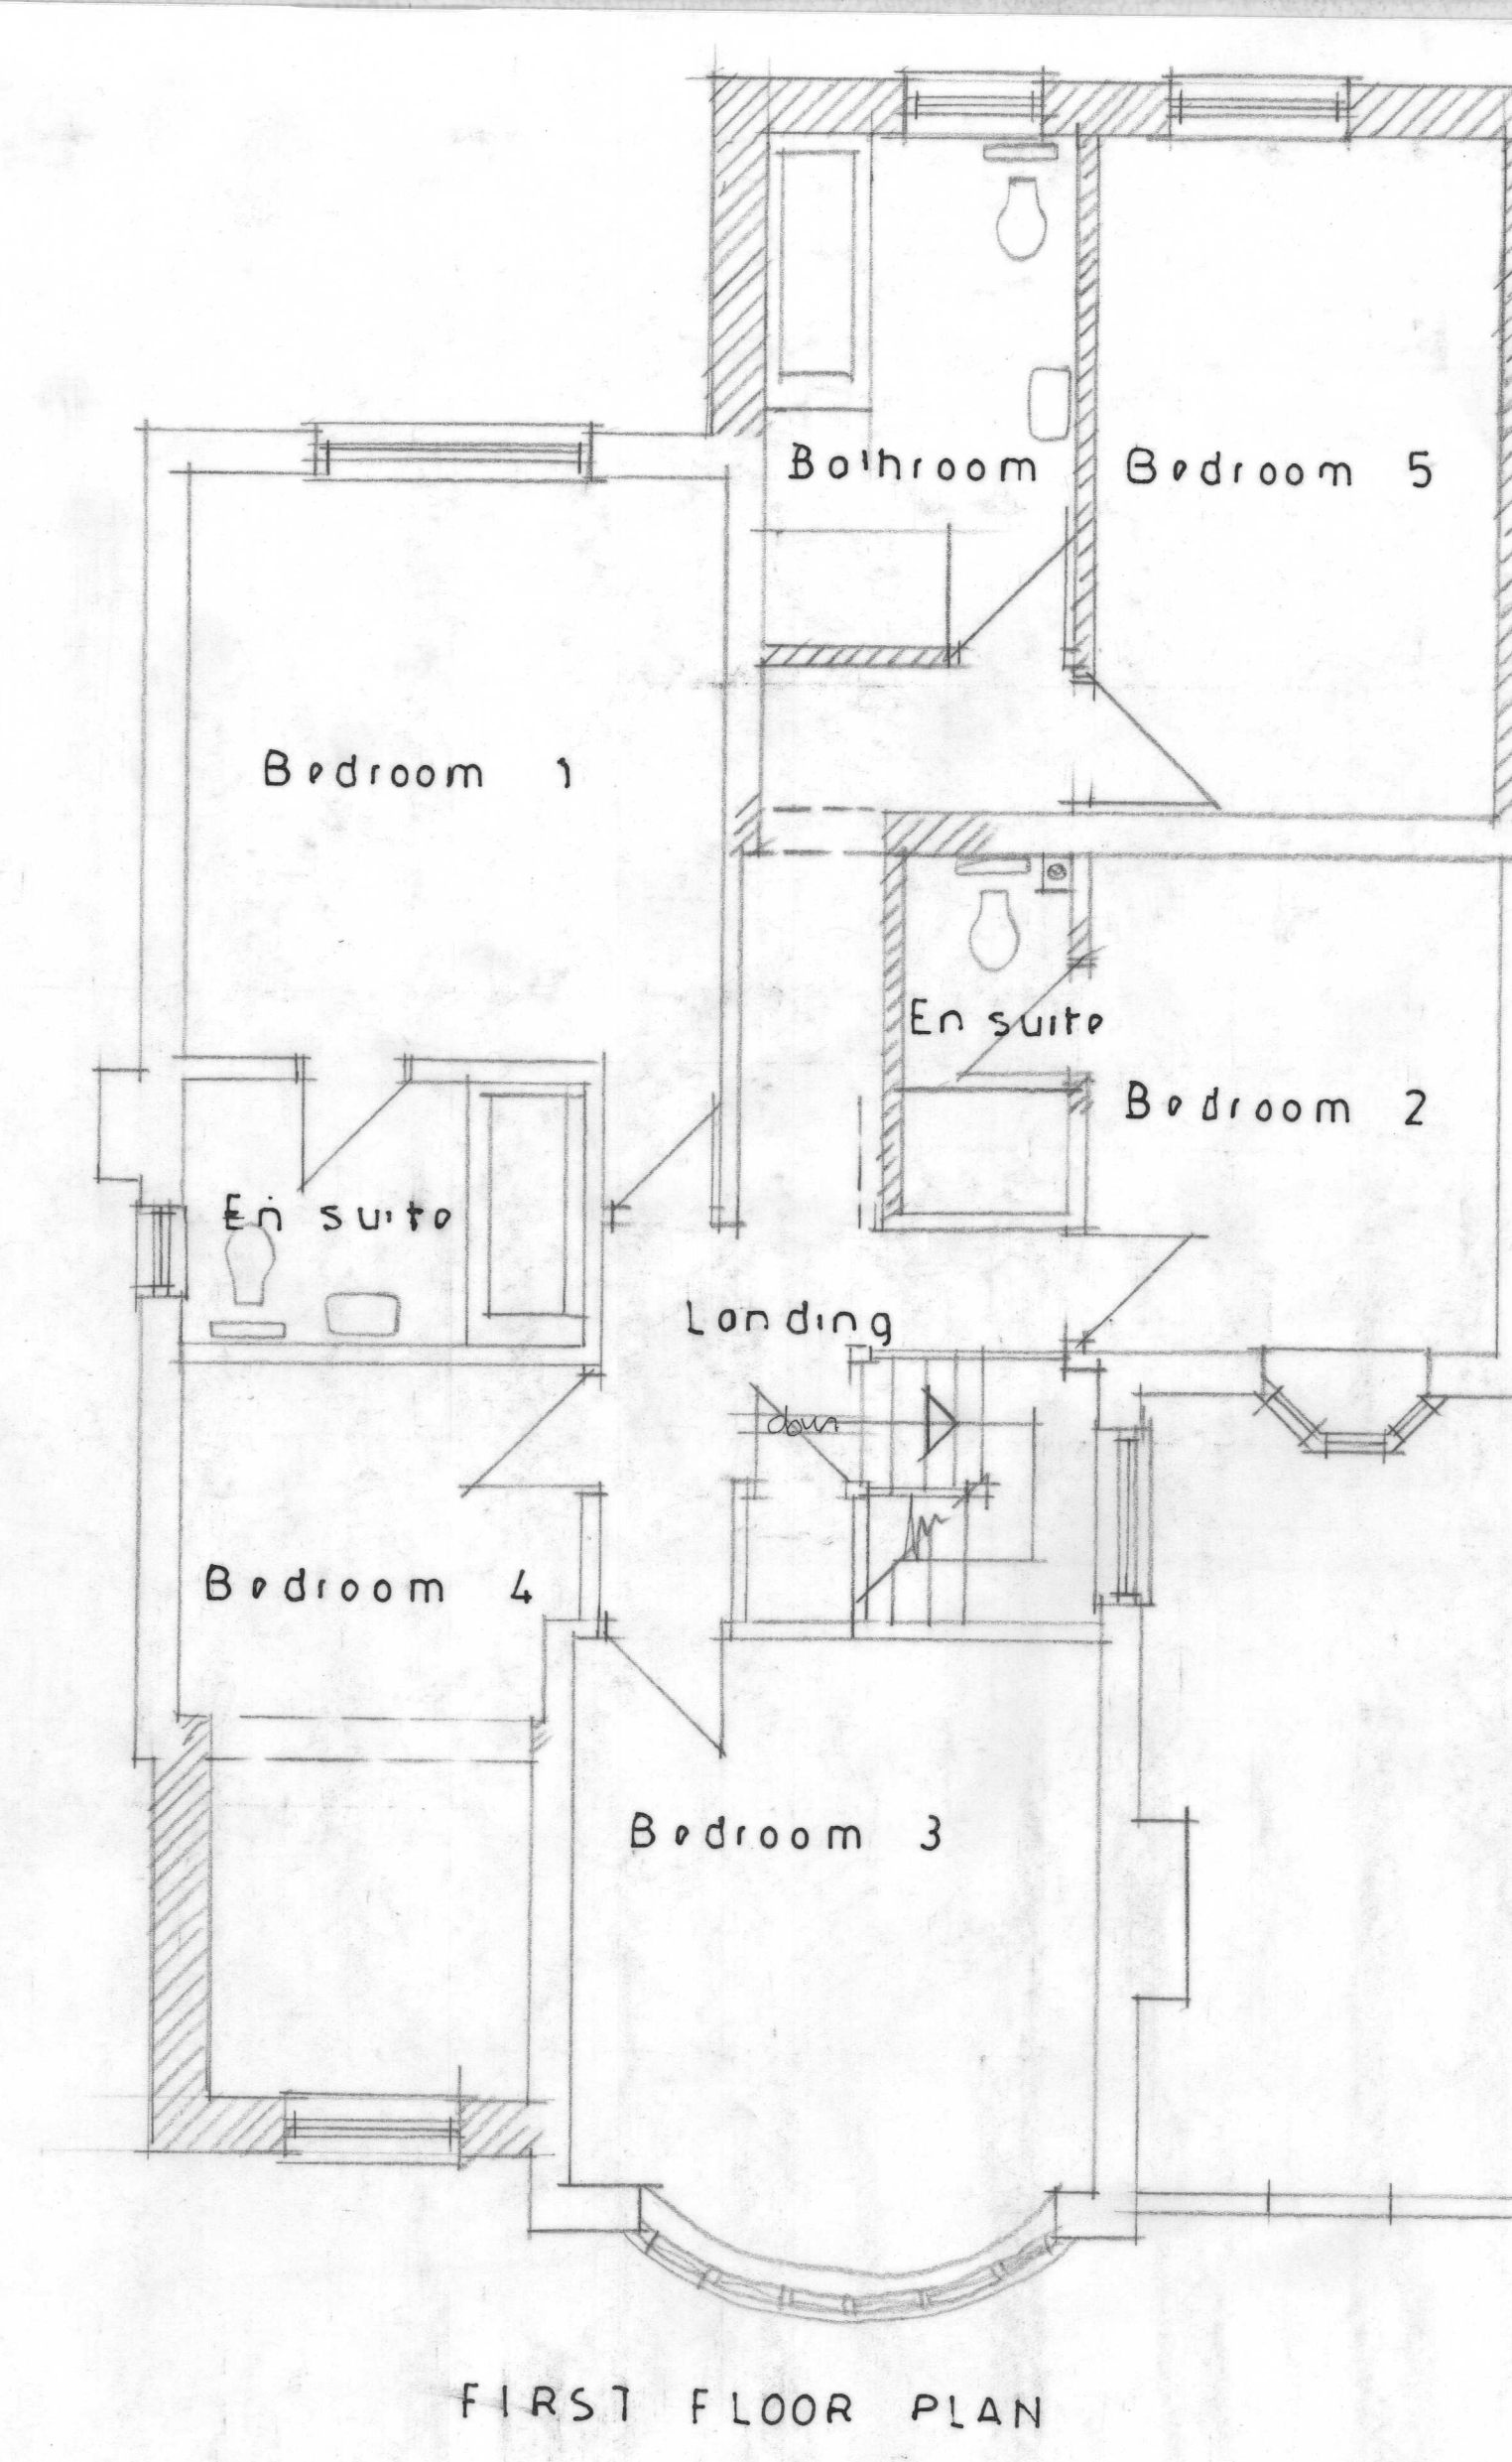

PROPOSED EXTENSIONS AND ALTERATIONS AT 86 MALMESBURY ROAD, CHIPPENHAM, WILTS, SN15 1QD  
 PROPOSED FLOOR PLANS AND ELEVATIONS' Scale 1/50

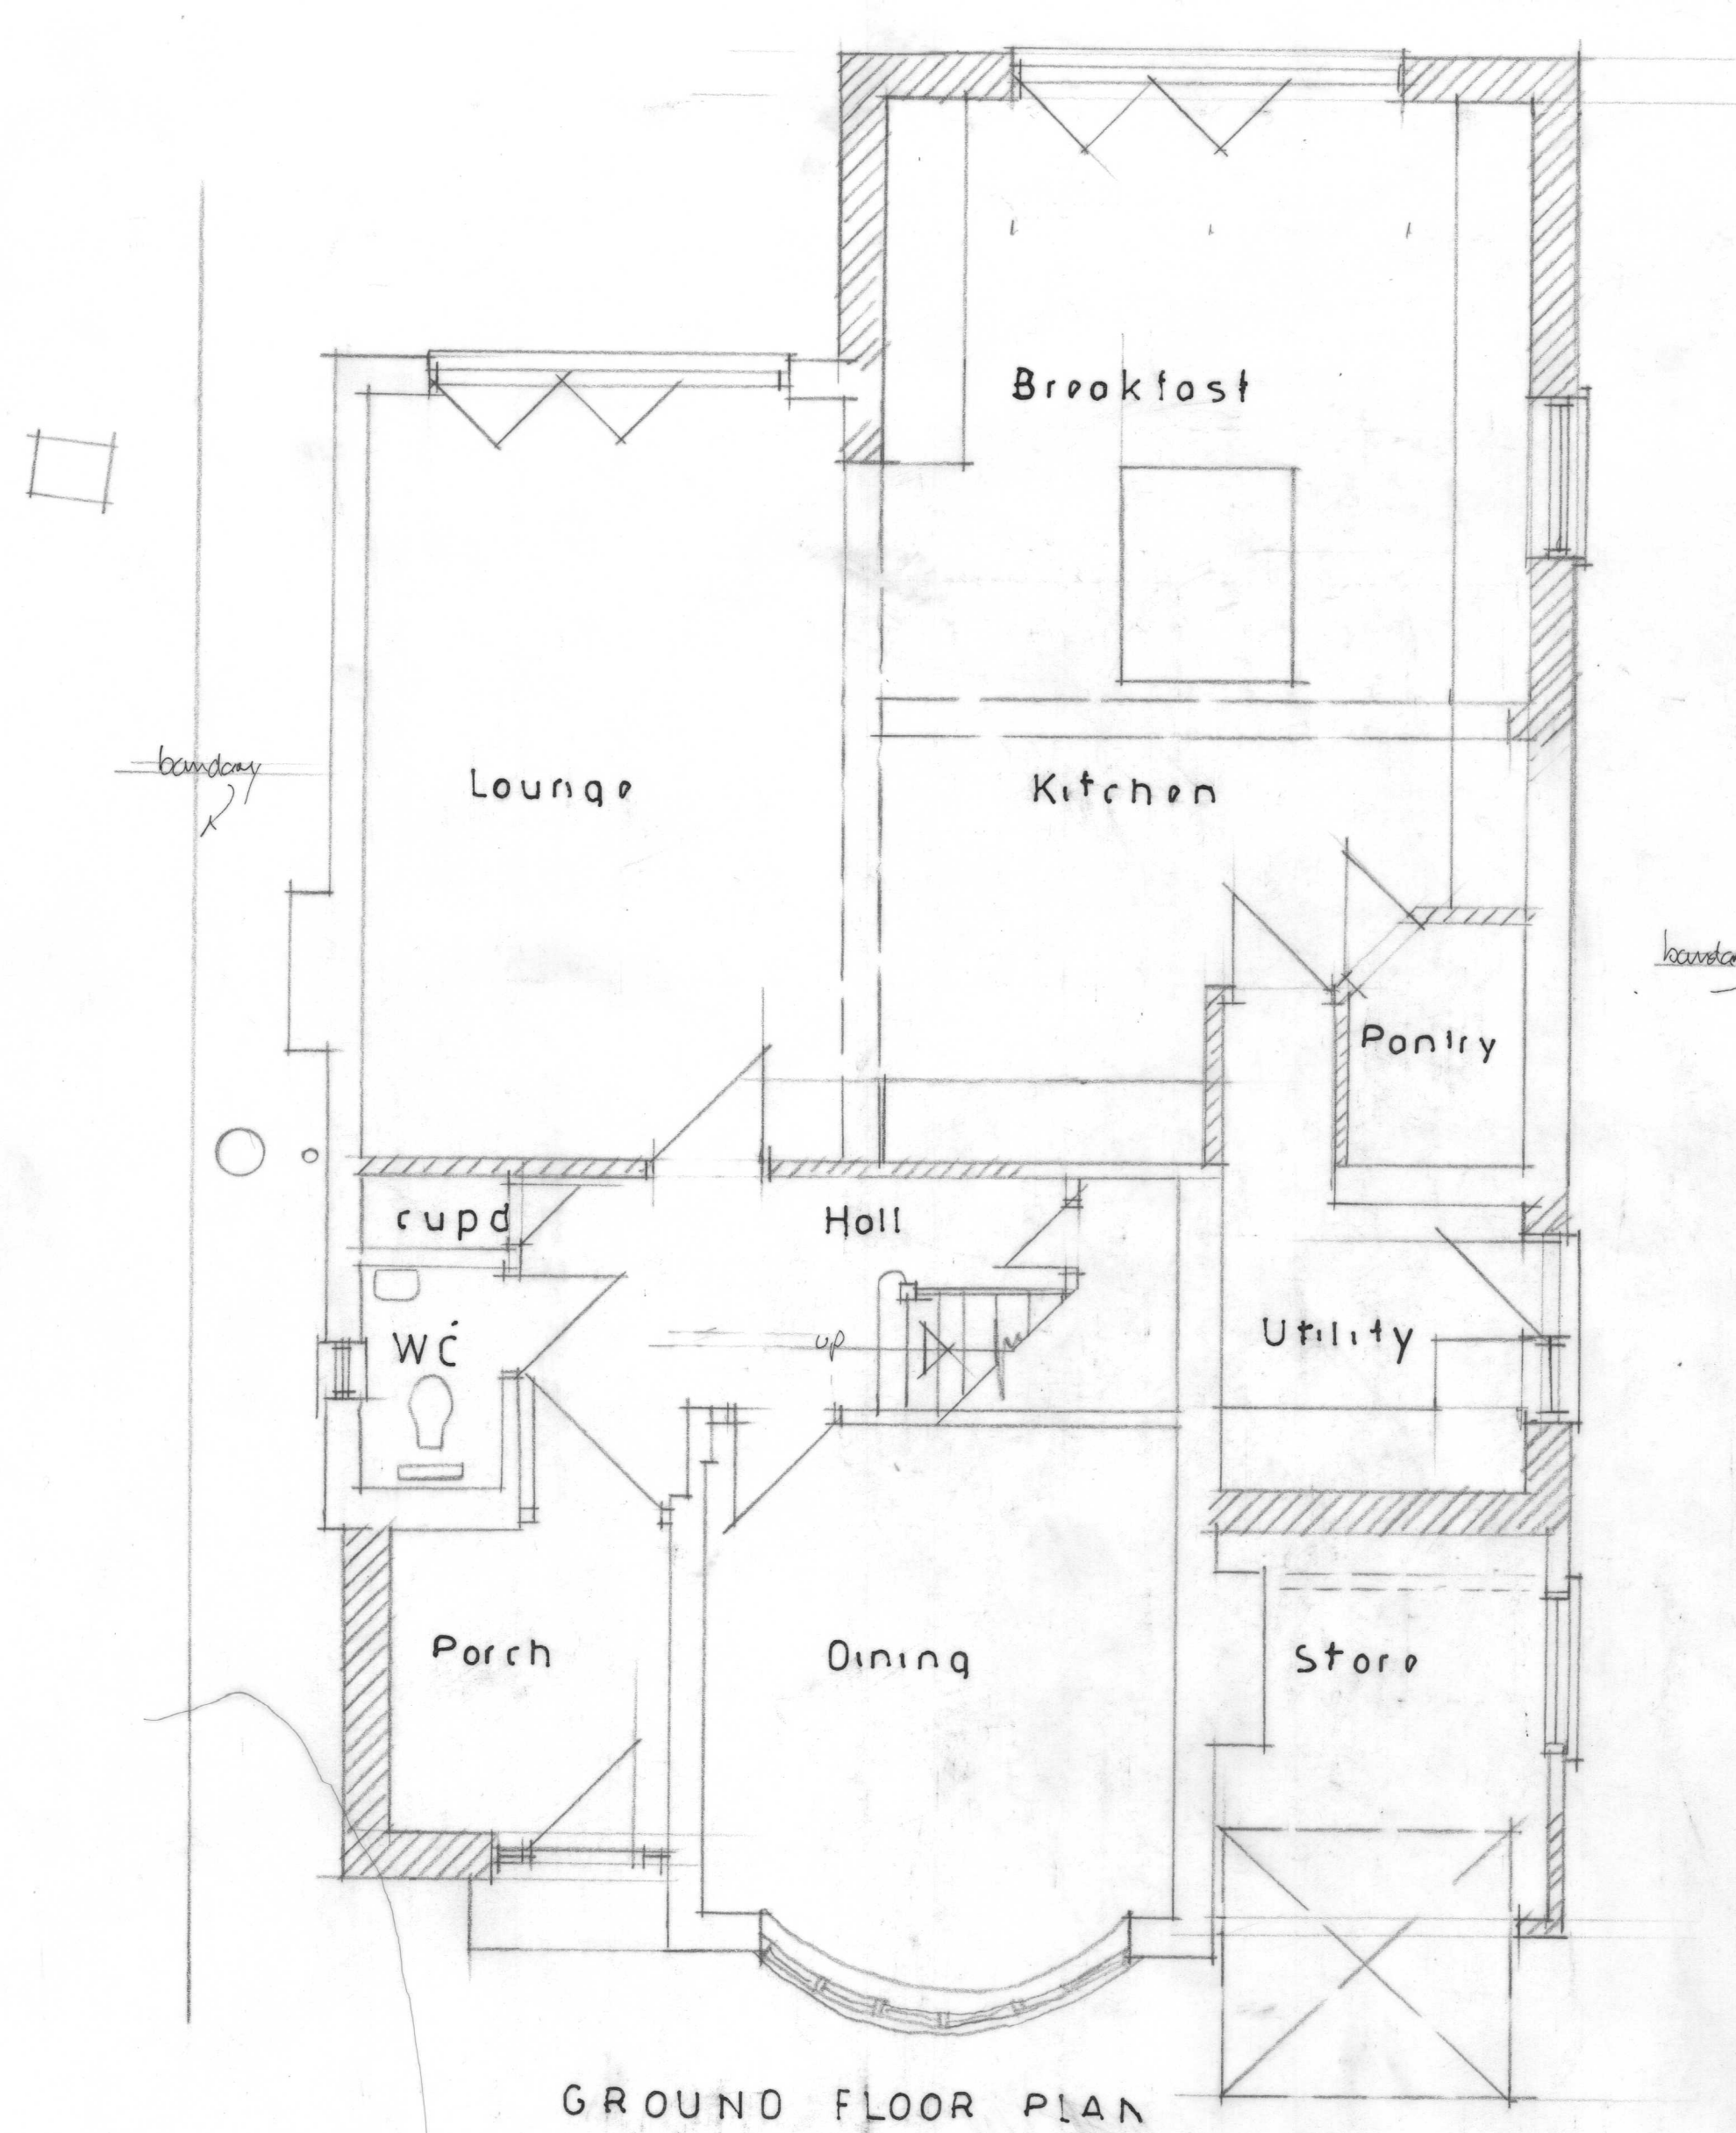