
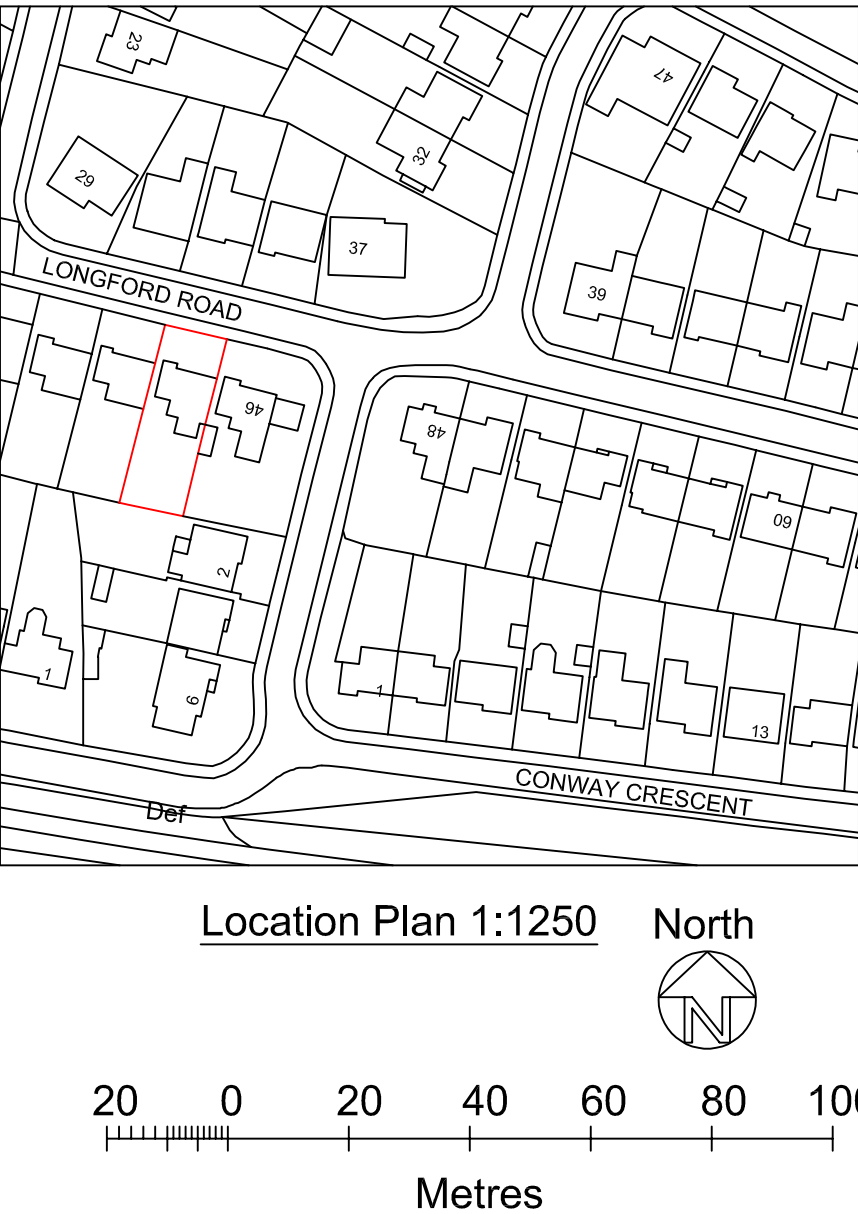


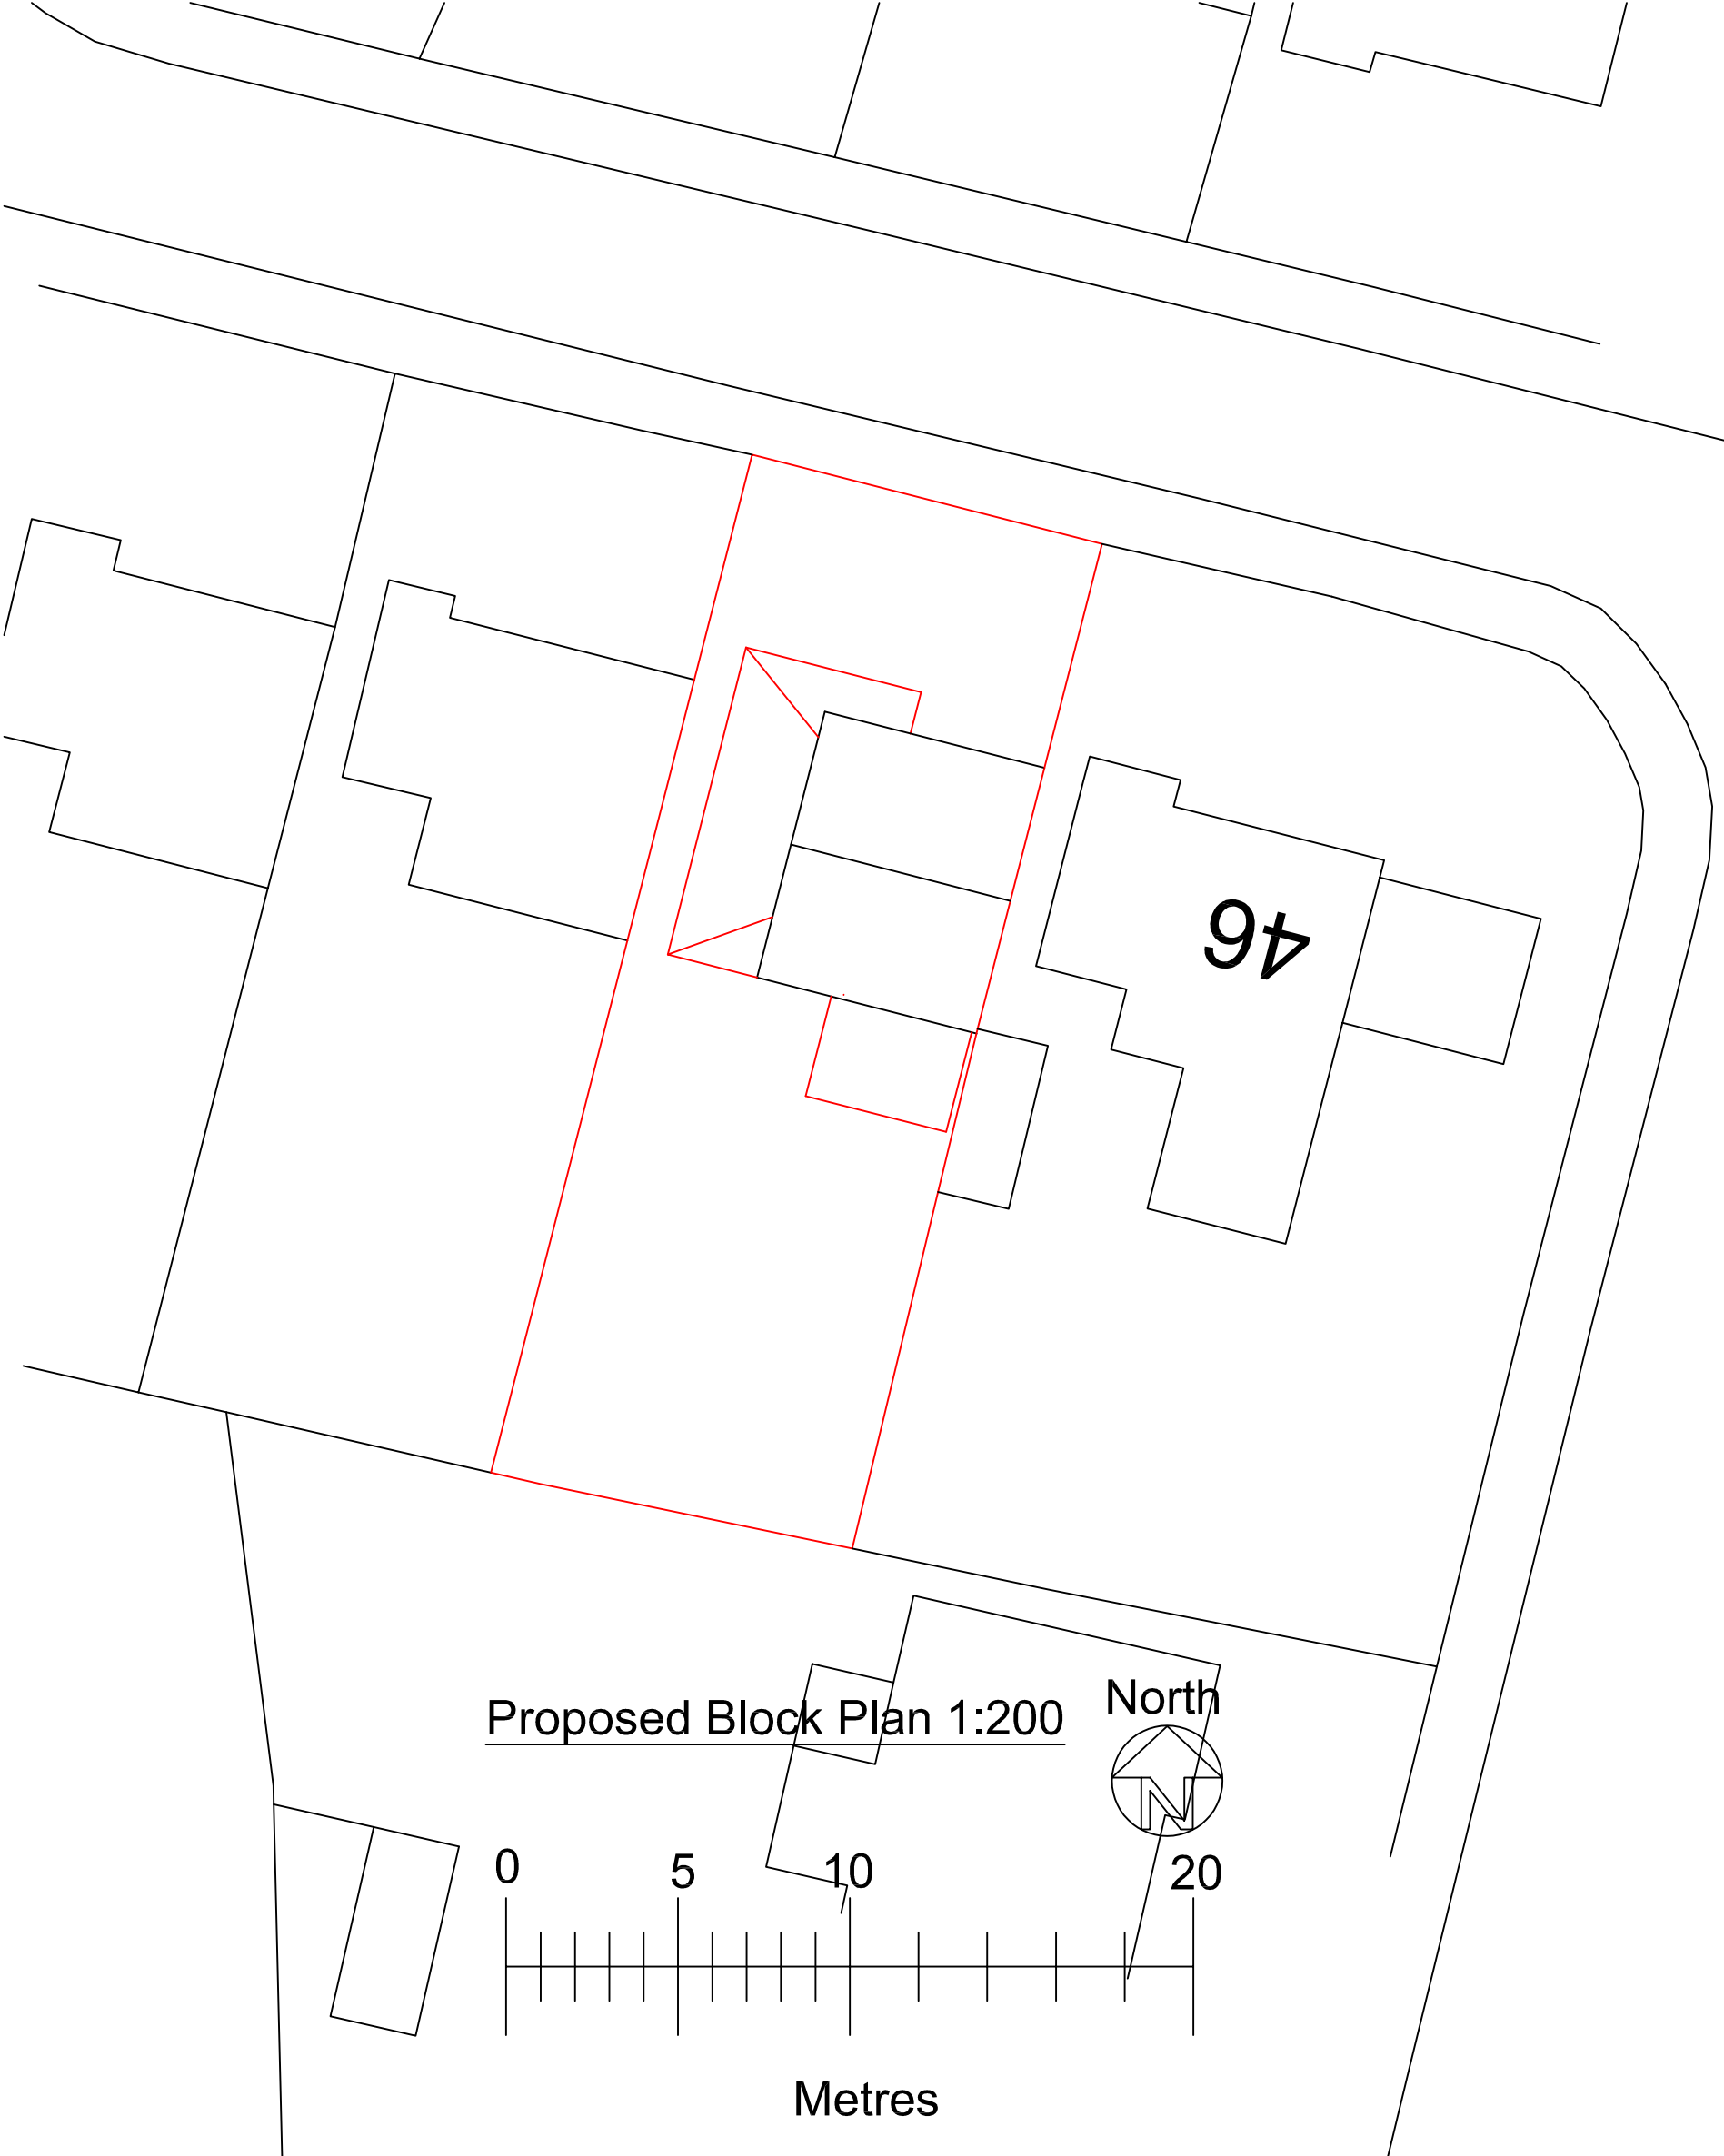

<u>Drawn by</u>	A Harlow & Son 01225 938329	
<u>Proposed Replacement Front, Side & Rear Single Storey Extensions for</u> Mrs B Griffin at 44 Longford Road Melksham Wiltshire SN12 6AT		
A1 Papersize		
<u>Scale</u>	1:200, 1:1250	<u>Drawing No AH2026/14</u> Sheet 2 of 2
<u>Date</u>	17th March 2026	