


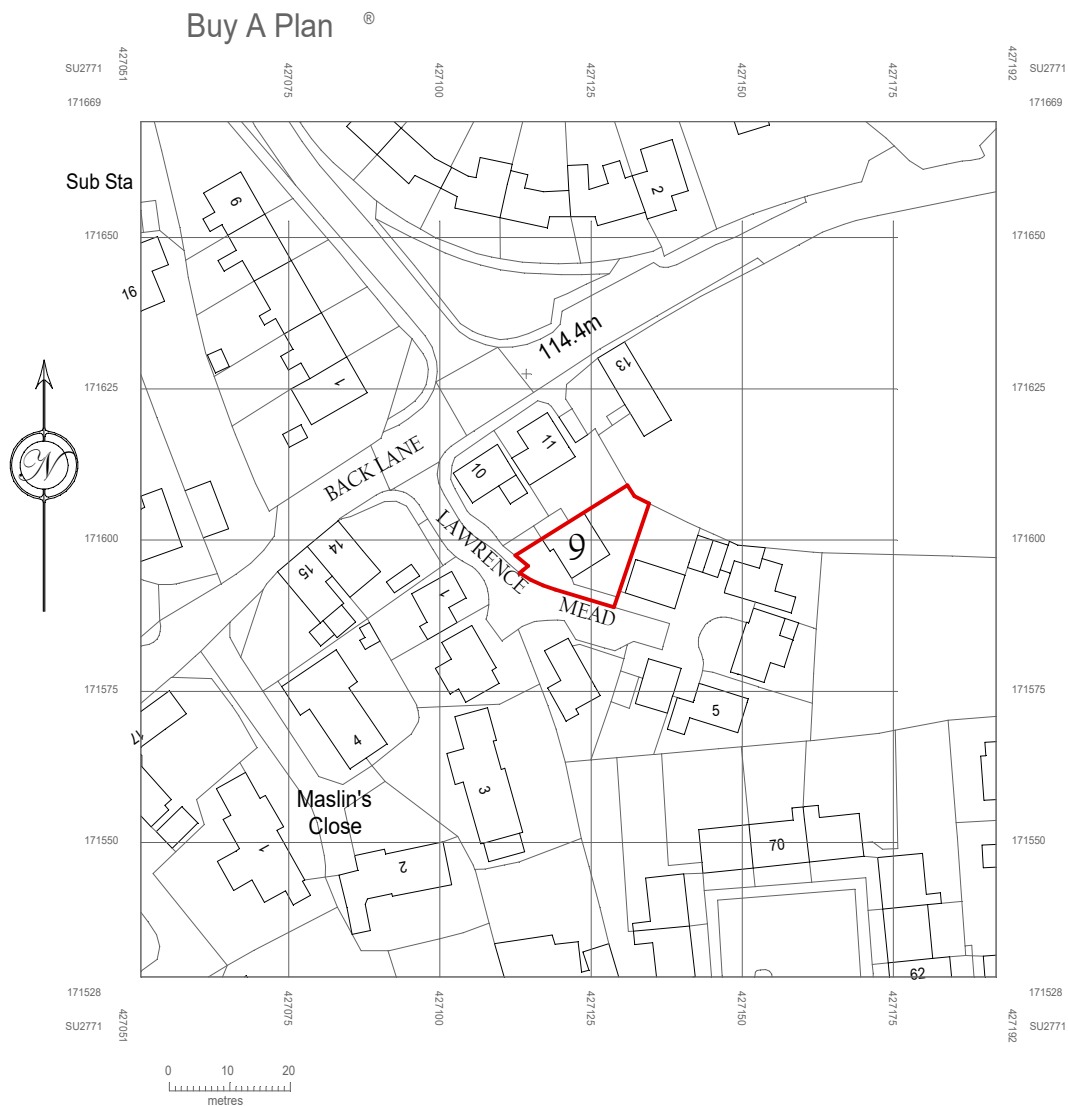

9 LAWRENCE MEAD, RAMSBURY, SN8 2RW
LOCATION PLAN
SCALE 1:1250 @ A4
DRAWING NUMBER LM26/01