

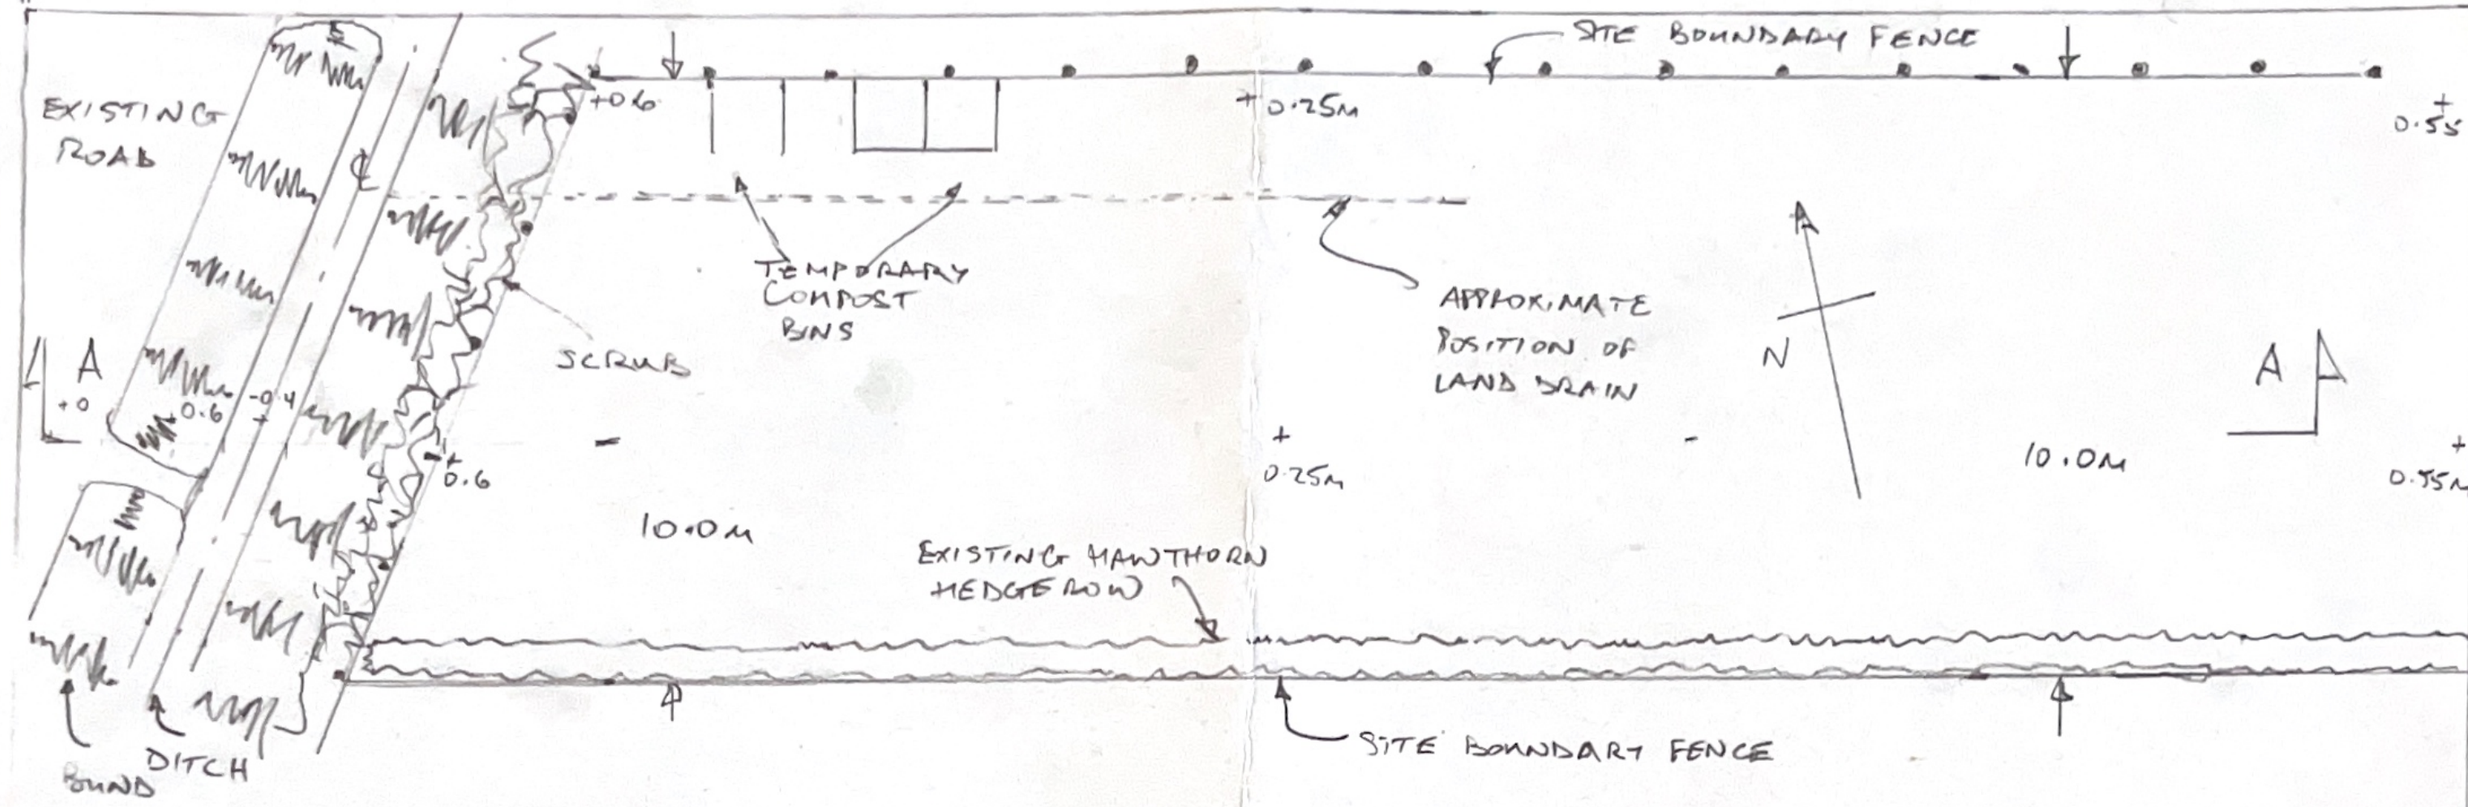


PLAN OF EXISTING SITE

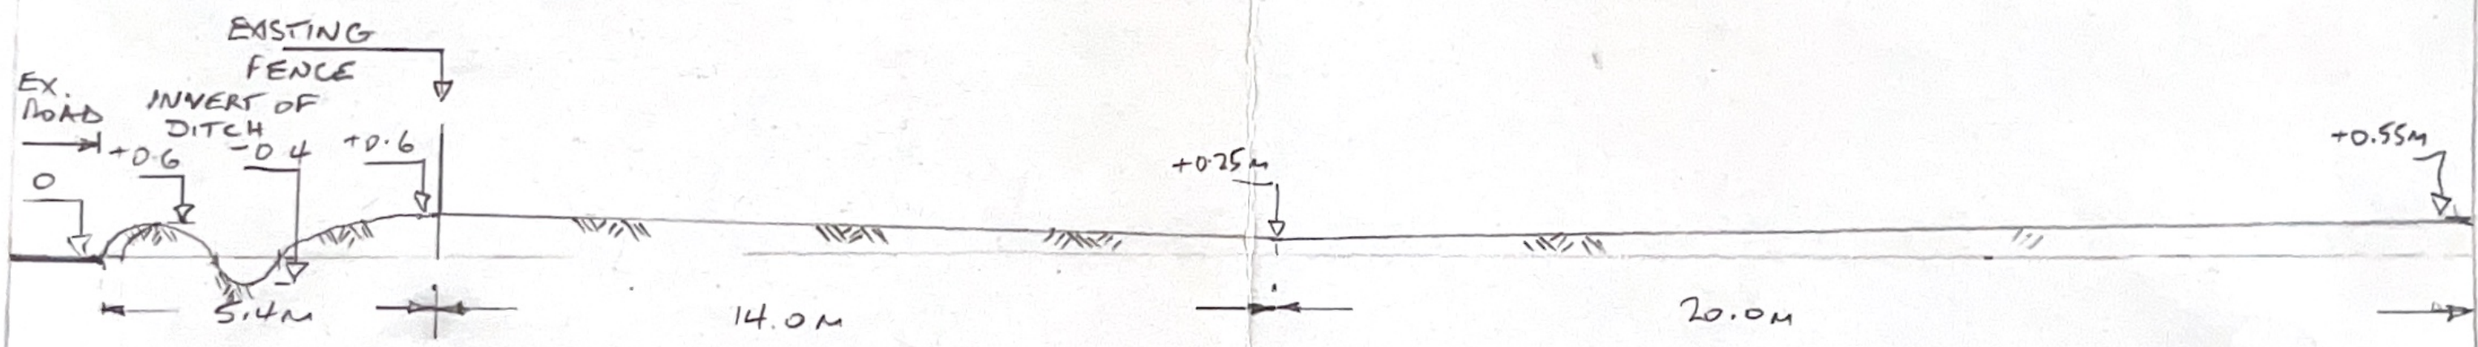

SECTION A-A

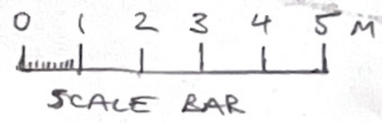

NOTES
1. ALL LEVELS ARE LINKED BACK TO THE SURFACE LEVEL OF THE ADJACENT ROAD
2. SPOT LEVELS ON PLAN ARE INDICATED THUS +0.3 AND ARE IN METRES ABOVE THE ROAD LEVEL

LOCATION	STEEPLE ASHTON
PROJECT	DEVELOPMENT PLOT ACRESHORT LANE
TITLE	PLAN OF EXISTING SITE AND LONGITUDINAL SECTION
SCALE	1:100 AT A3
DATE	MARCH 2026
DRG REF	DPAL002 REV 2