
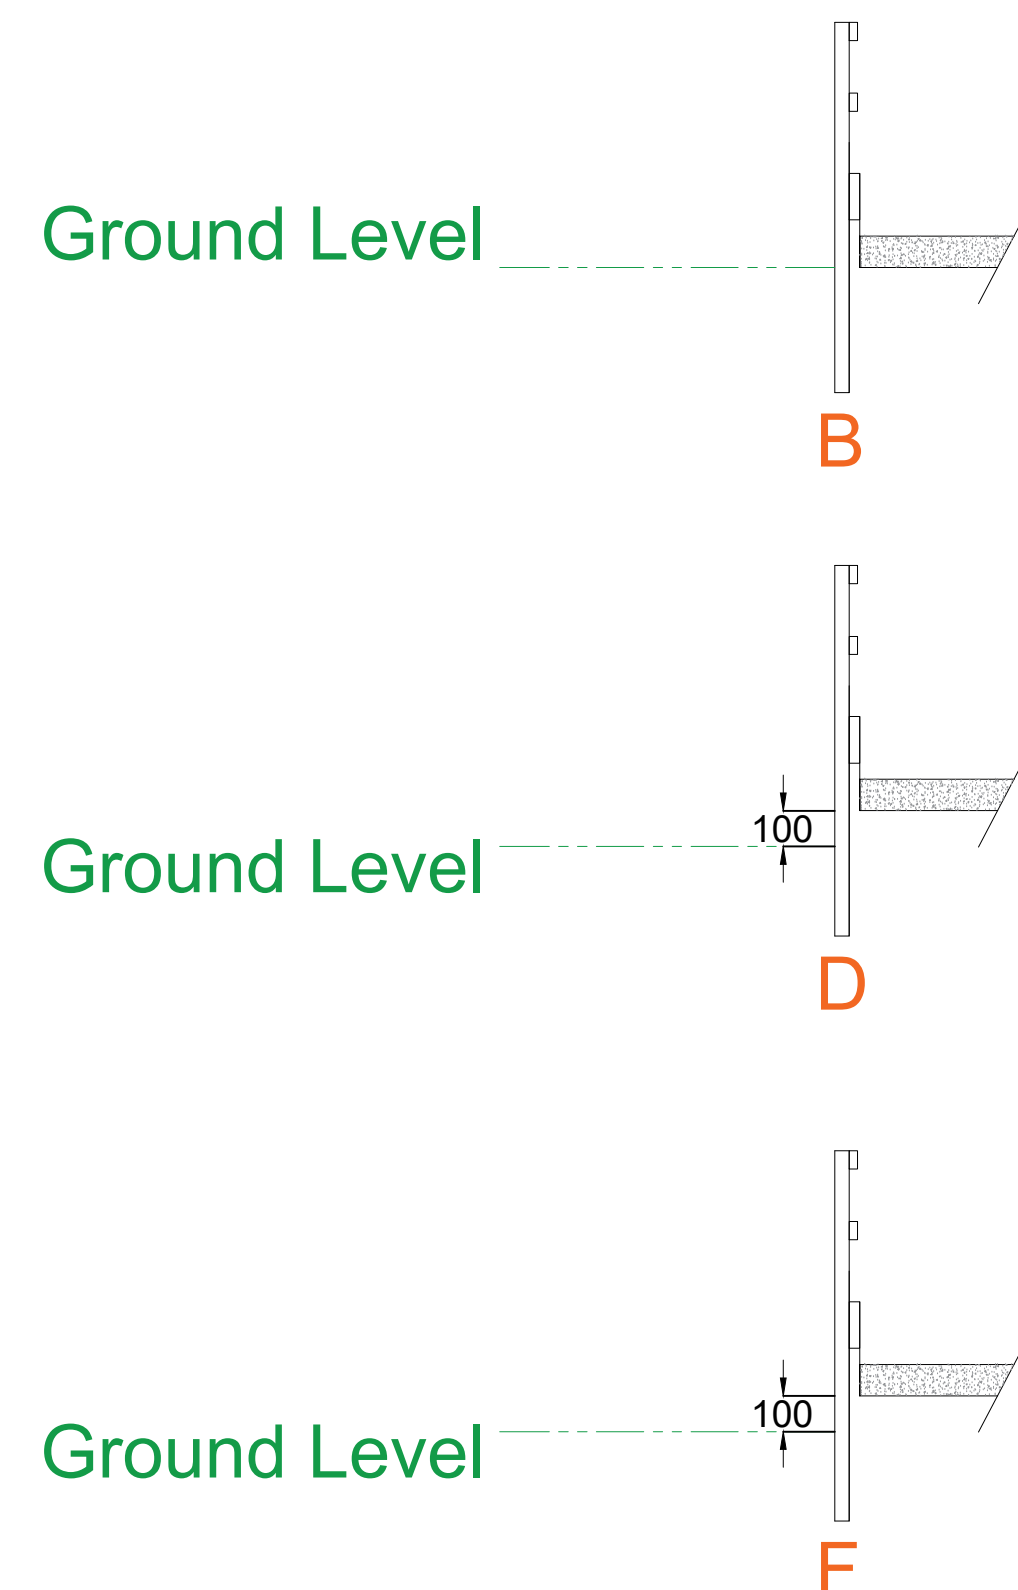
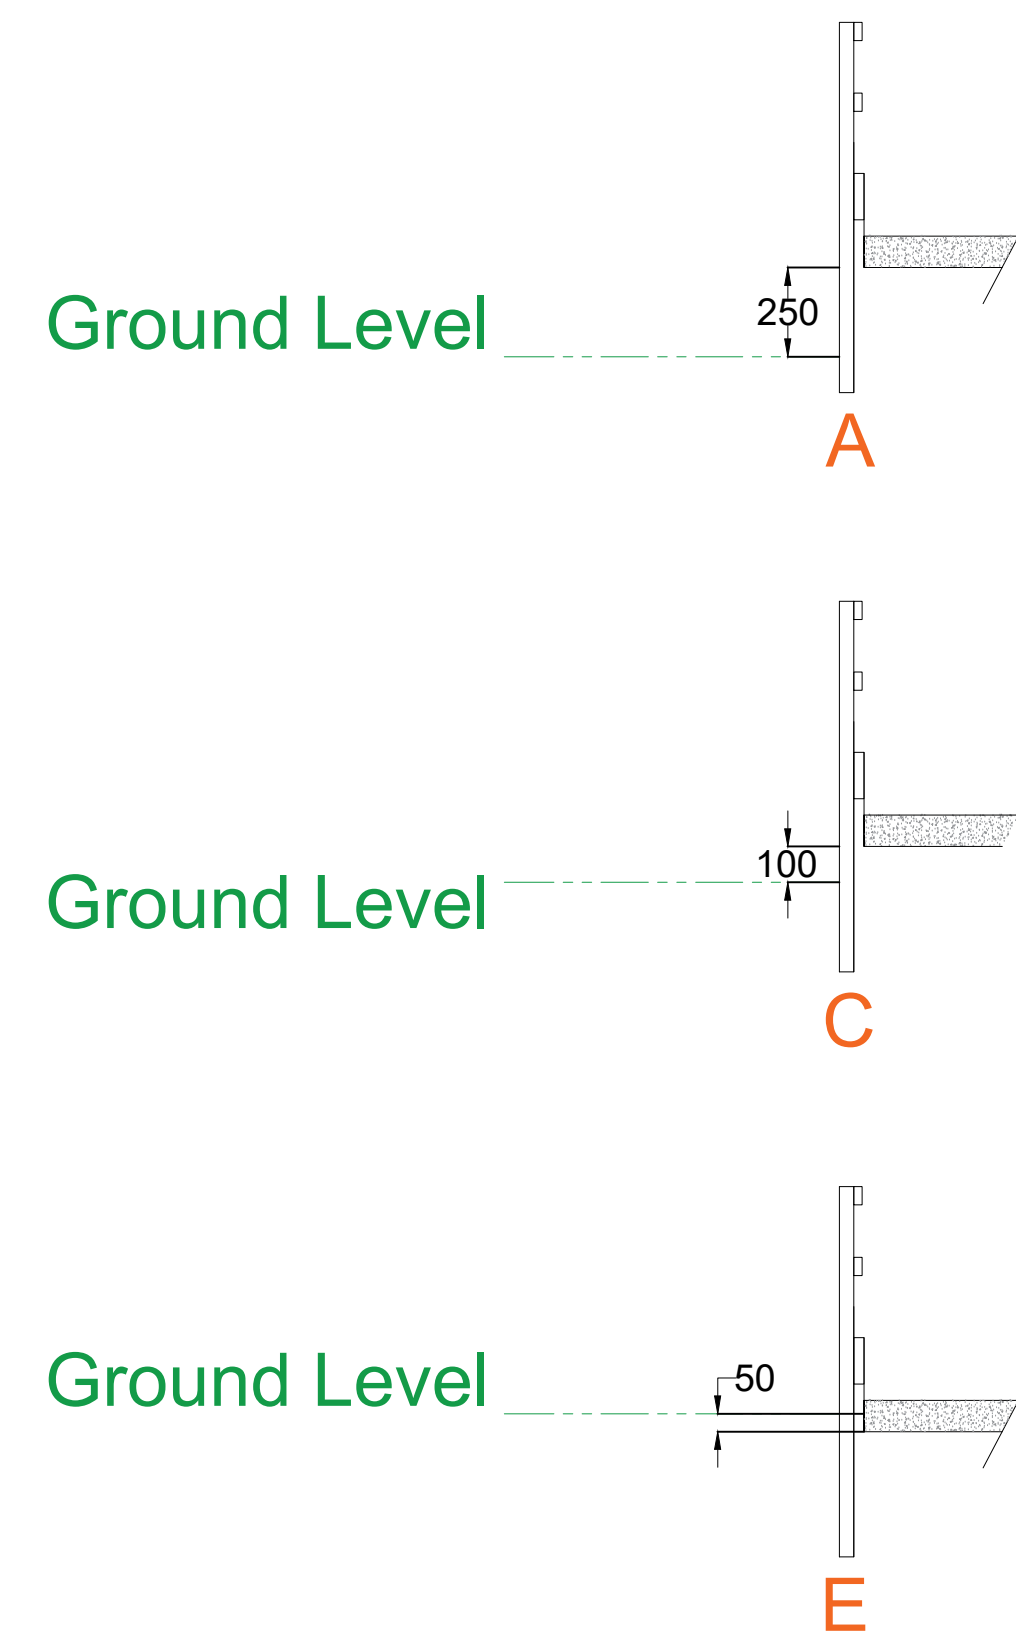
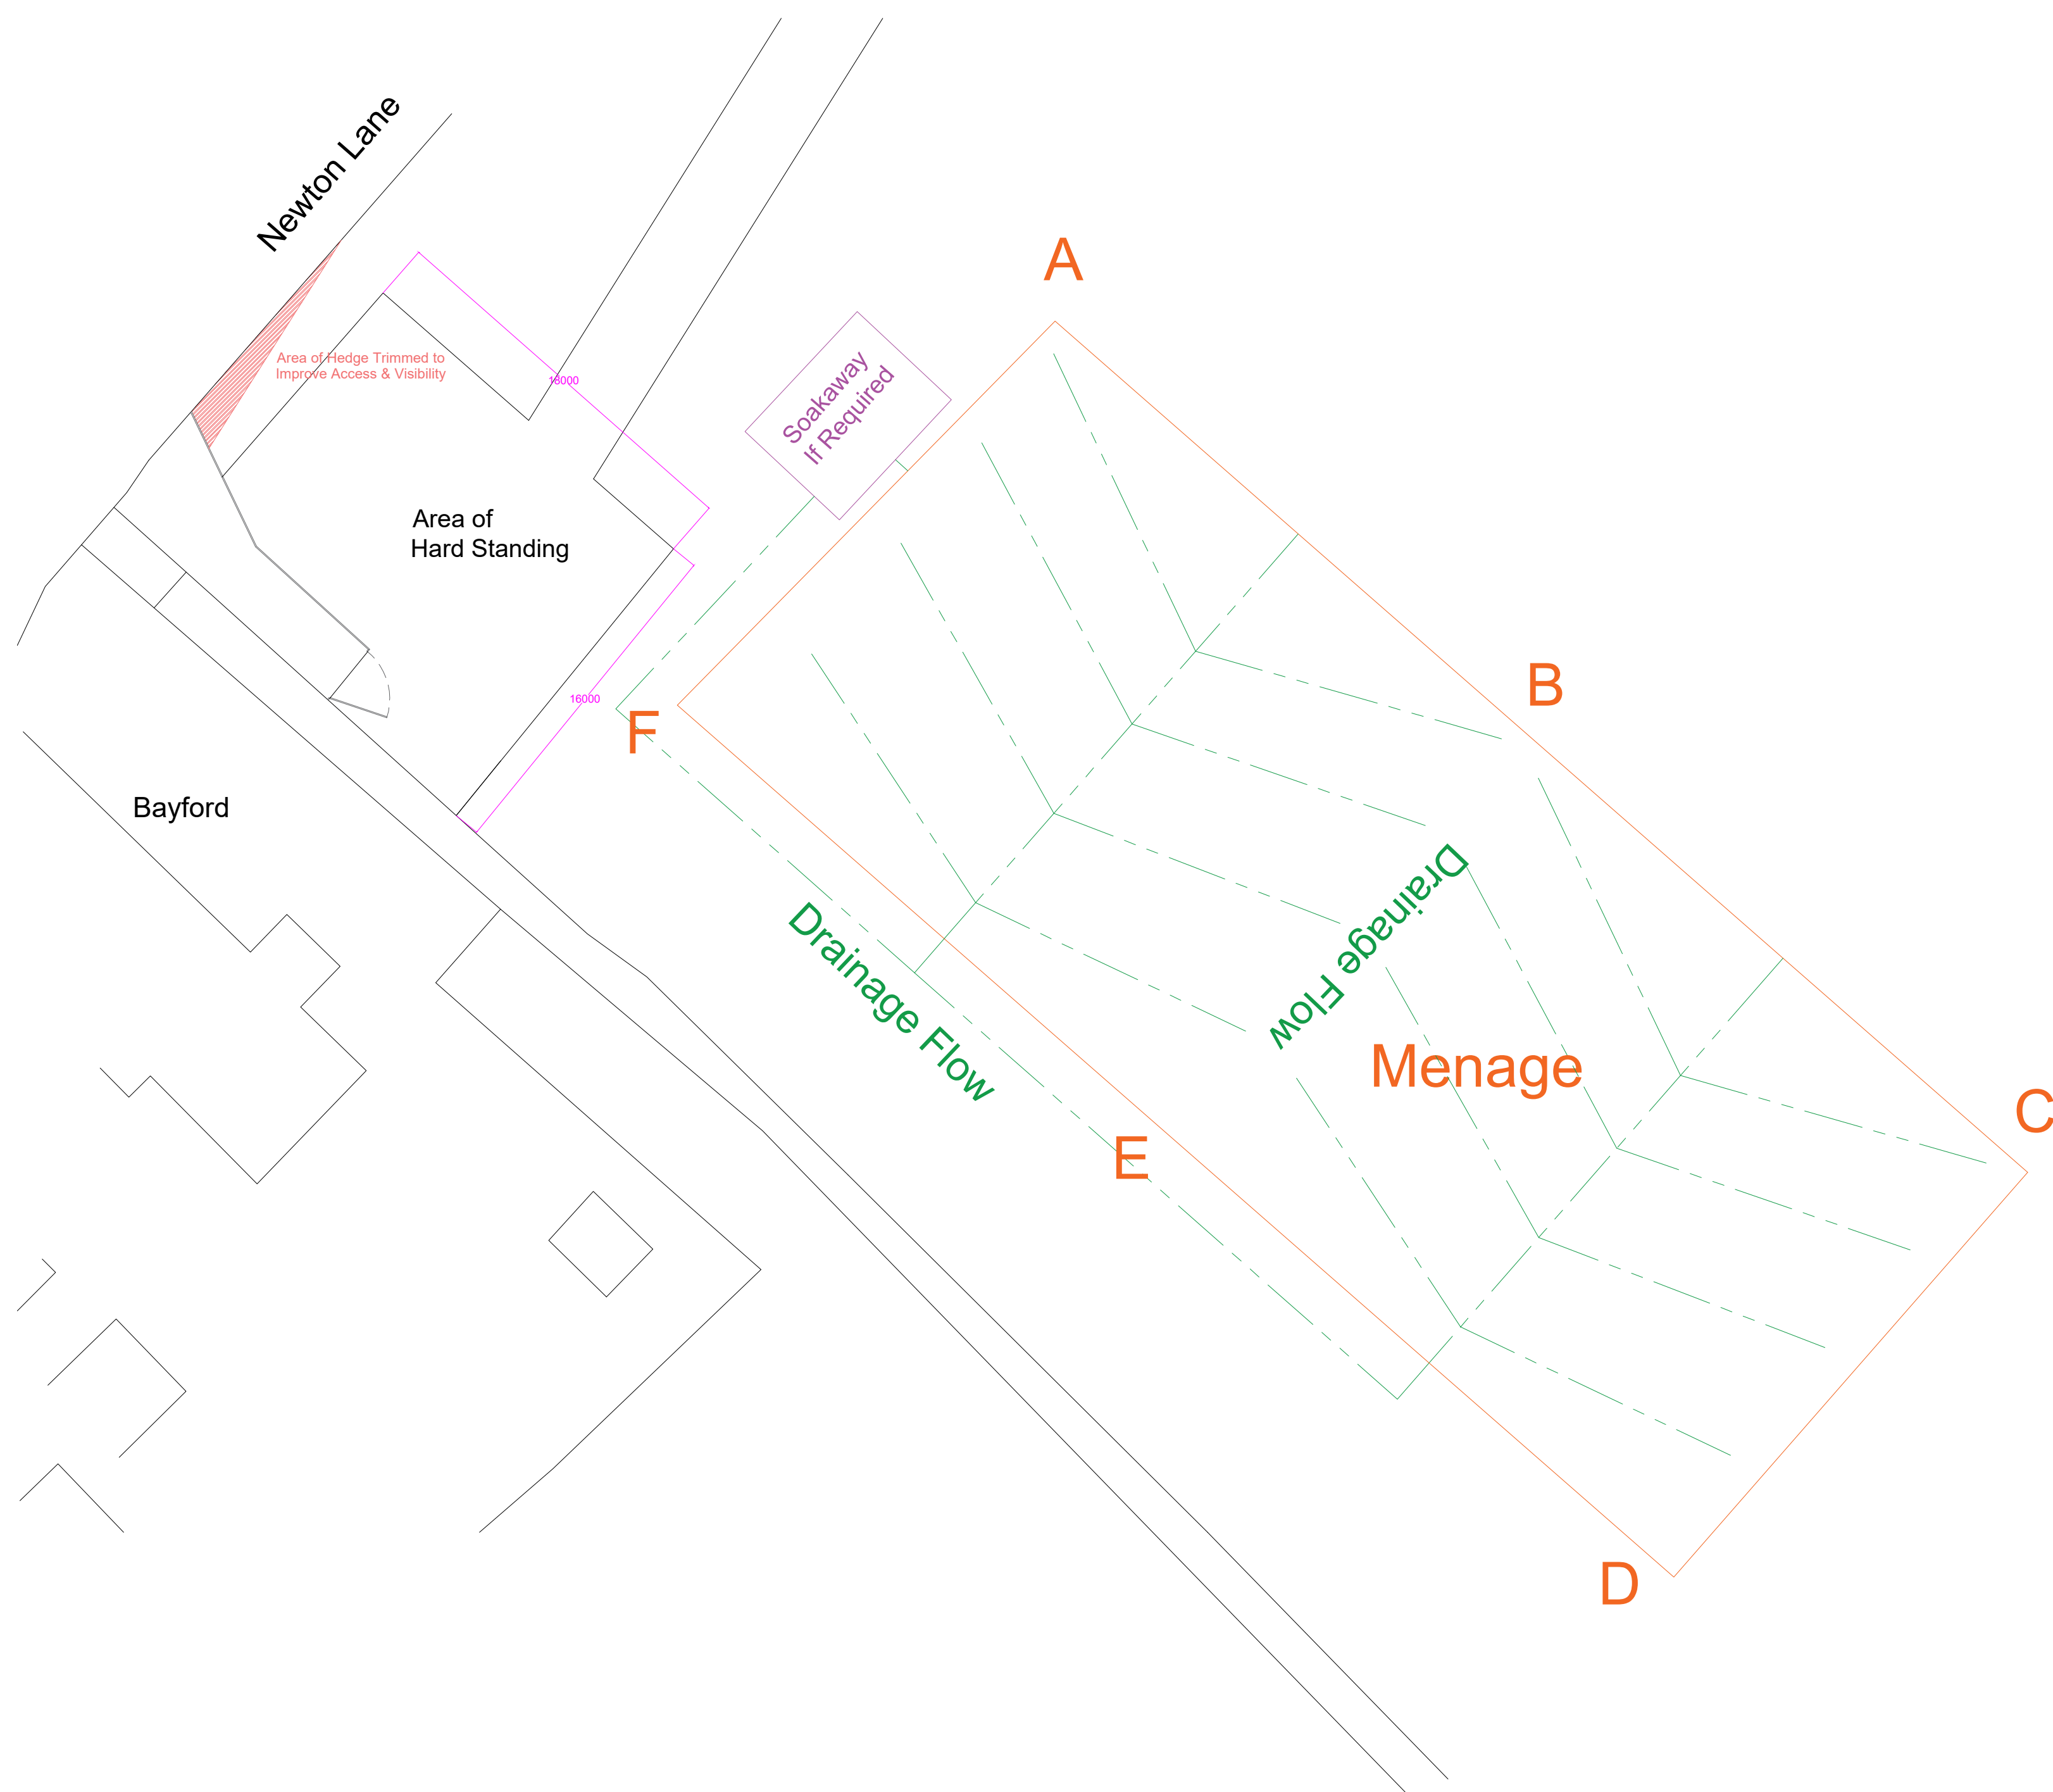


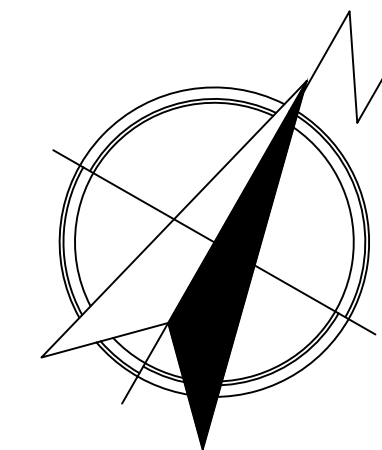

PROJECT	DRAWING DETAIL	SCALE:	DATE
Capaill bhána Horse Yard	Menage Ground Heights	NTS@A1	08.12.25