

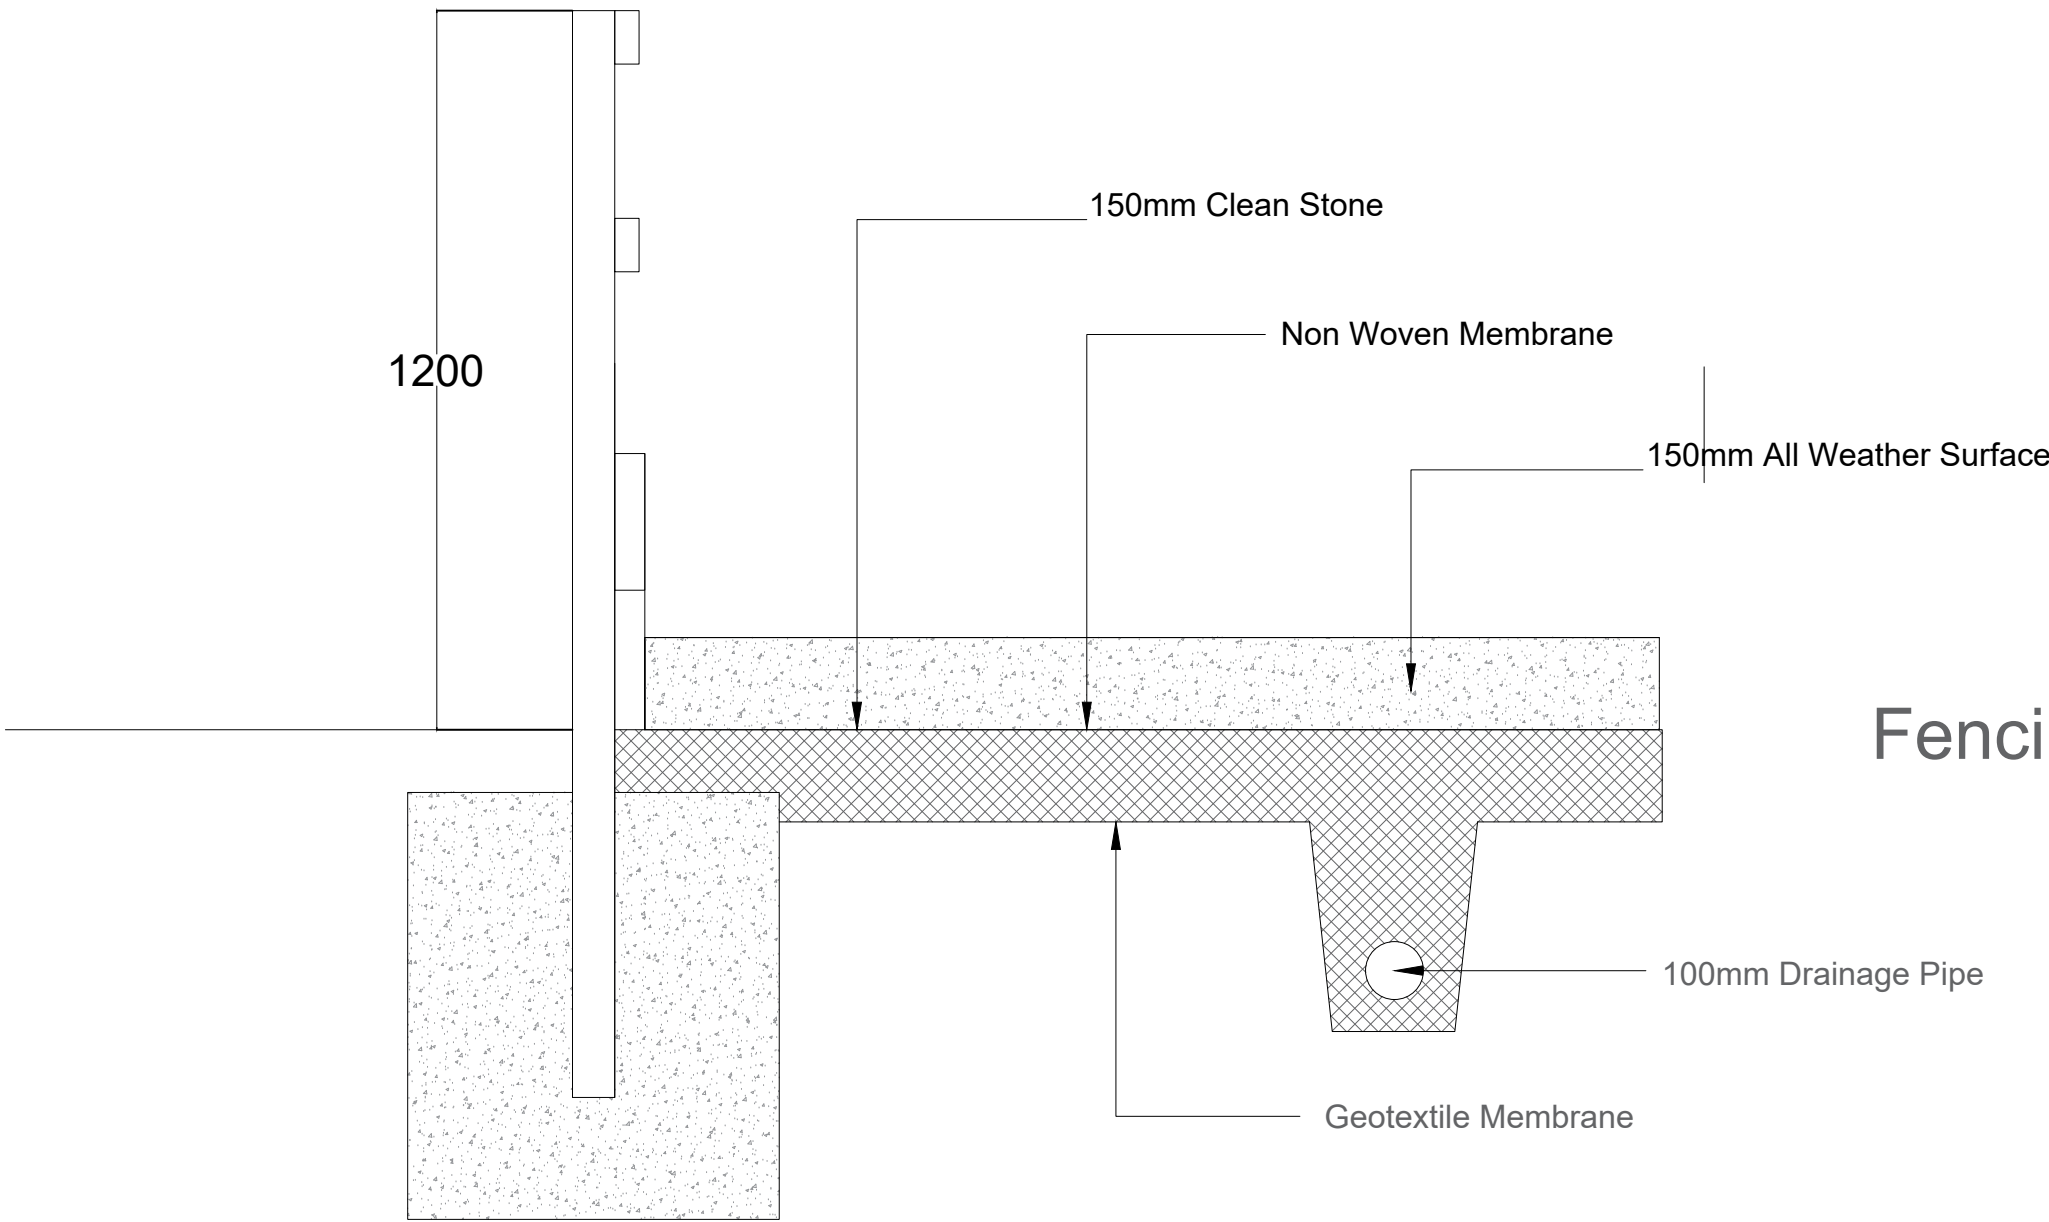


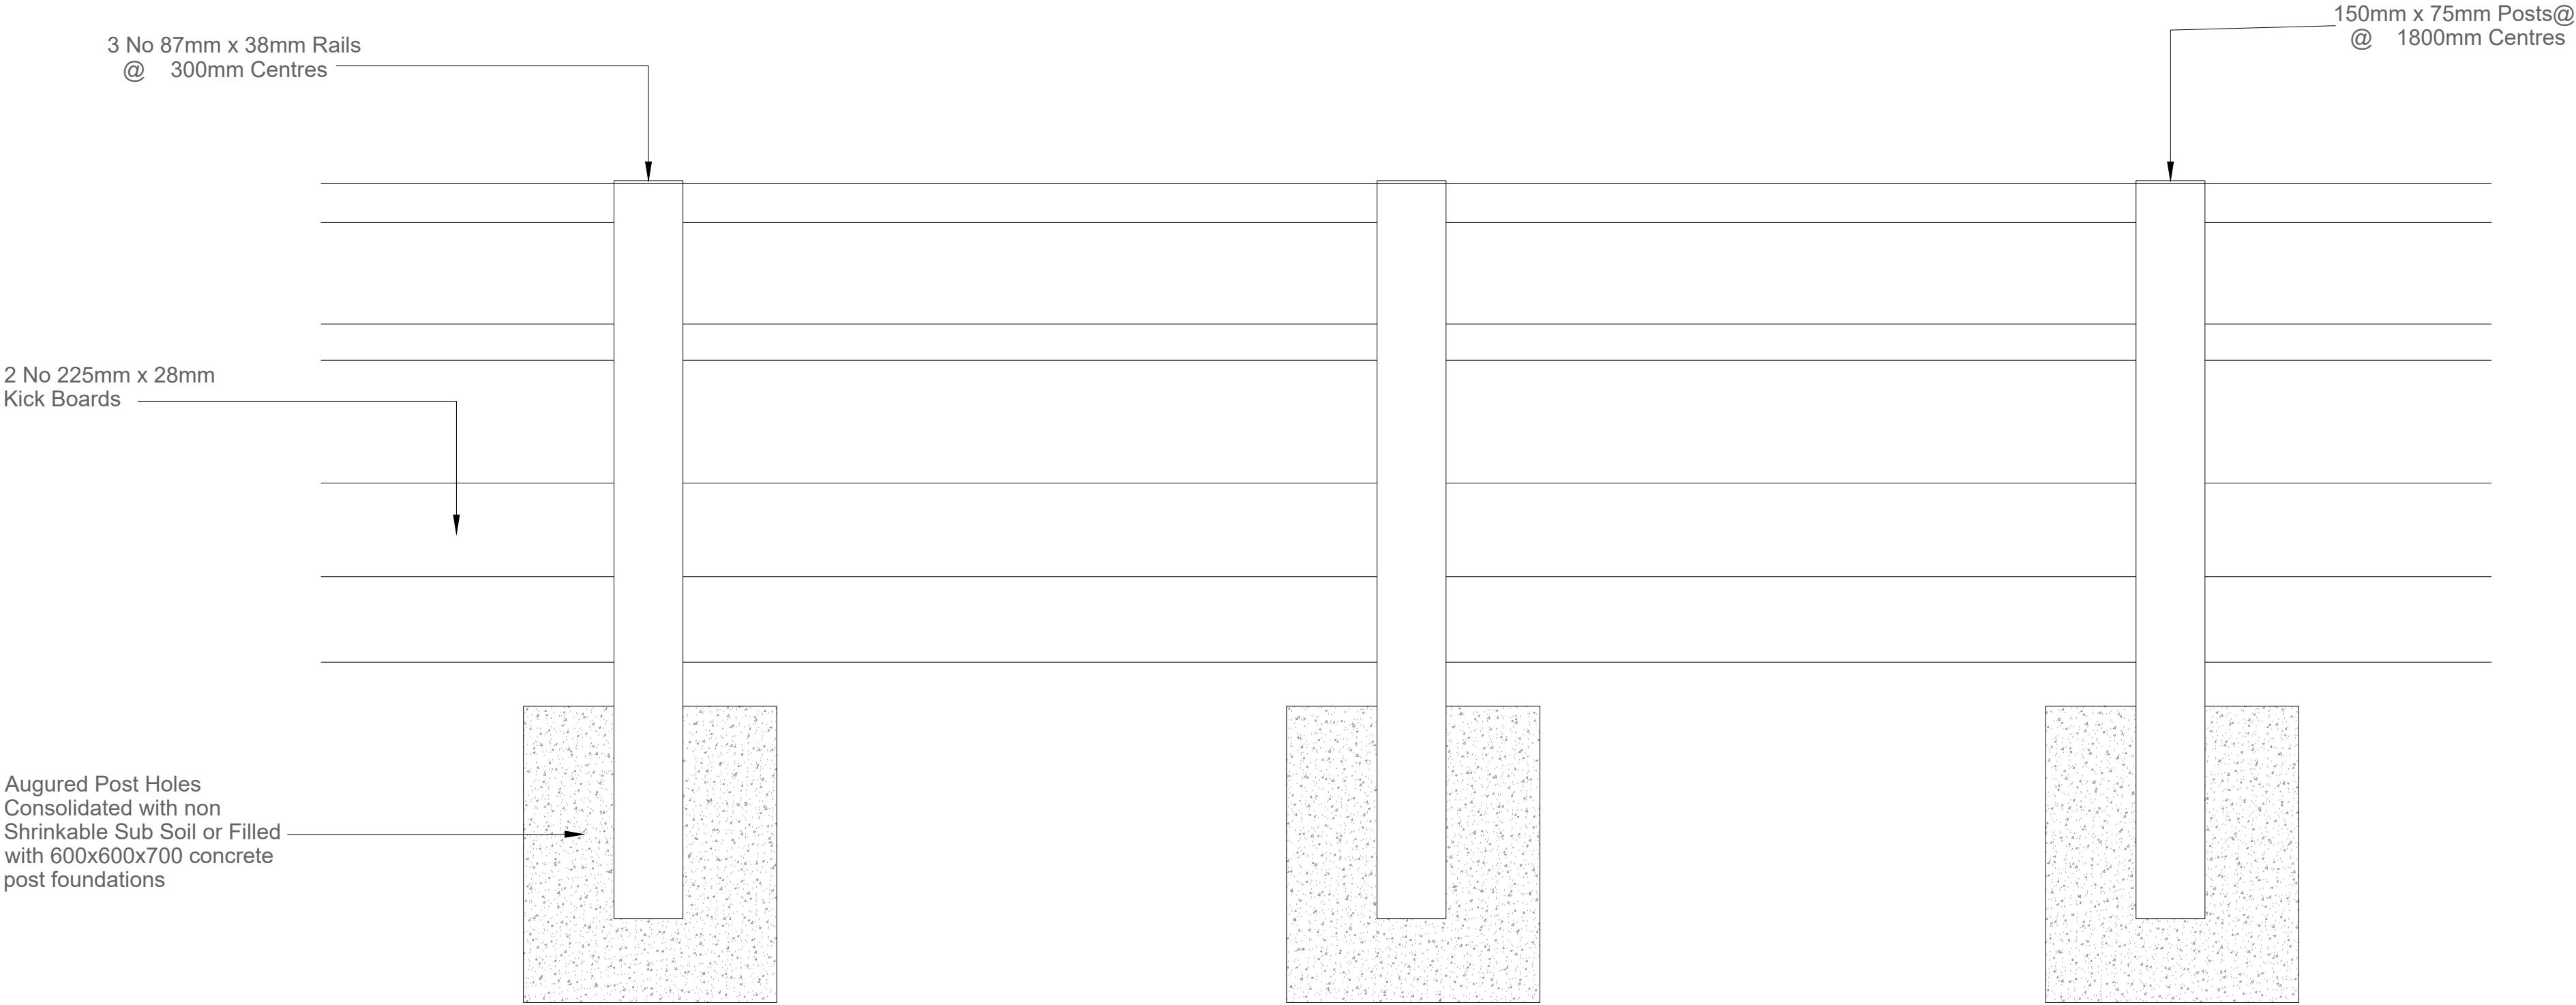

Fencing and Menage Section

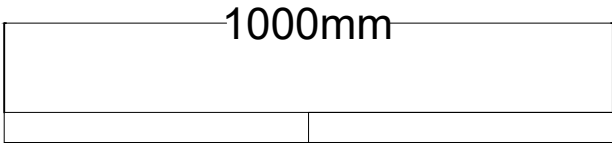

Scale:

PROJECT	DRAWING DETAIL	SCALE:	DATE
Capaill bhána Horse Yard	Proposed Elevations For Menage & Fencing	NTS@A1	29.10.25