
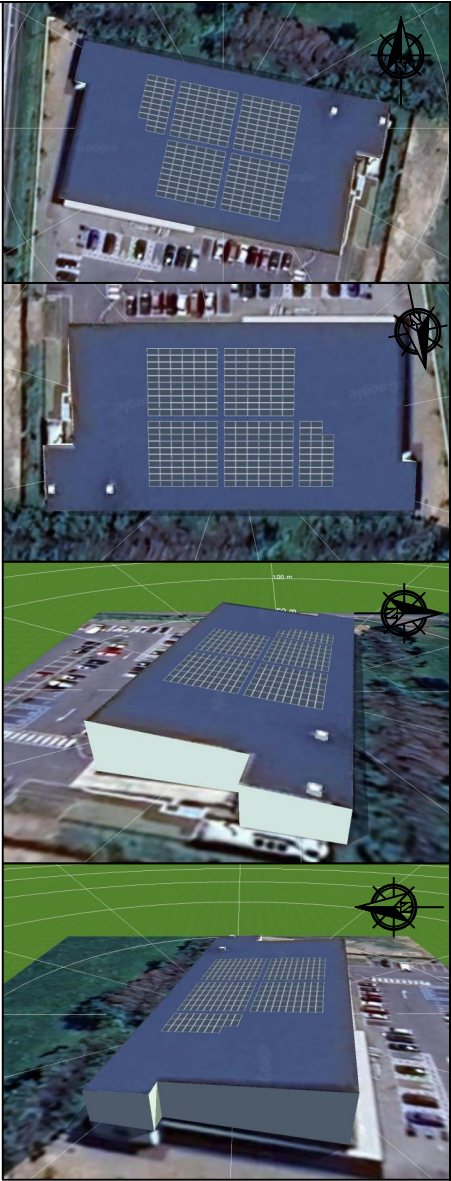
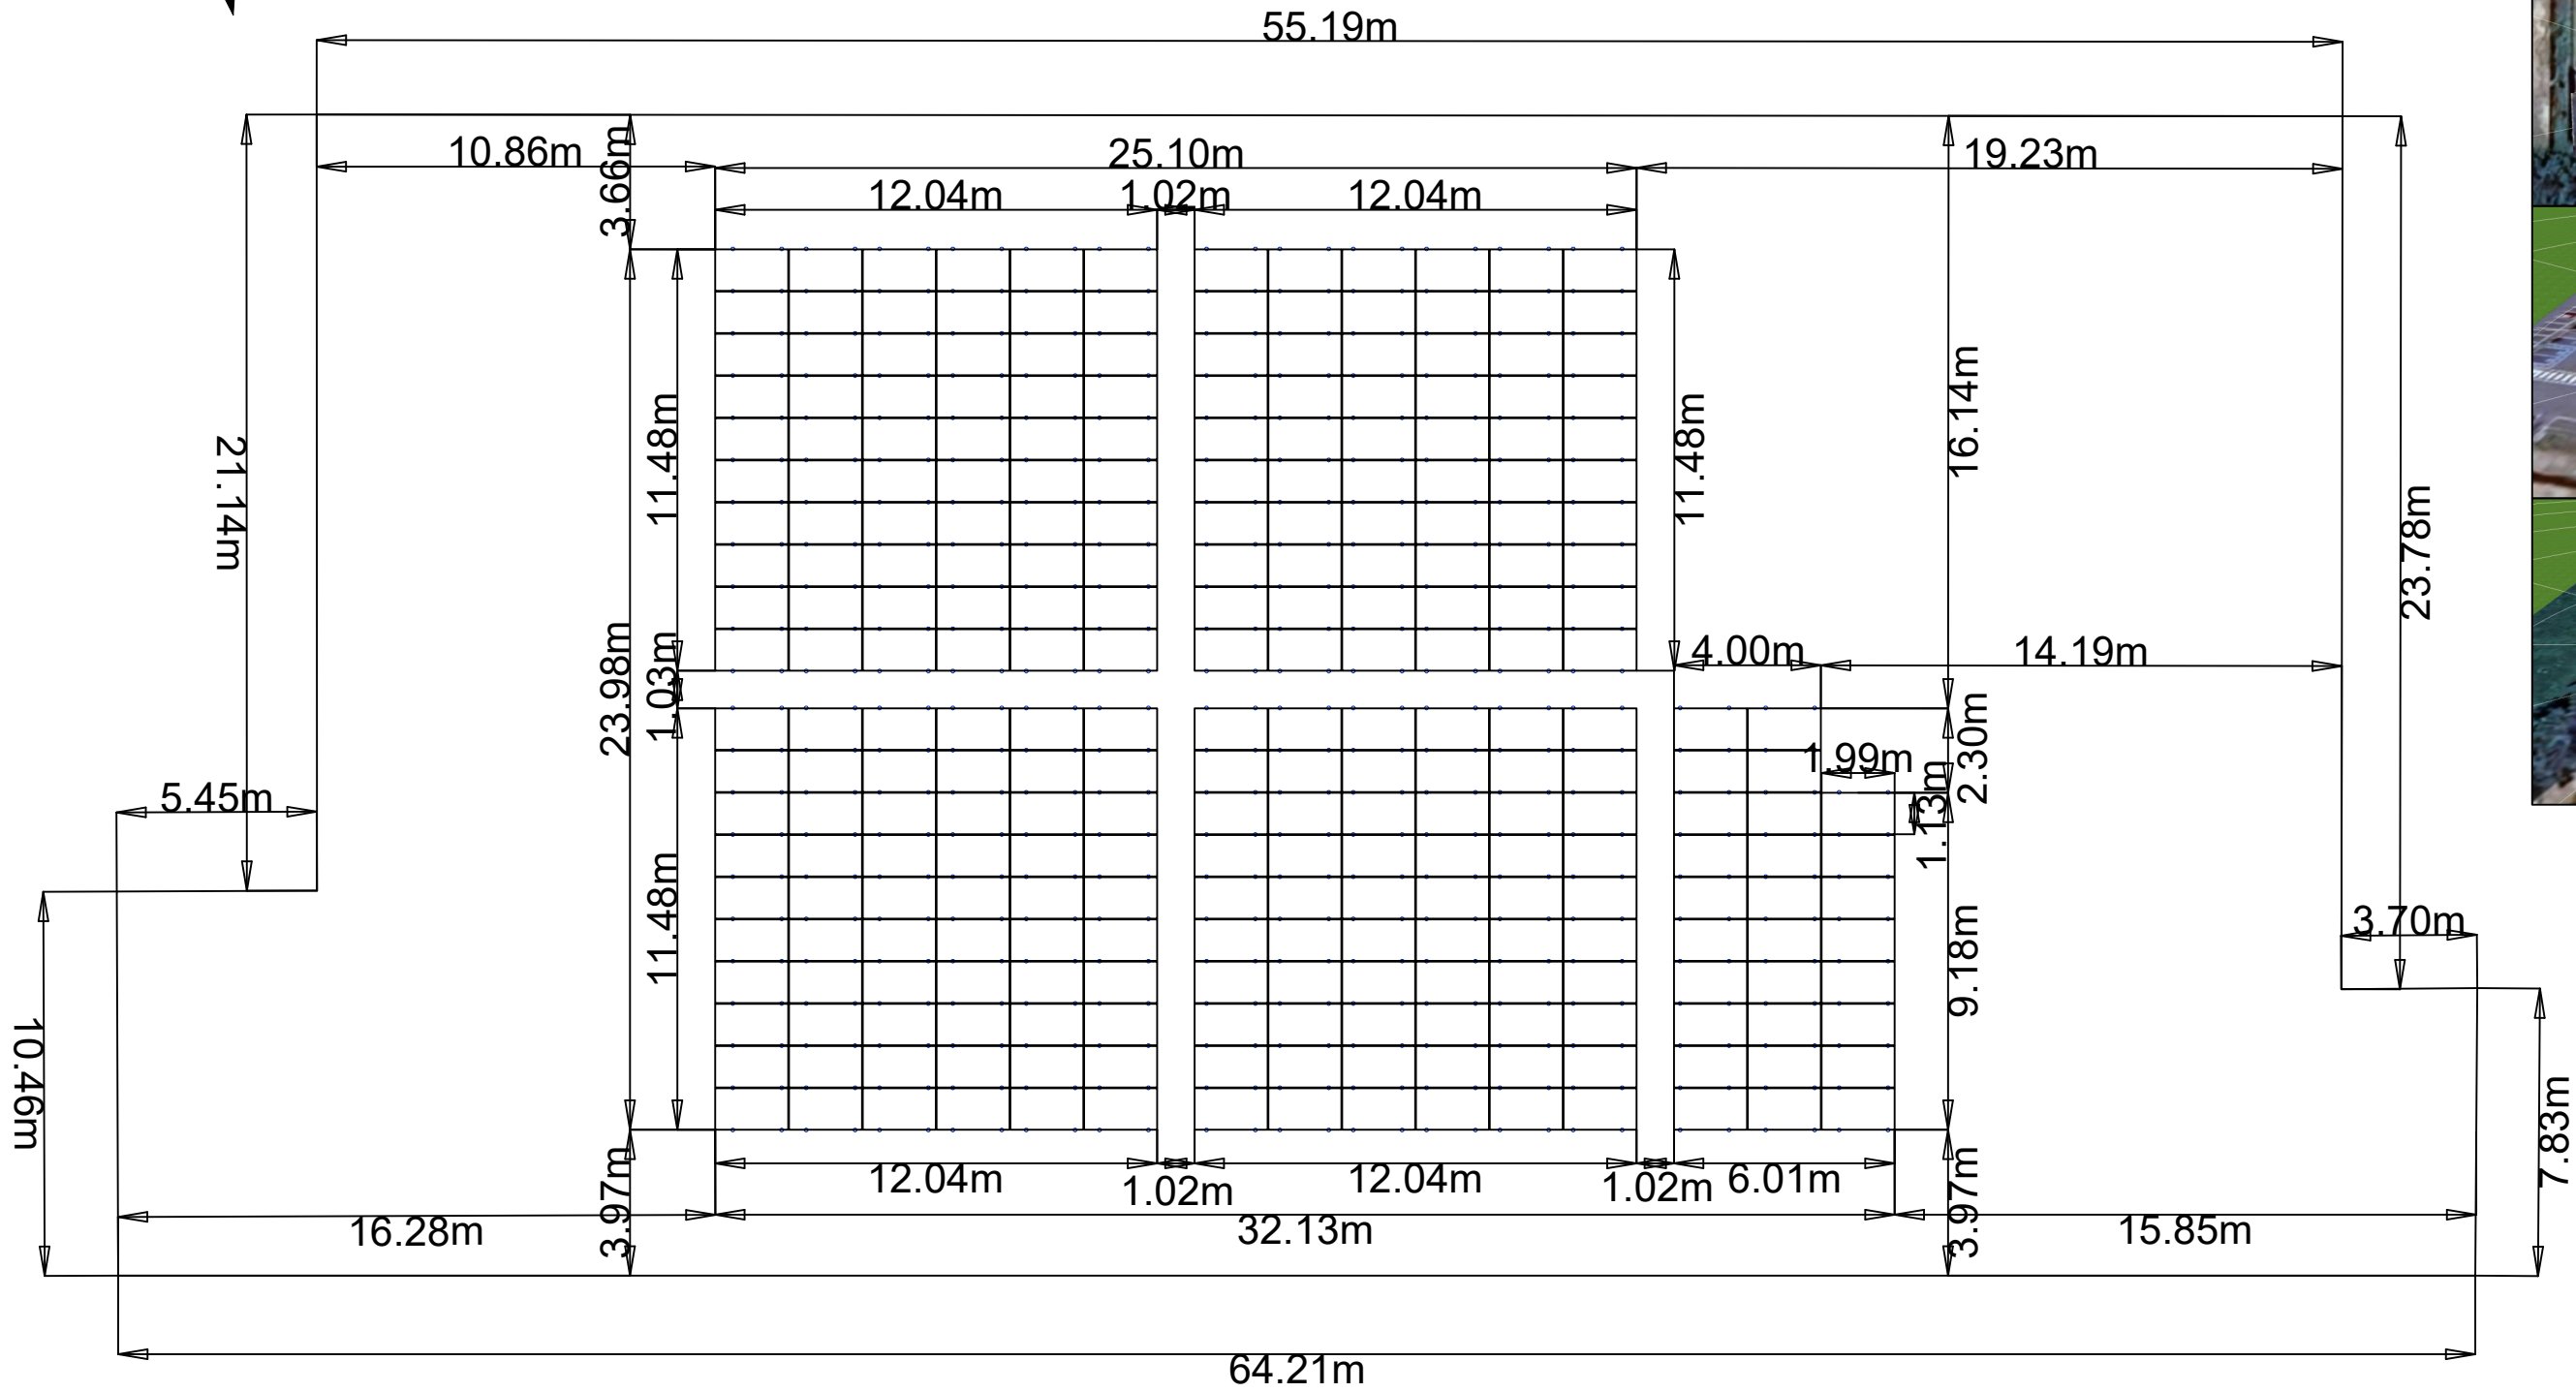


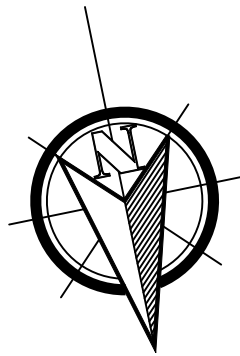

INSPIRED

INSPIRED PLC
CALDER HOUSE,
ST GEORGES PARK,
KIRKHAM,
LANCASHIRE,
PR4 2DZ

Project Name and Address	
ALDI FESTIVAL WAY MALMESBURY SN16 9GN	
Drawn by AM	Date 18.03.26
Checked by JS	Date 18.03.26
Approved by TH	Date 18.03.26

General Notes	
*Panels: 268 X LR7-60HVD-540M	

No.	Revision/Issue	Date

Project AR001		
Date 18.03.26	Sheet 1 / 1	
Scale 1:200		
Drawing No AR001-IE-GL-07-P1		