


Scale 1:50

Adjacent Properties and Boundaries are shown for illustrative purposes only and have not been surveyed unless otherwise stated.
All areas shown are approximate and should be verified before forming the basis of a decision.
Do not scale other than for Planning Application purposes.
All dimensions must be checked by the contractor before commencing work on site.
No deviation from this drawing will be permitted without the prior written consent of the Architect.
The copyright of this drawing remains with the Architect and may not be reproduced in any form without prior written consent.
Ground Floor Slabs, Foundations, Sub-Structures, etc. All work below ground level is shown provisionally. Inspection of ground condition is essential prior to work commencing.
Reassessment is essential when the ground conditions are apparent, and redesign may be necessary in the light of soil conditions found. The responsibility for establishing the soil and sub-soil conditions rests with the contractor.

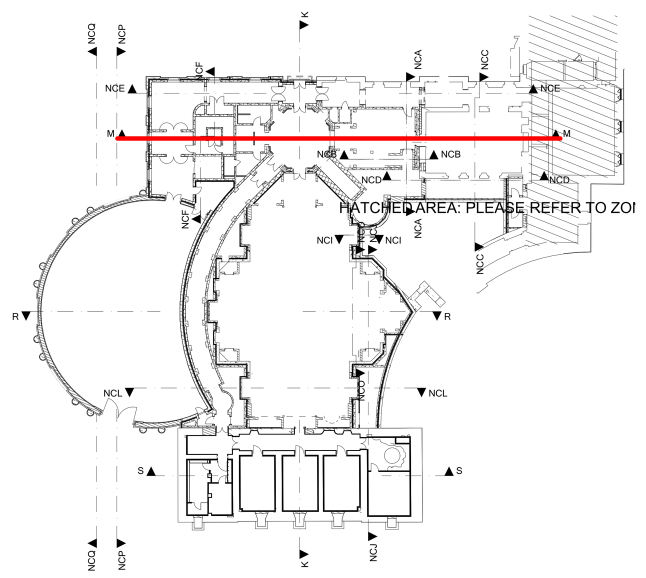

SECTION KEY PLAN

CONDITION ISSUE

Rev	Date	Description	Initials
N	26/03	Service wing roof grilles and services annotations updated	MC
M	26/02	Service wing roof setting out added, roof junctions updated, Octagonal lobby roof/ceiling updated	MC
L	25/04	Brickwork and Blockwork updated for AFJ comments / Confirmation	TC
K	25/03	Land drain removed, cavity tray locations clarified	MC
J	25/01	Construction Issue - Cube Stair Capitals and niche depth and roof structure updated	TC
I	24/11	Minor Update to Cube Stair	TC
H	24/10	Octagonal lobby rooflight updated	MH
G	24/10	Roof pitch typo corrected from 37 to 33 degrees	MH
F	24/10	Revisons to Cube stair, Octagon and Changing areas	TC
E	24/09	Revisons to Cube stair	JWS
D	24/08	Updated roof junction. Amended room names. Updated ceiling to match firestopping detail.	JWS
C	24/02	Tender issue - roof only	MC
B	24/01	Detail references updated and issued for information	MC
A	22/06	RC wall added to Subbasment stair core. Condenser added to flat roof. Substructure/drainage updated to ABA's details	MH

PROJECT	Tottenham House North Courtyard North Courtyard
TITLE:	Proposed Section M
SCALE:	1:50 @A0
DATE:	May 2021
DRAWING No:	THB001-ADA-XX-SX-DR-A-5204N
DRAWN BY:	EC

ADAM ARCHITECTURE
OLD HYDE HOUSE, 75 HYDE STREET
WINCHESTER, HANTS, SO23 7DW, TEL. 01962 843843
WEST WING, SOMERSET HOUSE, STRAND
LONDON, WC2R 1LA, TEL. 020 7841 0140
www.adamarchitecture.com contact@adamarchitecture.com