

View 1

1:20



View 2

1:20



View 3

1:20



View 4

1:20




View 5

1:20



PLANNING

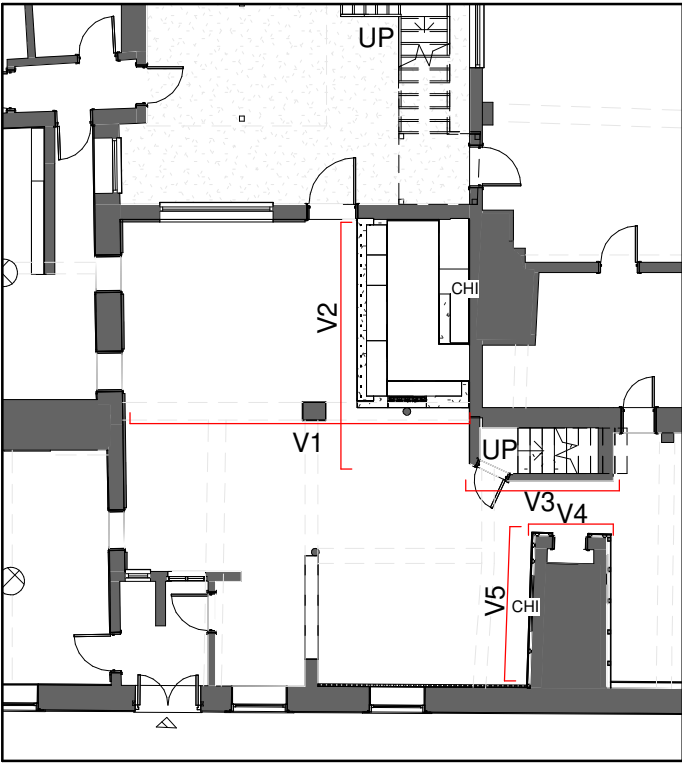

200 0 200 400 600 800 1000
SCALE 1:20 mm

A	26.03.2026	MH/UY	Adding of scale bar and annotations
Rev	Date	Name	Description



STUDIO YAQUB

Angell Hotel, 3 Church St,
Westbury BA13 3BY

Proposed Room 2.1

Project number	0307-01
Date	26/03/26
Drawn by	MH
Checked by	UY
Scale	As indicated

P036

A

Original Sheet Size A1