



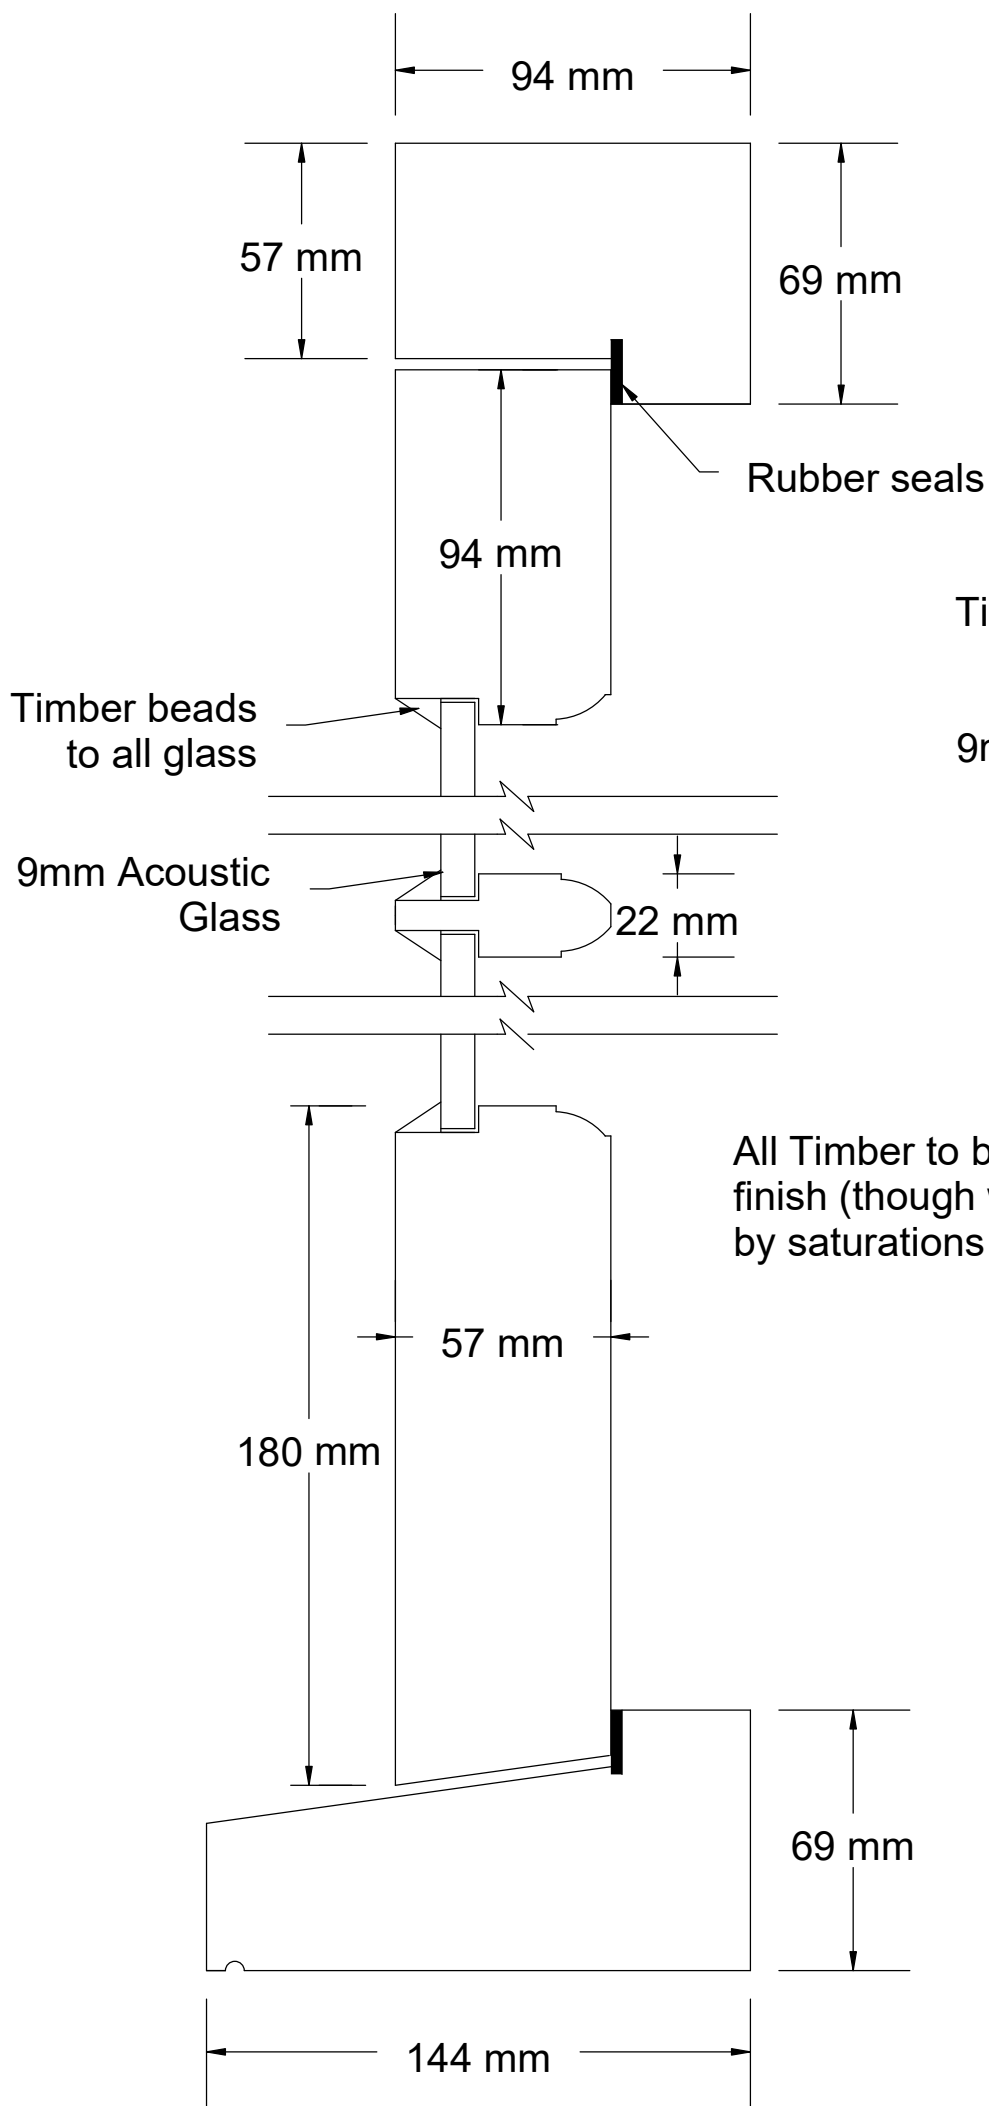

DOOR SECTION DETAILS
VERTICAL SECTION
Scale 1:2 @ A3

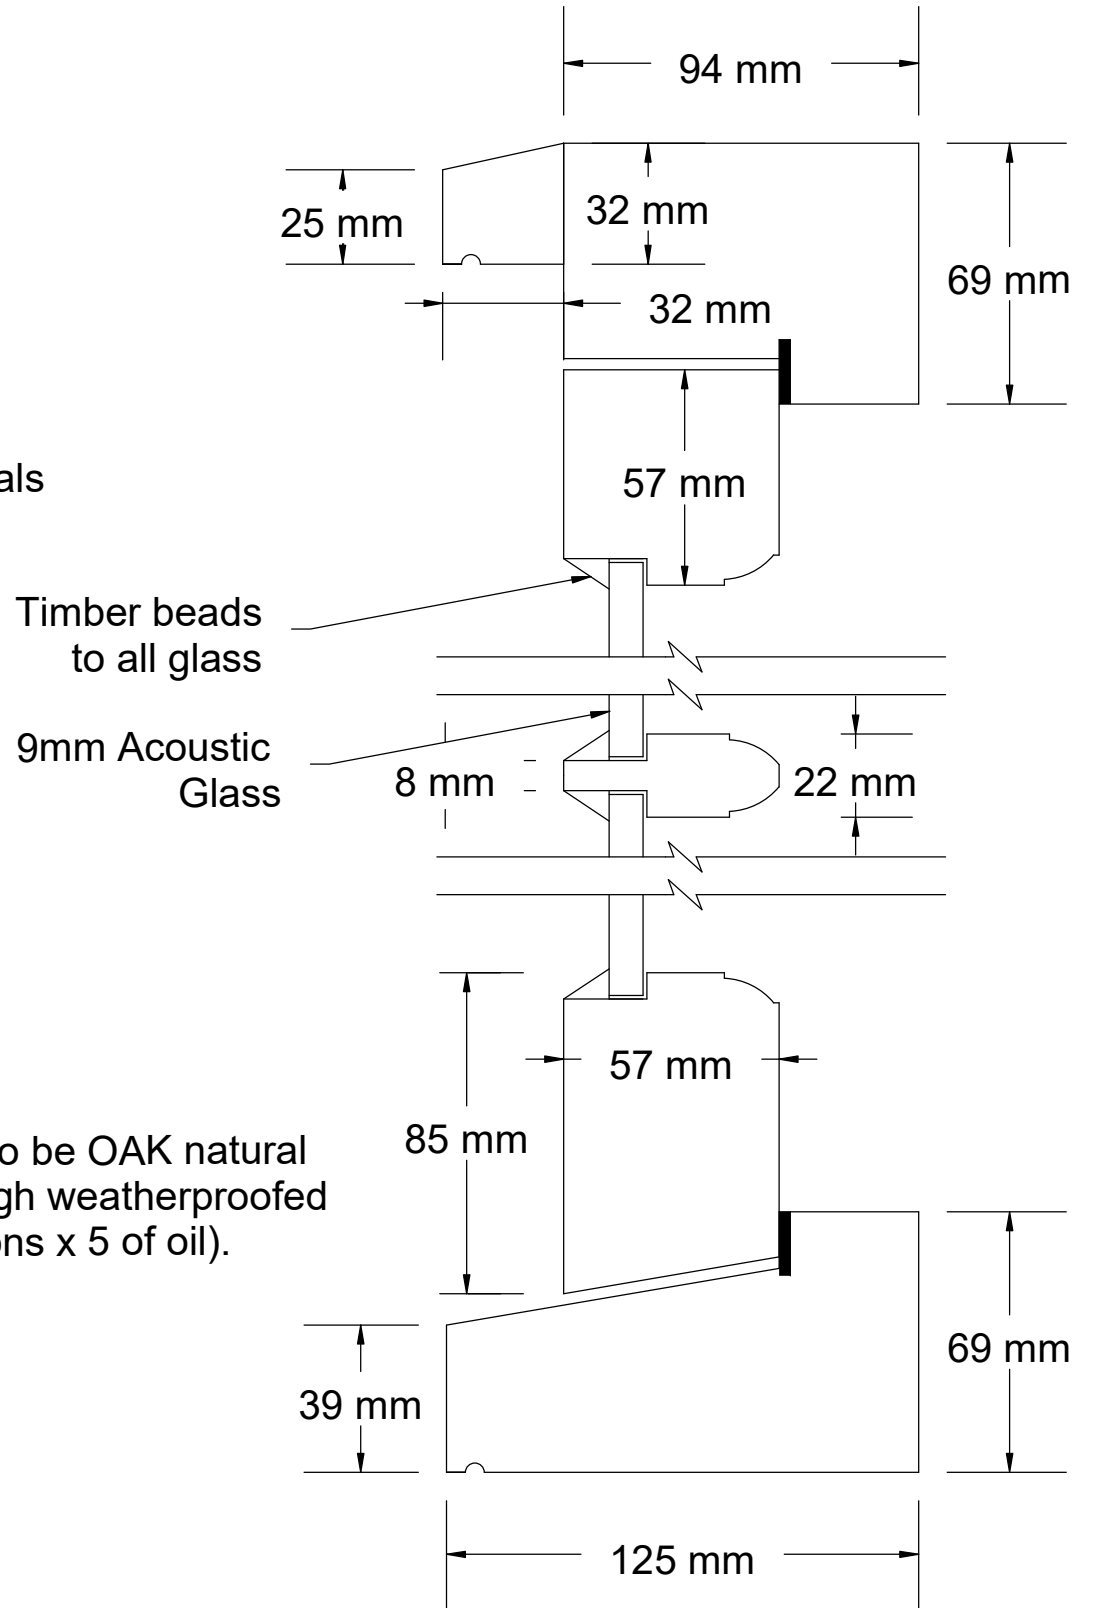

SASH WINDOW DETAILS
VERTICAL SECTION
Scale 1:2 @ A3
Location
**Bennells,
Oxenwood
MARLBOROUGH
SN8 3NQ
CASEMENT WINDOW AND
DOOR DETAILS**

Scale as shown @ A3
Drawing number 1201
25th March 2026



Scale Bar 1:2 @ A3