
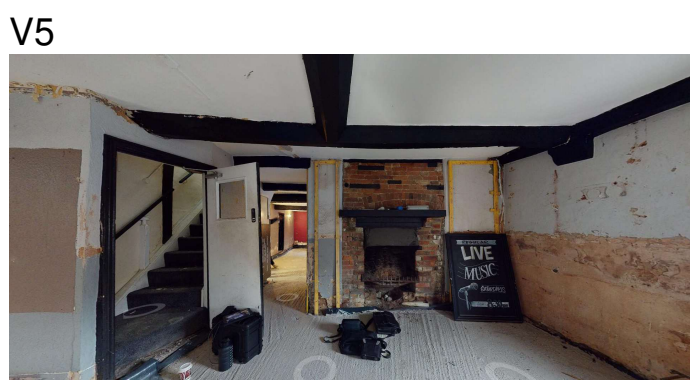
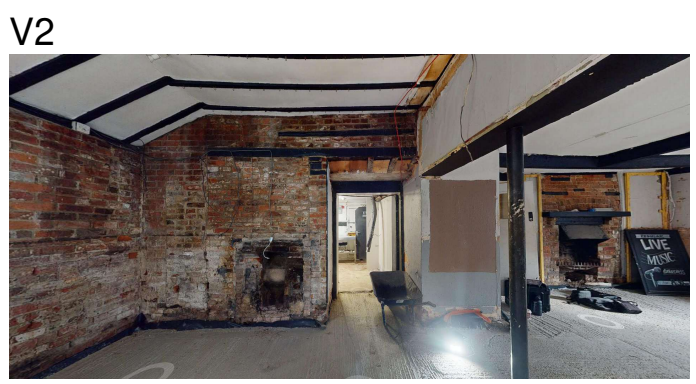
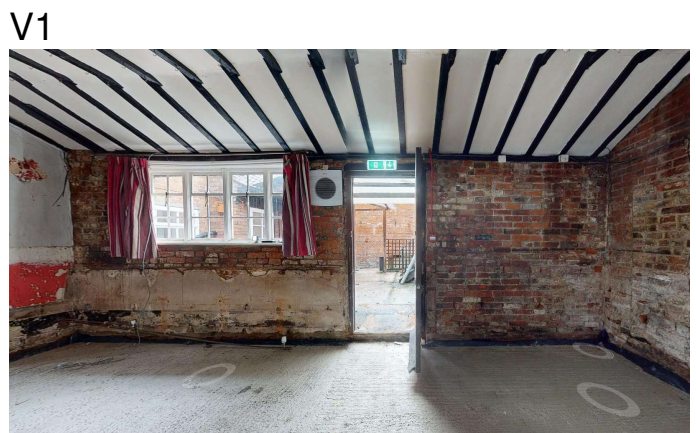
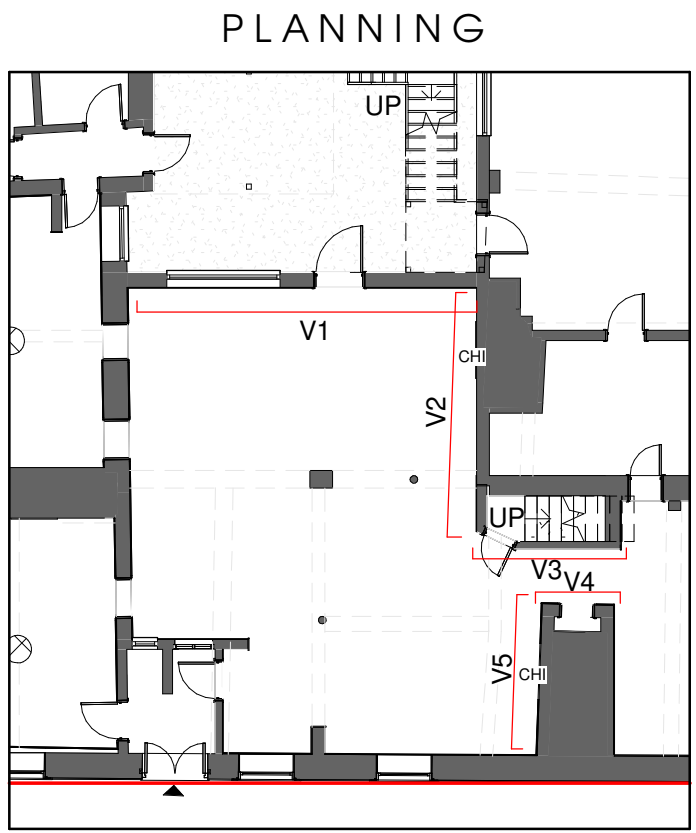
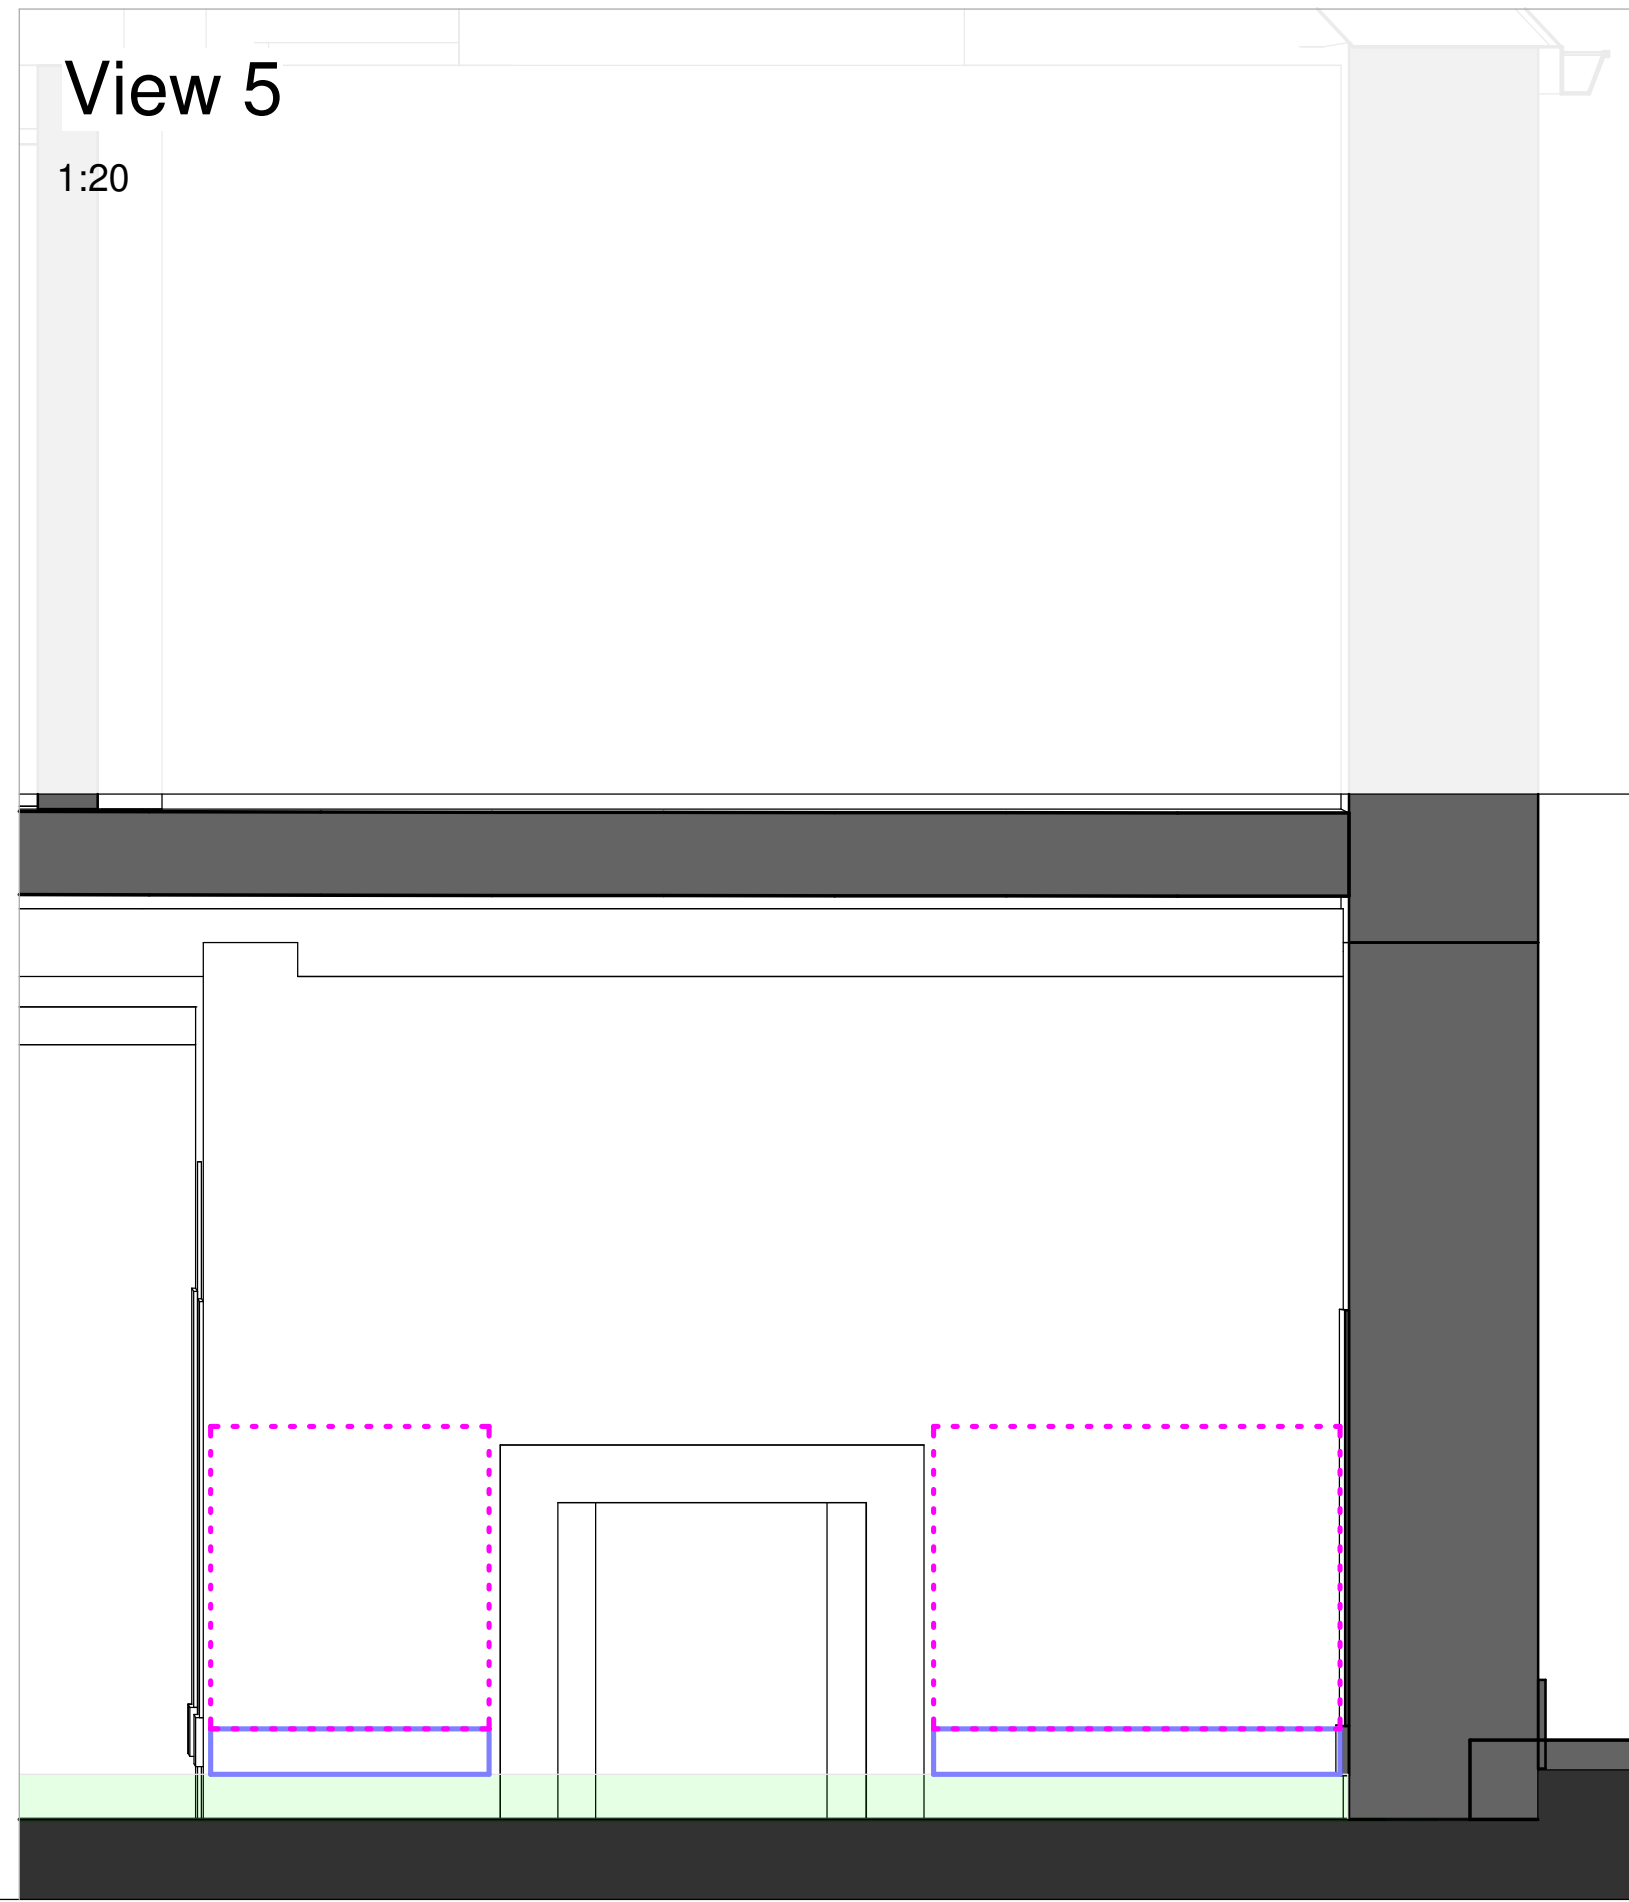
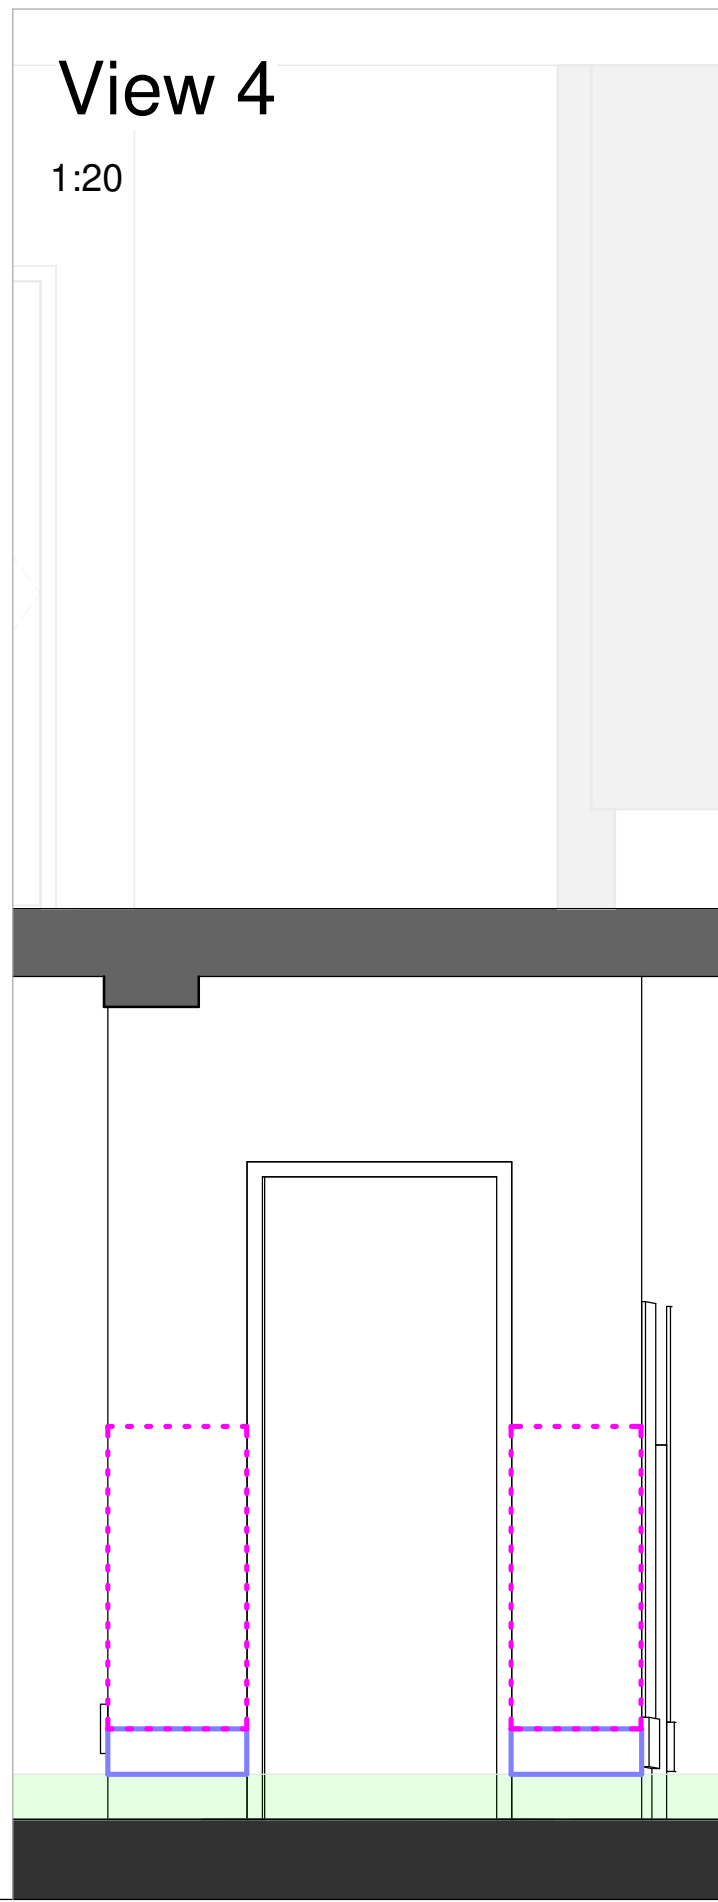
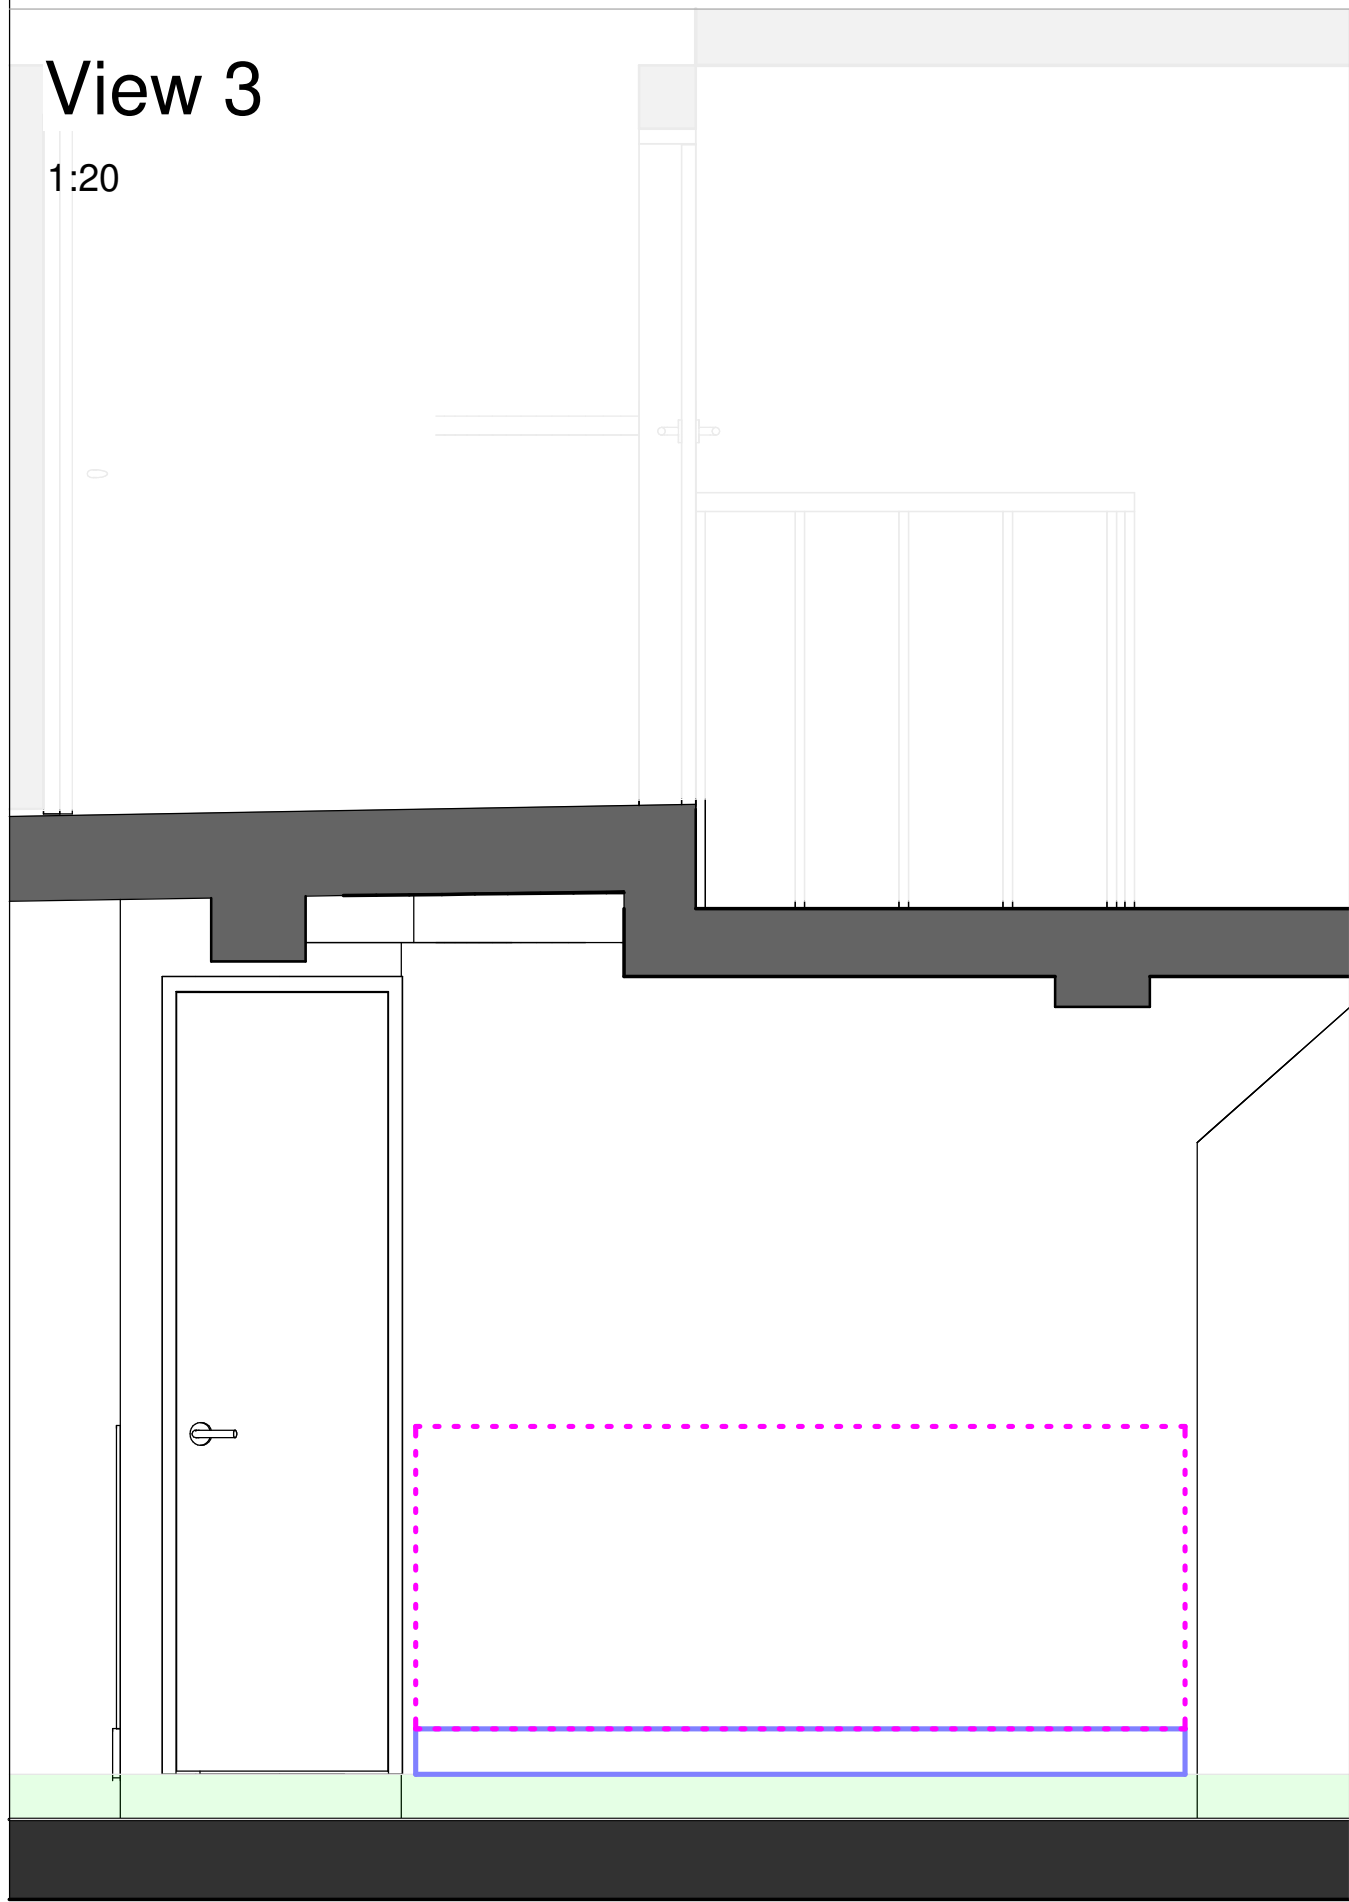
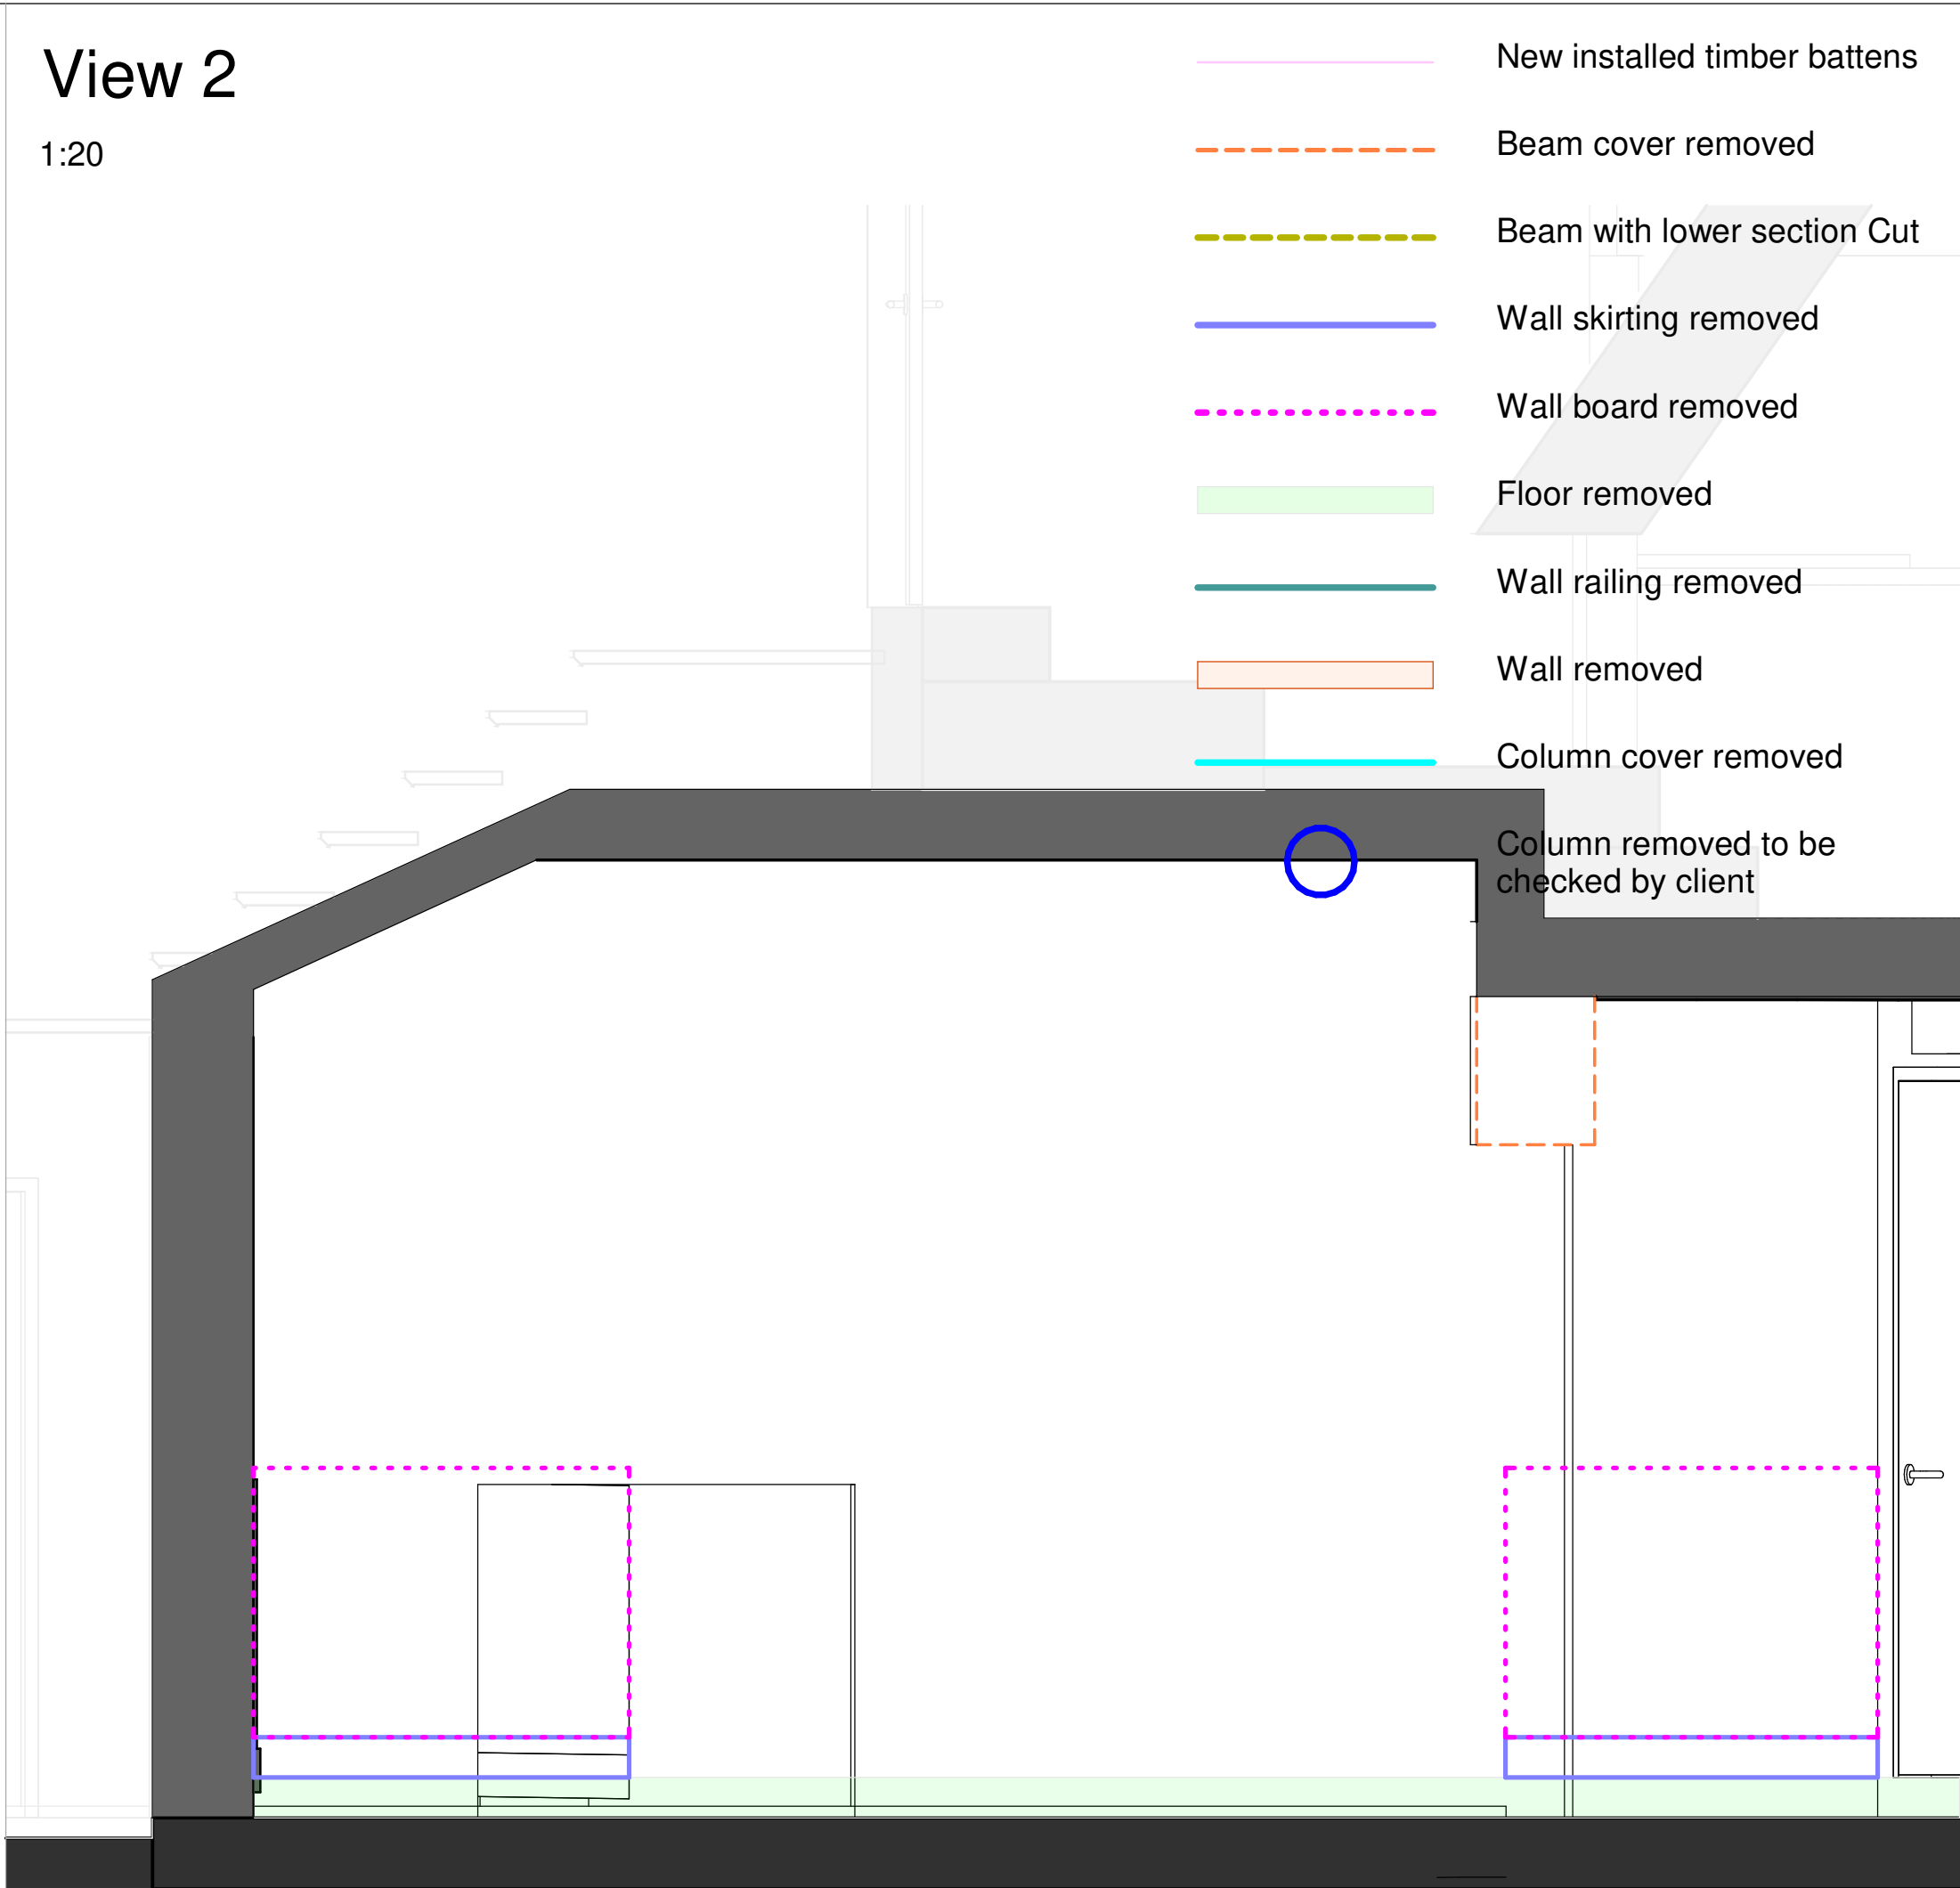


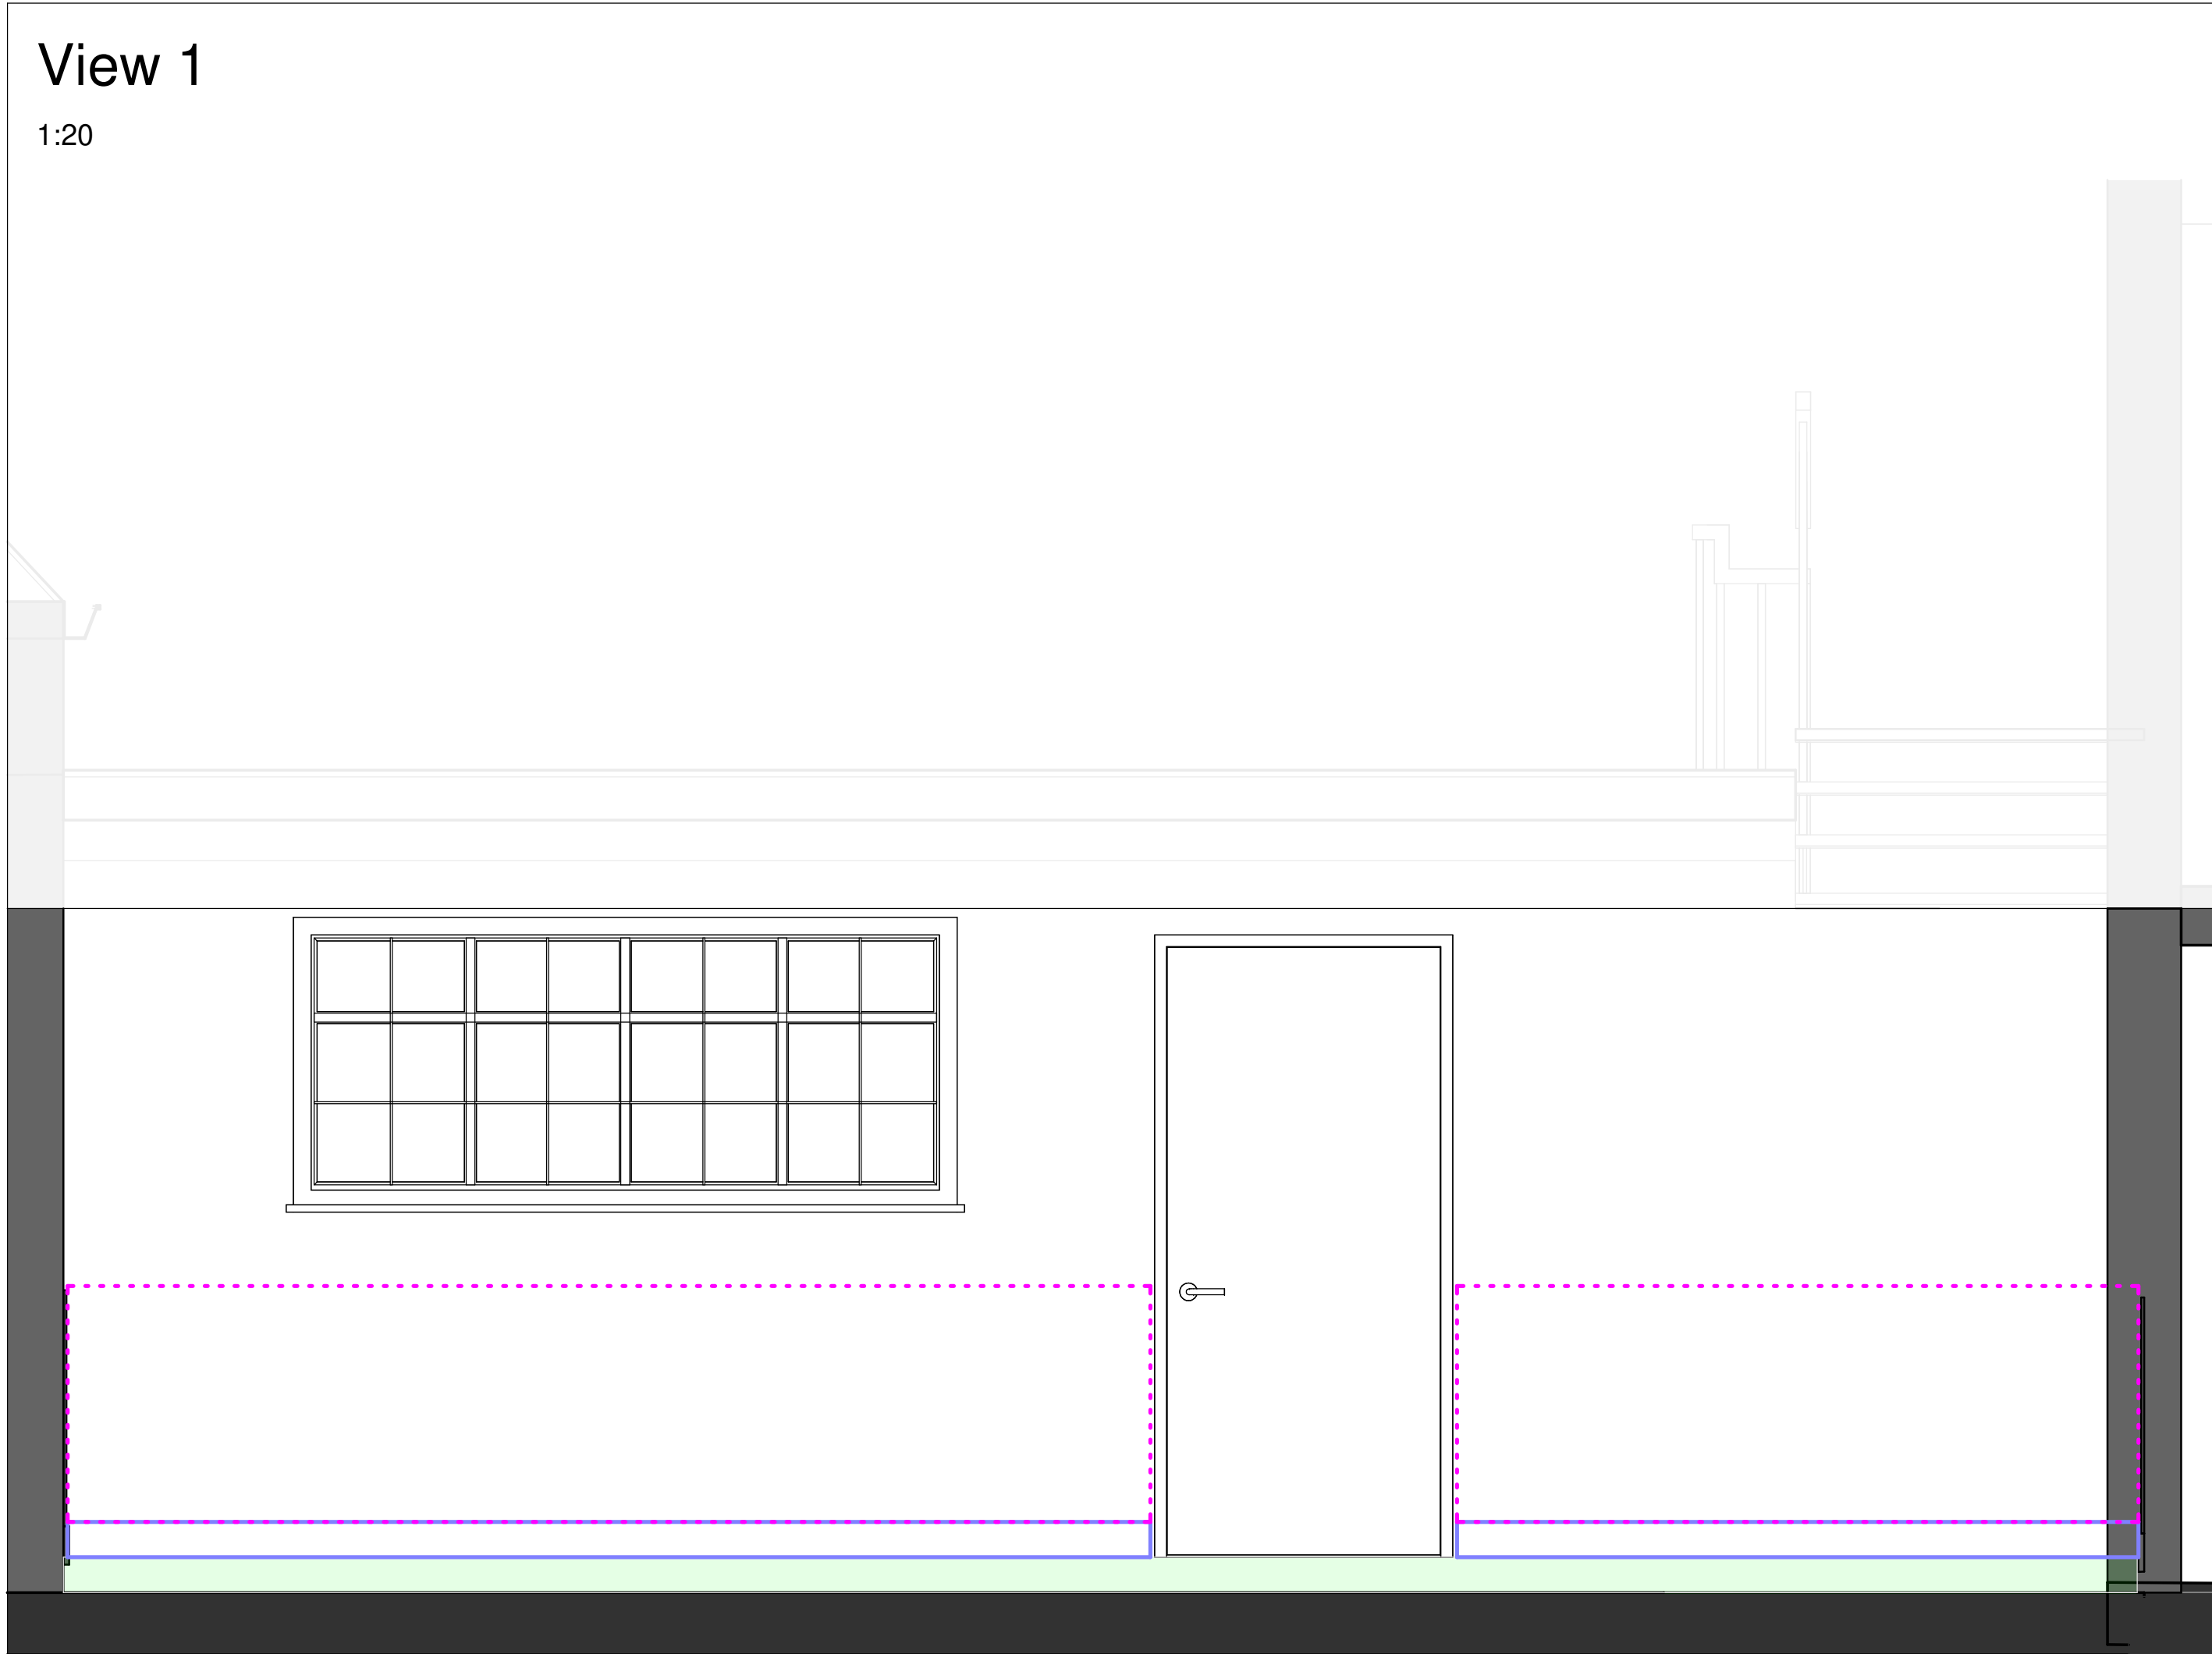

200 0 200 400 600 800 1000

SCALE 1:20 mm

A	26.03.2026	MH/UY	Adding of scale bar and annotations
Rev	Date	Name	Description

 STUDIO YAQUB	
Angell Hotel, 3 Church St, Westbury BA13 3BY	
Existing Room 2.1	
Project number	0307-01
Date	26/03/26
Drawn by	MH
Checked by	UY
Scale	As indicated
P052	A