
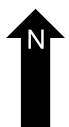
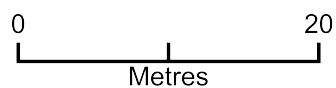


Site and Block Plan 27-3

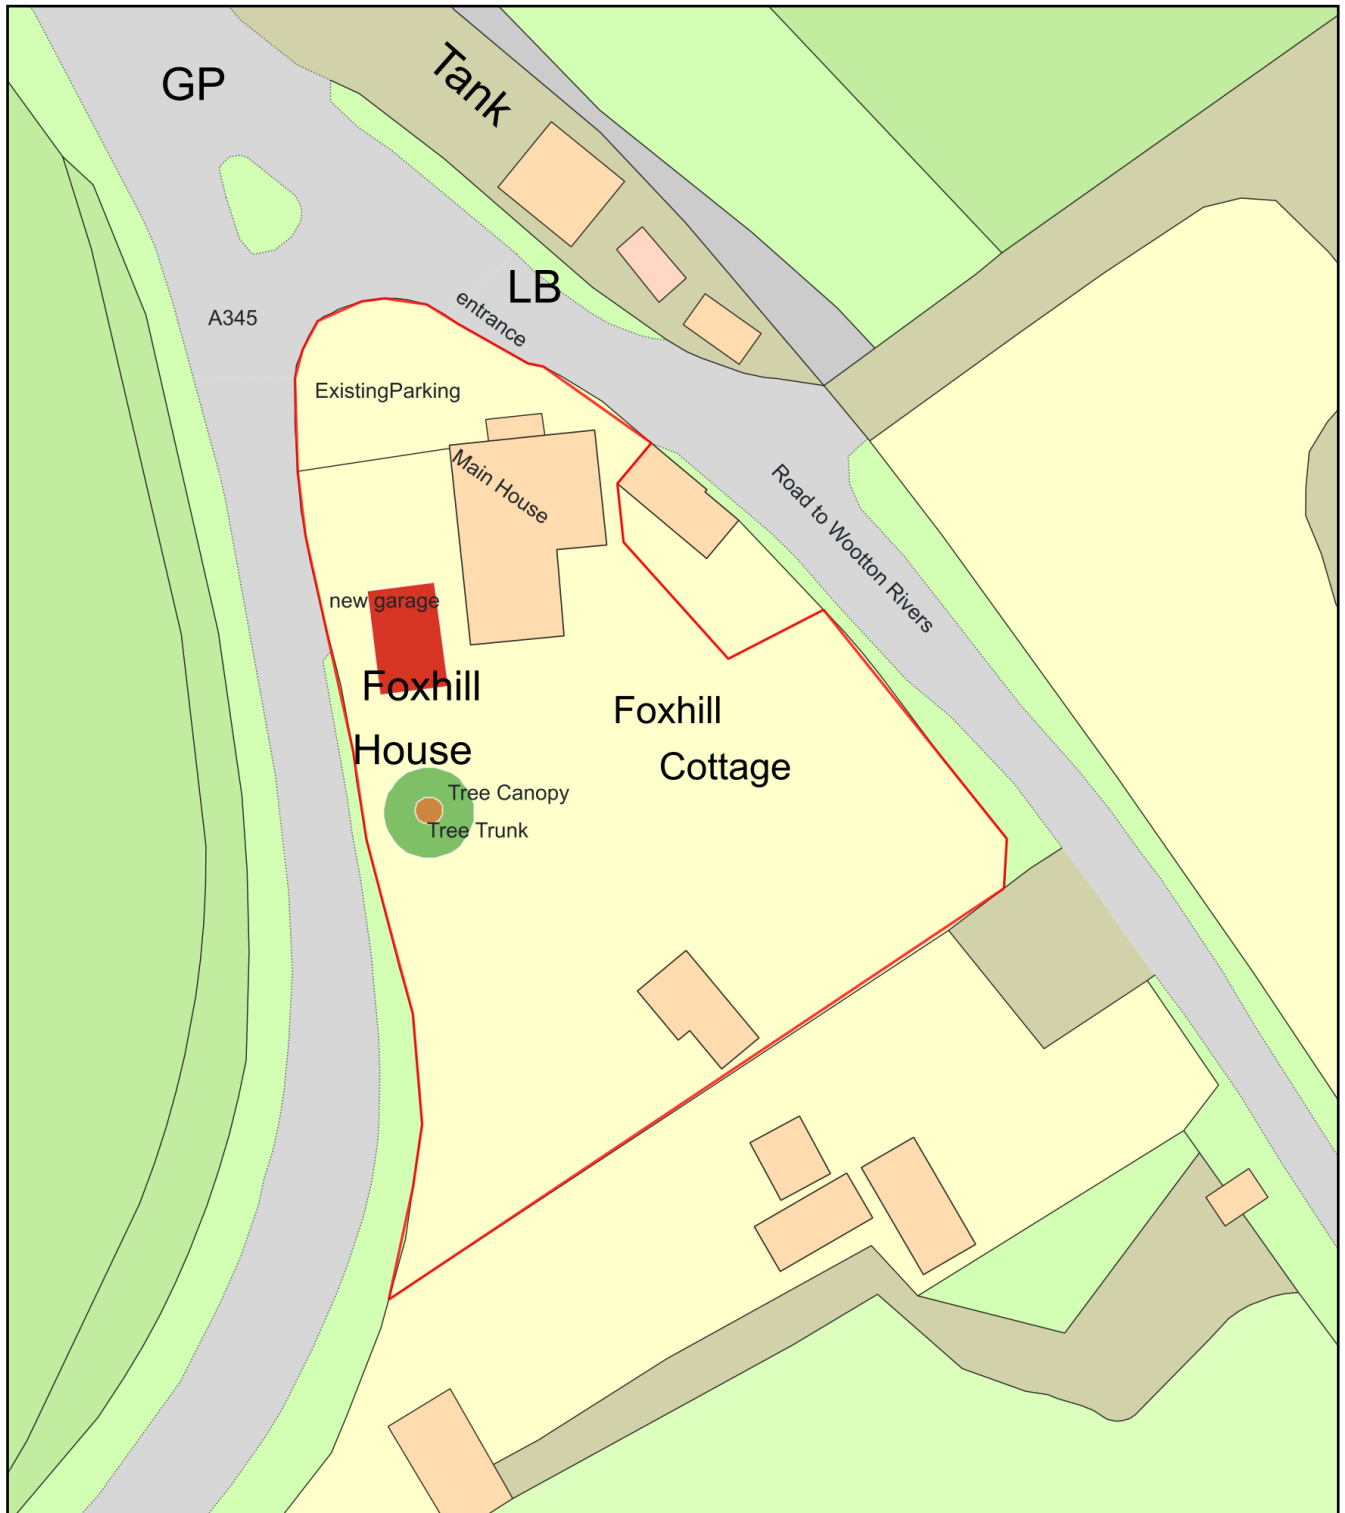

Plan Produced for: Helen Jarratt

Date Produced: 27 Mar 2026

Plan Reference Number: TQRQM26086123723019

Scale: 1:500 @ A4