


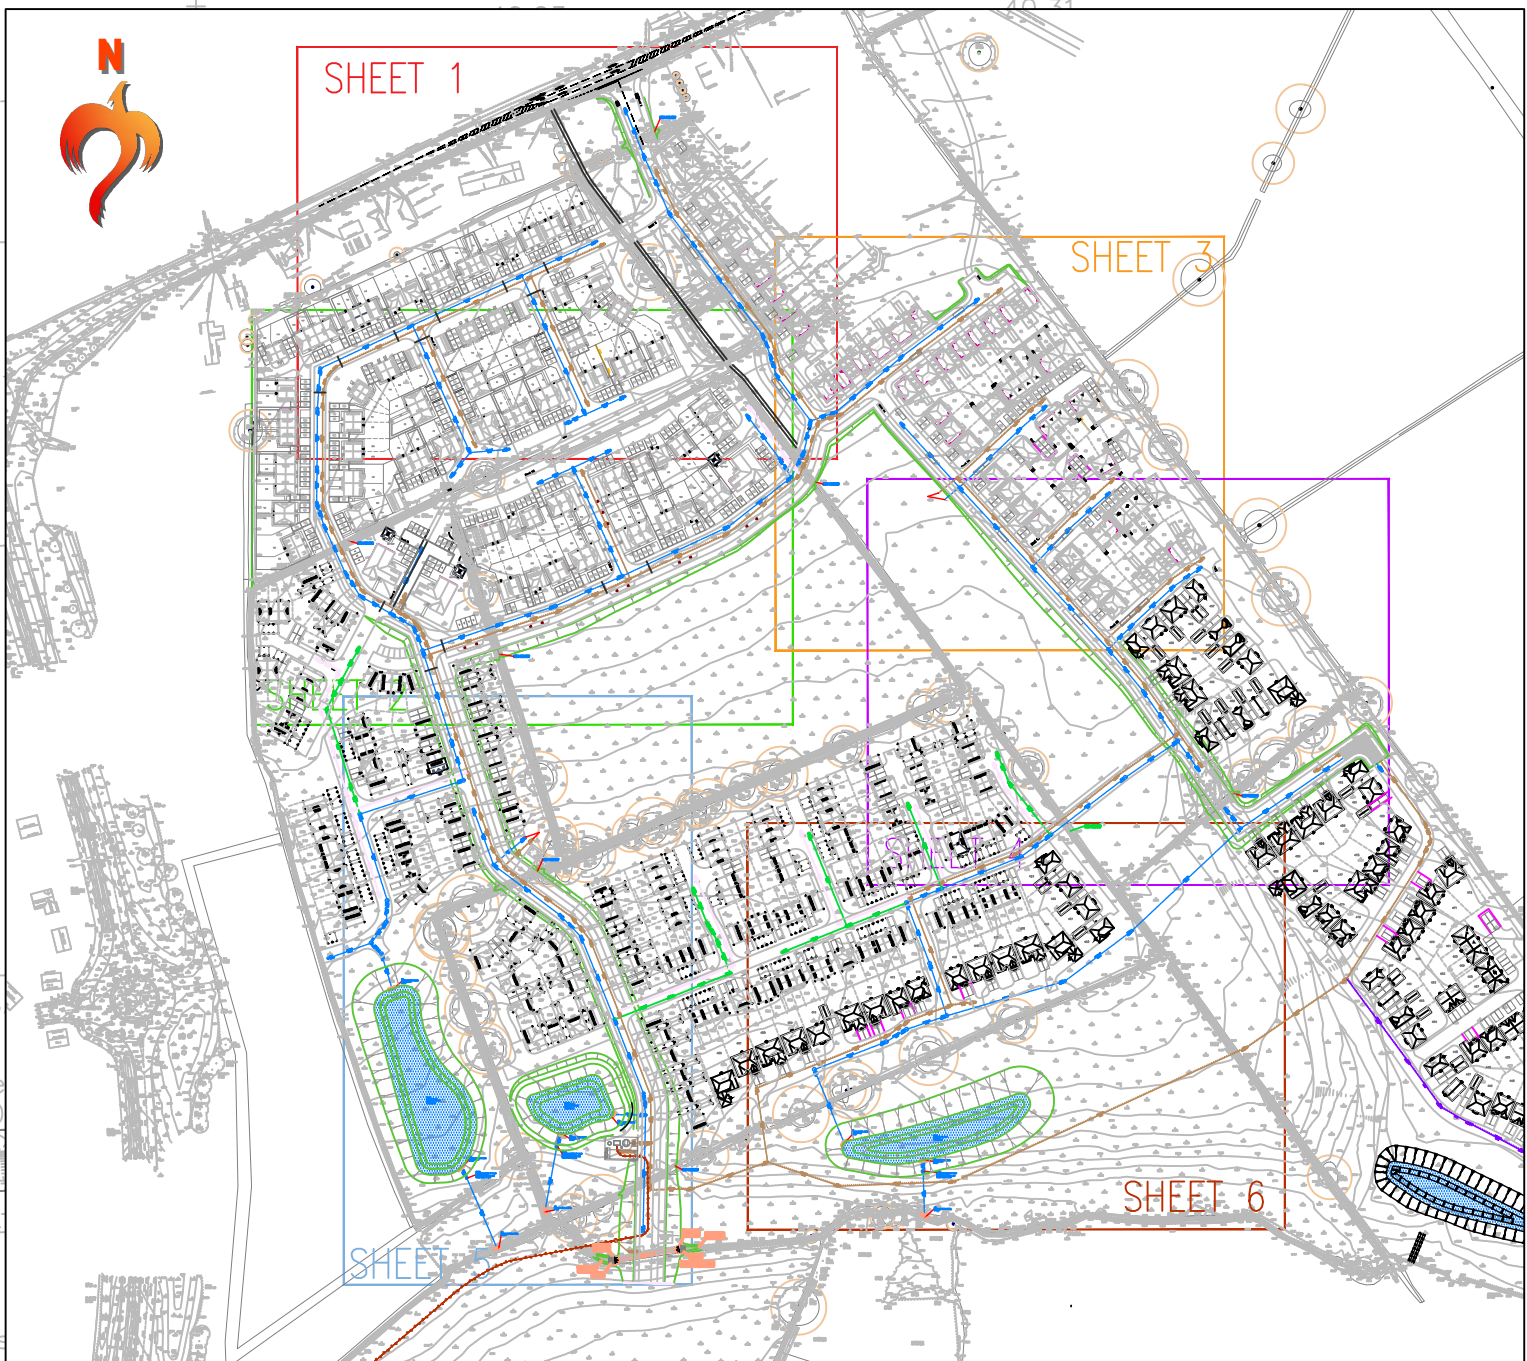

0 5 10 15 20
SCALE 1:250 (A1)
METRES

A 13.01.26 MAINS DRAINAGE ADDED
Revision:
Project: Blackmore Farm Melksham
Client:
Drawing: Phase 1 Site Wide Drainage Sheet 6
Scale: 1:250 @ A0 Date: March 2026 Drawn by: HL
Drawing No: 10466 - 106 - 06 Rev: A

PHOENIX DESIGN
Partnership Ltd.
Unit 2, Watney Garage, Melksham, Wilt. SN9 2JF
Tel: 01753 676600
email: enquiries@phoenixdesign.co.uk www.phoenixdesign.co.uk

This drawing is the copyright of Phoenix Design Partnership Ltd. No liability will be accepted for amendments by others to either the printed or digital format.

Dwg Status: **PLANNING**