


KEY



BOUNDARY RMP
PERMISSION N00930

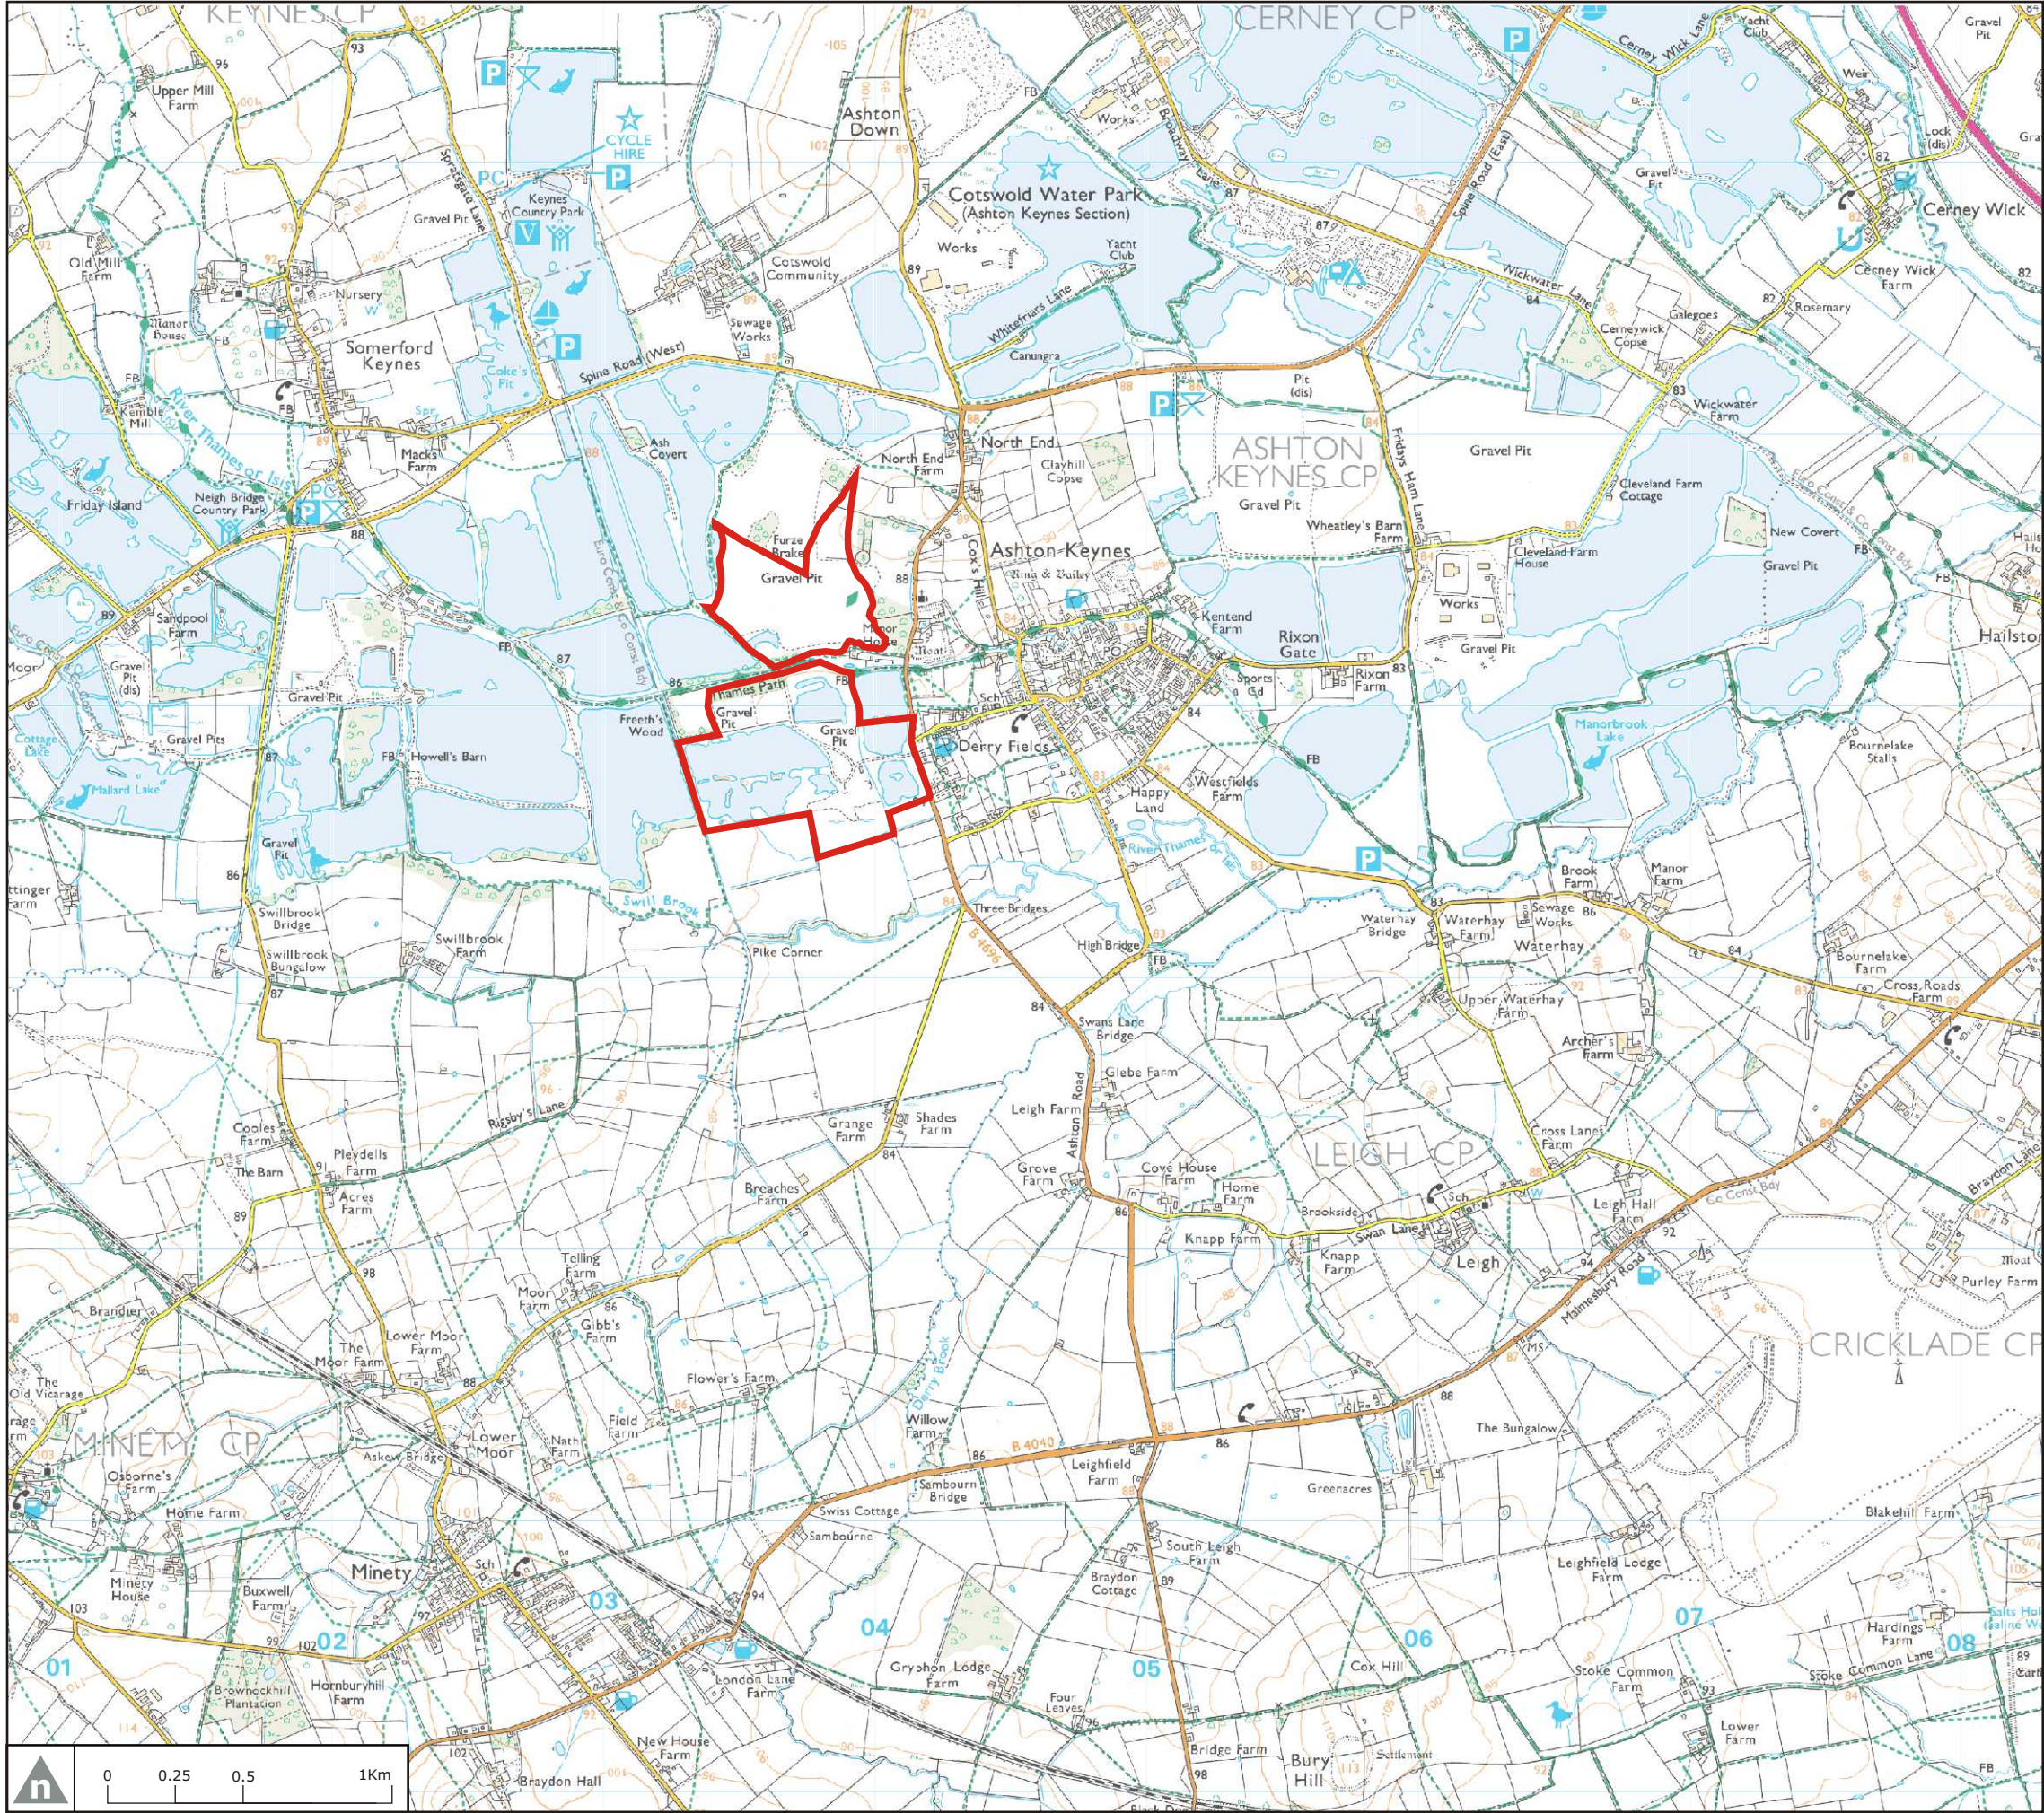

This map is based upon Ordnance Survey material reproduced with the permission of Her Majesty's Stationery Office © Crown copyright. Licence Number AR 189658

Revision

DAVID JARVIS ASSOCIATES
planning development landscape environment

DAVID JARVIS ASSOCIATES LIMITED
1 Tennyson Street Swindon Wiltshire SN1 5DT
Tel: 01793 612173 Fax: 01793 613625
Email: mail@davidjarvis.biz

Client
M.C. CULLIMORE (GRAVELS) LTD.

Project
**MANOR FARM RMP PERMISSION N000930
SUBMISSION OF DETAILS UNDER CONDITIONS
2,3 & 5**

Drawing Title
SITE LOCATION

Scale
1:25000 at A3

Date
FEB 2011

Drawing No.
2055/ROMP/1