

NOTES

1. All works to be adopted under a Section 104 Agreement shall be carried out in accordance with 'Sewers for Adoption' 8th Edition & Thames Water's requirements.
2. All works to be adopted under a Section 38 Agreement shall be carried out in accordance with the Wiltshire County Council Design Guide.
3. Do Not Scale.
4. This drawing is to be read in conjunction with and checked against all other contract documents, Engineers details, specification and any structural, geotechnical or other specialist document provided.
5. A +VE gradient represents a rise of 1m in 100m
6. Left and Right hand channels are on the left and right side respectively, when standing at Chainage Zero and looking along the road.
7. Pipe sizes are shown in millimetres and levels shown in metres AOD.
8. All pipes to have flexible joints with granular bed and surround (Class 1 bedding a min of 150mm granular bed and cradle with 100mm min above pipe) unless otherwise stated. Where cover under roads or vehicular access areas is less than 1200mm a concrete surround should be used in accordance with Thames Water details.
9. All pipe runs connecting to pipes including connections to existing sewers are to be built to 100% unless otherwise noted.
10. All pipe runs connecting to culverts are to be board to board, unless otherwise noted.
11. All pipes to be either:
 a. Vitrified Clay pipes to BS295-1 with pipe dia crushing strength / class no. as follows:-
 - 100mm – 45 kN/m / n/a
 - 150mm – 45 kN/m / n/a
 - 225mm – 45 kN/m / Class 280
 - 300mm – 72 kN/m / Class 340
 b. Concrete pipes to BSEN1 Class 120.
12. This drawing is to be read in conjunction with MMP's HA & HA Infrastructure Plan, drawing reference 12949-SK / CH-105-02

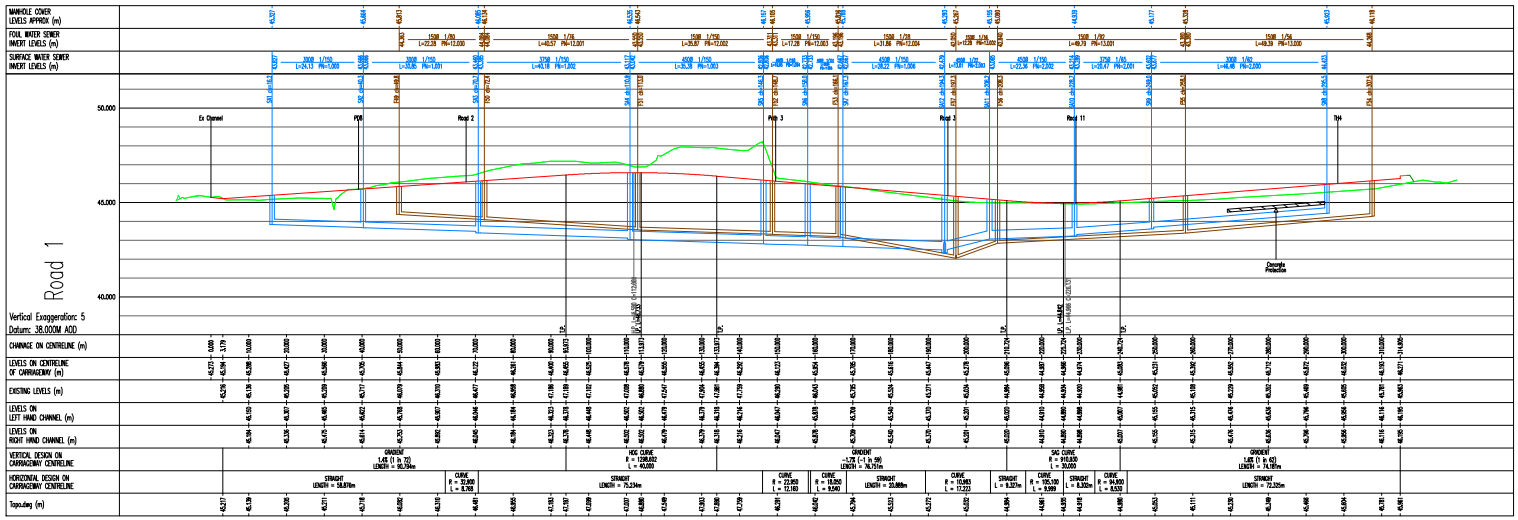

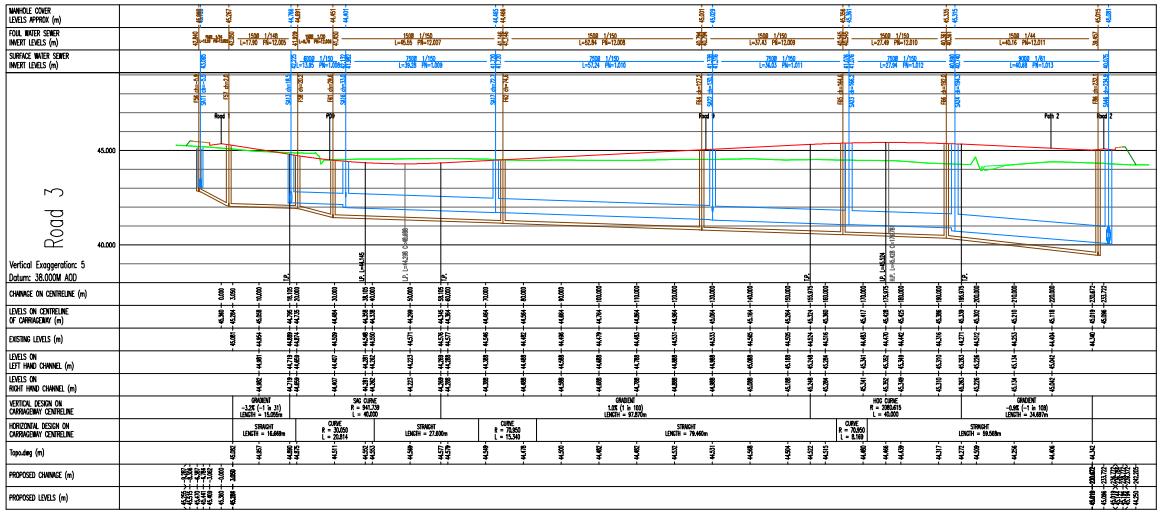

0 10 20 30 40 50

SCALE 1:500 (A0) METRES

Project: Blackmore Farm
Melksham

Client: DAVID WILSON HOMES

Drawing: Proposed Highway Longsections

Scale: 1:500 @ A0 | Date: December 2025 | Drawn by: NL

Drawing No: 10466 - 102 - 01 | Rev:

PHOENIX DESIGN Partnership Ltd.

Unit 6, Westway Garage, Malmesbury, SN16 0HS tel. 01666 611909
Suite F, Unit Three, Wolf Corner, Business Park, Upper Boat, Pontypridd, CF37 5BG tel. 029 2045 0171
email. enquiries@phoenix-dp.co.uk www.phoenix-dp.co.uk

This drawing is the copyright of Phoenix Design Partnership Ltd. It is only to be accepted for commitments by others in either the printed or digital format.

Drg Status: PLANNING

N:\PDP Projects\10466 Melksham - DW\Drawings\10466 – 102 – 01 – 02 - 03 - 04 - Proposed Highway Longsections.dwg, 17/03/2026 10:29:49, _AutoCAD PDF (General Documentation).pc3