


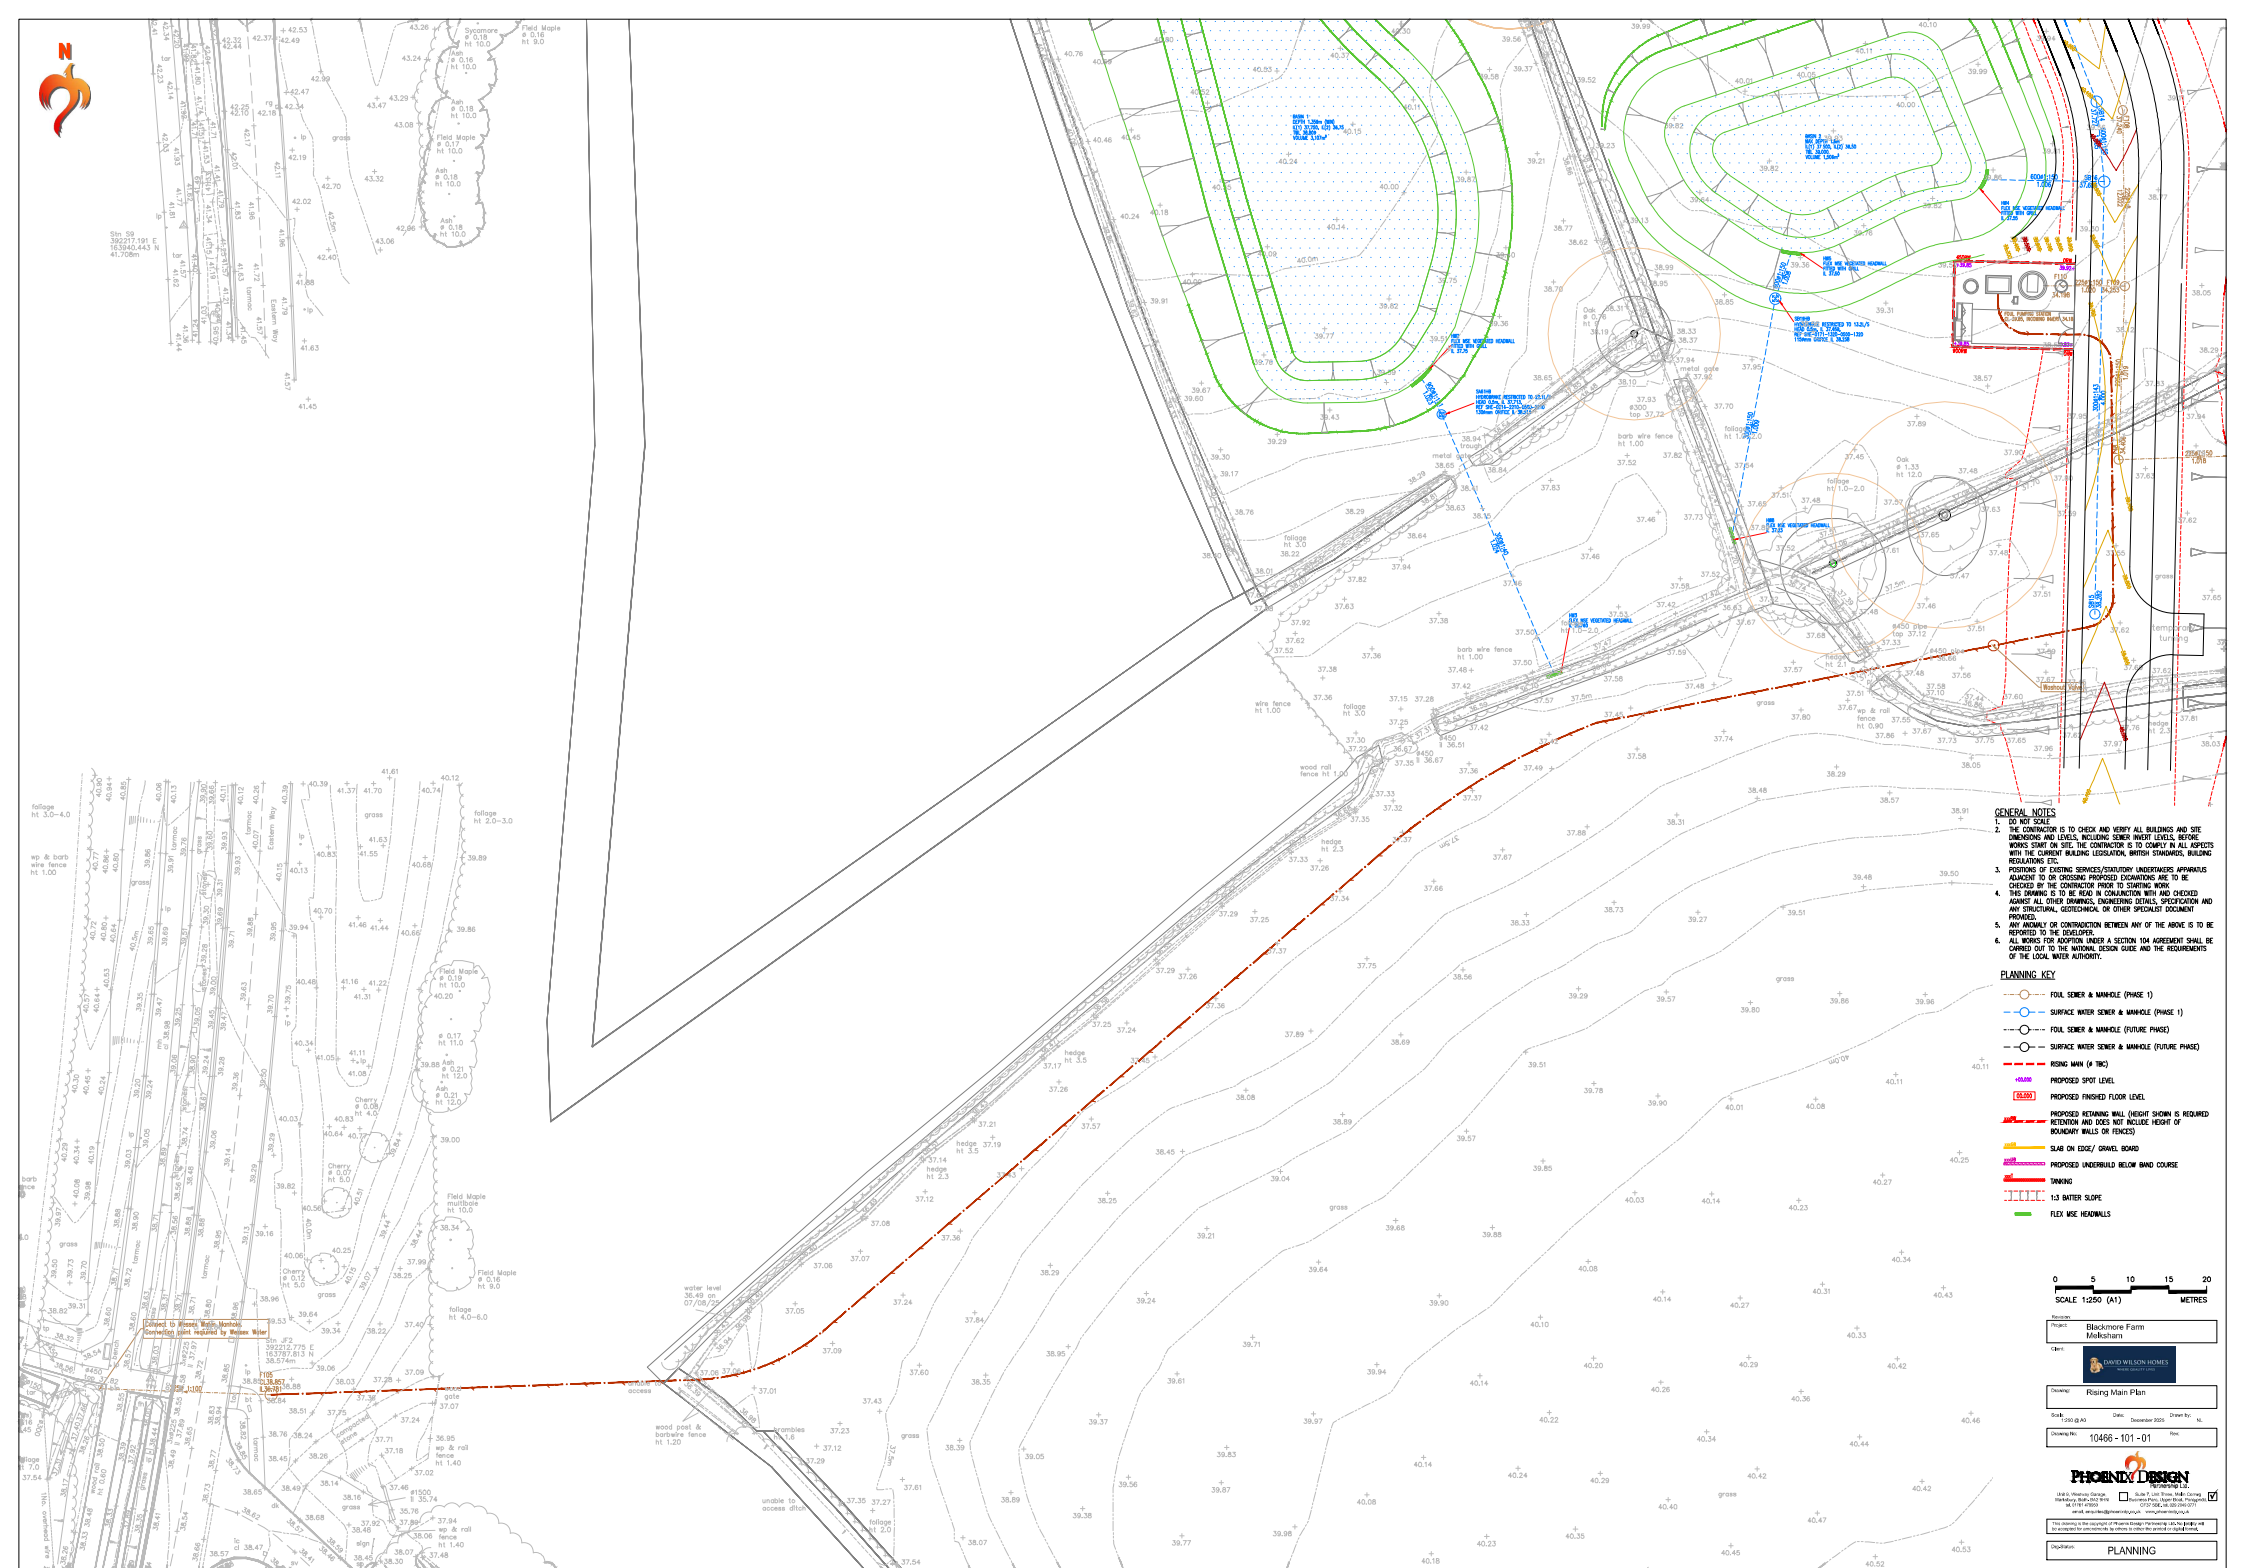

- GENERAL NOTES**
1. DO NOT SCALE
 2. THE CONTRACTOR IS TO CHECK AND VERIFY ALL BUILDINGS AND SITE EMBANKMENTS AND LEVELS, INCLUDING EXISTING WORTH LEVELS, BEFORE WORKS START ON SITE. THE CONTRACTOR IS TO CLARIFY IN ALL ASPECTS WITH THE CURRENT BUILDING LEGISLATION, BATH STAMPS, BUILDING REGULATIONS ETC.
 3. POSITIONS OF EXISTING SERVICES/STATIONARY UNDERGROUNDS APPROPRIATE TO OR EXISTING PROPOSED DIGRATIONS ARE TO BE CHECKED BY THE CONTRACTOR PRIOR TO STARTING WORK.
 4. THIS DRAWING IS TO BE READ IN CONJUNCTION WITH AND CHECKED AGAINST ALL OTHER DRAWINGS, EXISTING SITES, SPECIFICATION AND ANY STRUCTURAL, GEOTECHNICAL OR OTHER SPECIALIST DOCUMENT PROVIDED.
 5. ANY AMBIGUITY OF CONSTRUCTION BETWEEN ANY OF THE ABOVE IS TO BE REFERRED TO THE DESIGNER.
 6. ALL WORKS FOR ADOPTION UNDER A SECTION 104 AGREEMENT SHALL BE CARRIED OUT TO THE NATIONAL DESIGN CODE AND THE REQUIREMENTS OF THE LOCAL WATER AUTHORITY.

- PLANNING KEY**
- FOUL SEWER & MANHOLE (PHASE 1)
 - SURFACE WATER SEWER & MANHOLE (PHASE 1)
 - FOUL SEWER & MANHOLE (FUTURE PHASE)
 - SURFACE WATER SEWER & MANHOLE (FUTURE PHASE)
 - EXISTING MAIN (4" WC)
 - PROPOSED SPOT LEVEL
 - PROPOSED FLOOR LEVEL
 - PROPOSED RETAINING WALL (HEIGHT SHOWN IS REQUIRED RETENTION AND DOES NOT INCLUDE HEIGHT OF BOUNDARY WALLS OR FENCES)
 - SLAB ON EDGE/ GRAVEL BOARD
 - PROPOSED UNDERDRAIN BELOW BAND COURSE
 - TUNING
 - 1:5 BATTER SLOPE
 - FLEX WIRE HEADWALLS

0 5 10 15 20
SCALE 1:250 (A1)
METRES

Client	Blackmore Farm Melksham
Client	DAVID WILSON HOMES
Drawing	Rising Main Plan
Scale	1:250 (A1)
Date	December 2025
Drawn by	AL
Drawing No	10466 - 101 - 01
Rev	

PHOENIX DESIGN
10466 - 101 - 01
17/03/2026
10:14:46
DWG TO PDF
CONVERSION
10466 - 101 - 01
17/03/2026
10:14:46
DWG TO PDF
CONVERSION