


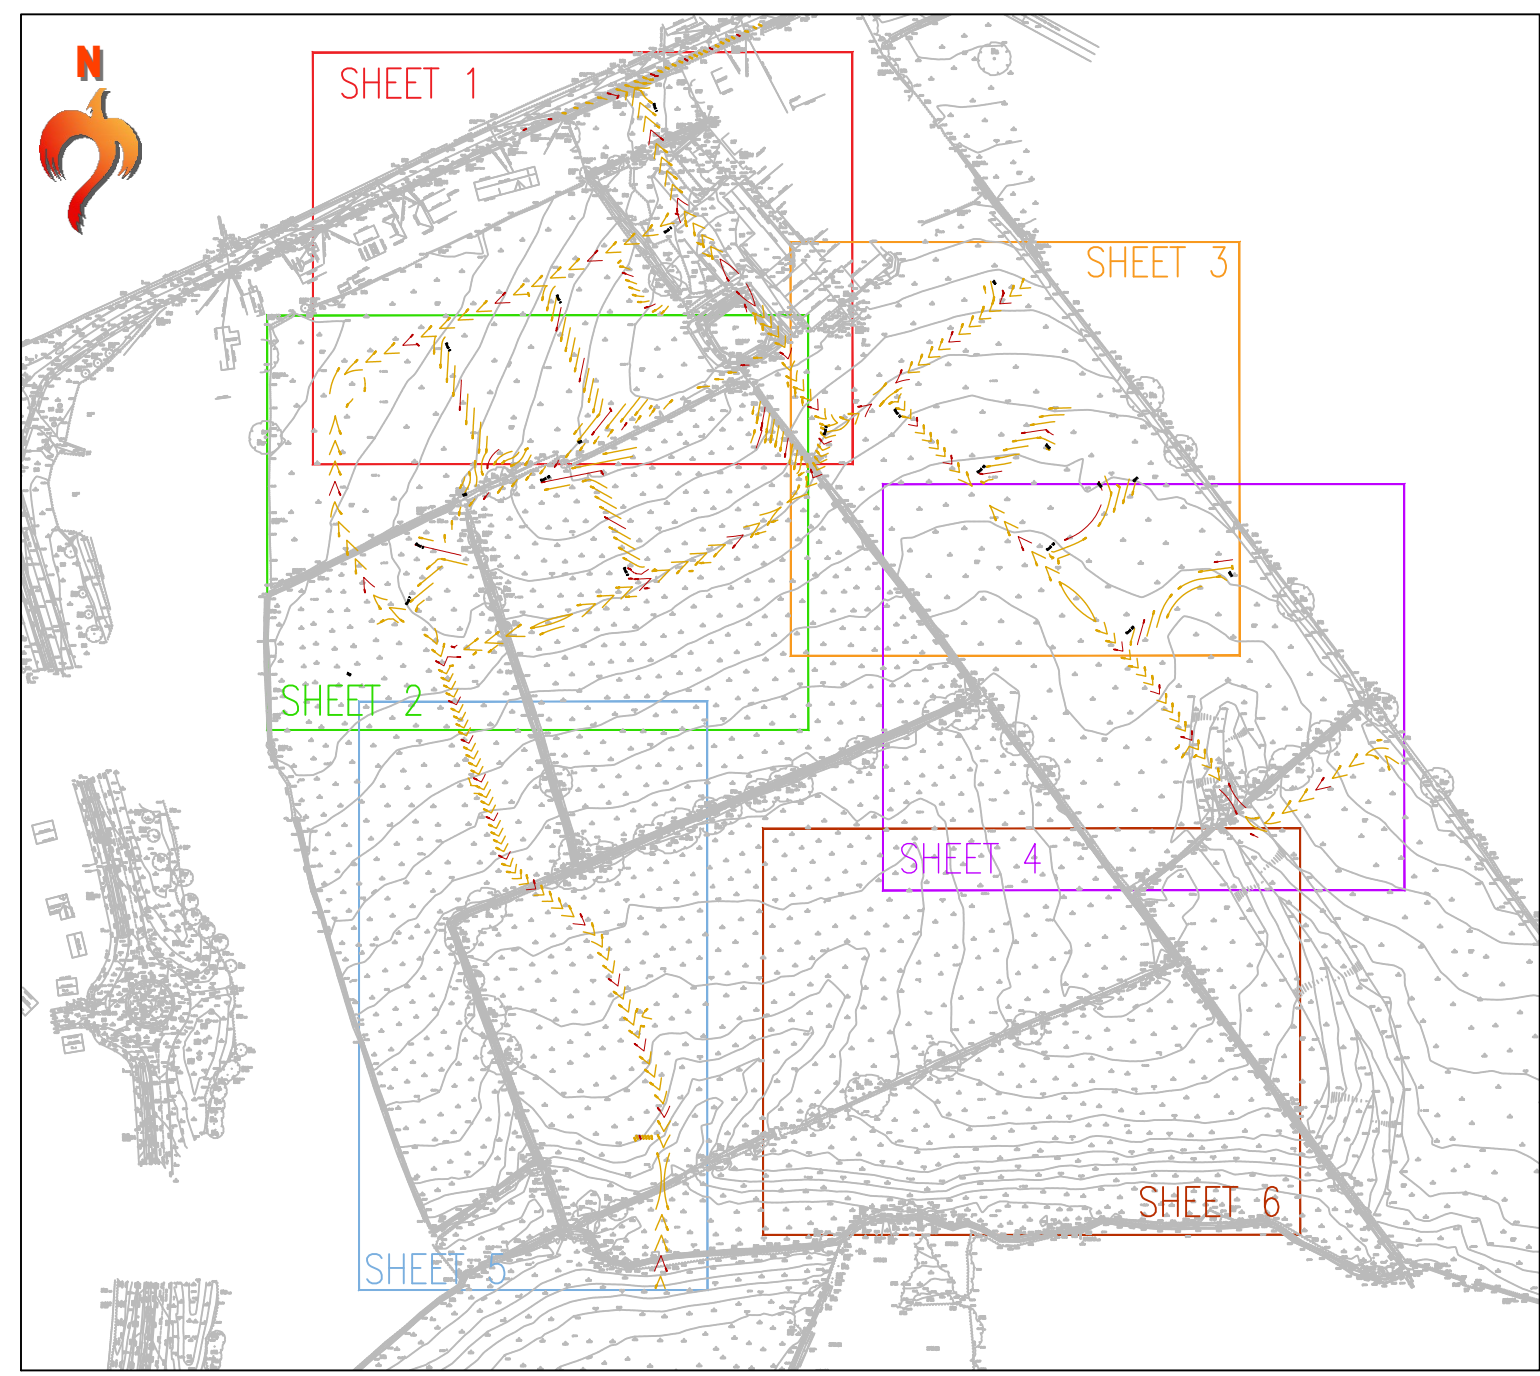

A 13.01.20 MANS DRAINAGE ADDED

Project: **Blackmore Farm Melksham**

Client: **DAVID WILSON HOMES**

Drawing: **Phase 1 Site Wide Levels Sheet 1**

Scale: 1:250 @ A0 Date: March 2020 Drawn by: HL

Drawing No: **10466 - 105 - 01** Rev: A

PHOENIX DESIGN Partnership Ltd.
Unit 2, Watney Garage, Melksham, Bath, BA2 9PR
Tel: 01753 619990 Email: enquiries@phoenixdesign.co.uk www.phoenixdesign.co.uk

This drawing is the copyright of Phoenix Design Partnership Ltd. No liability will be accepted for amendments to others to either the printed or digital format.

Dwg Status: **PLANNING**