


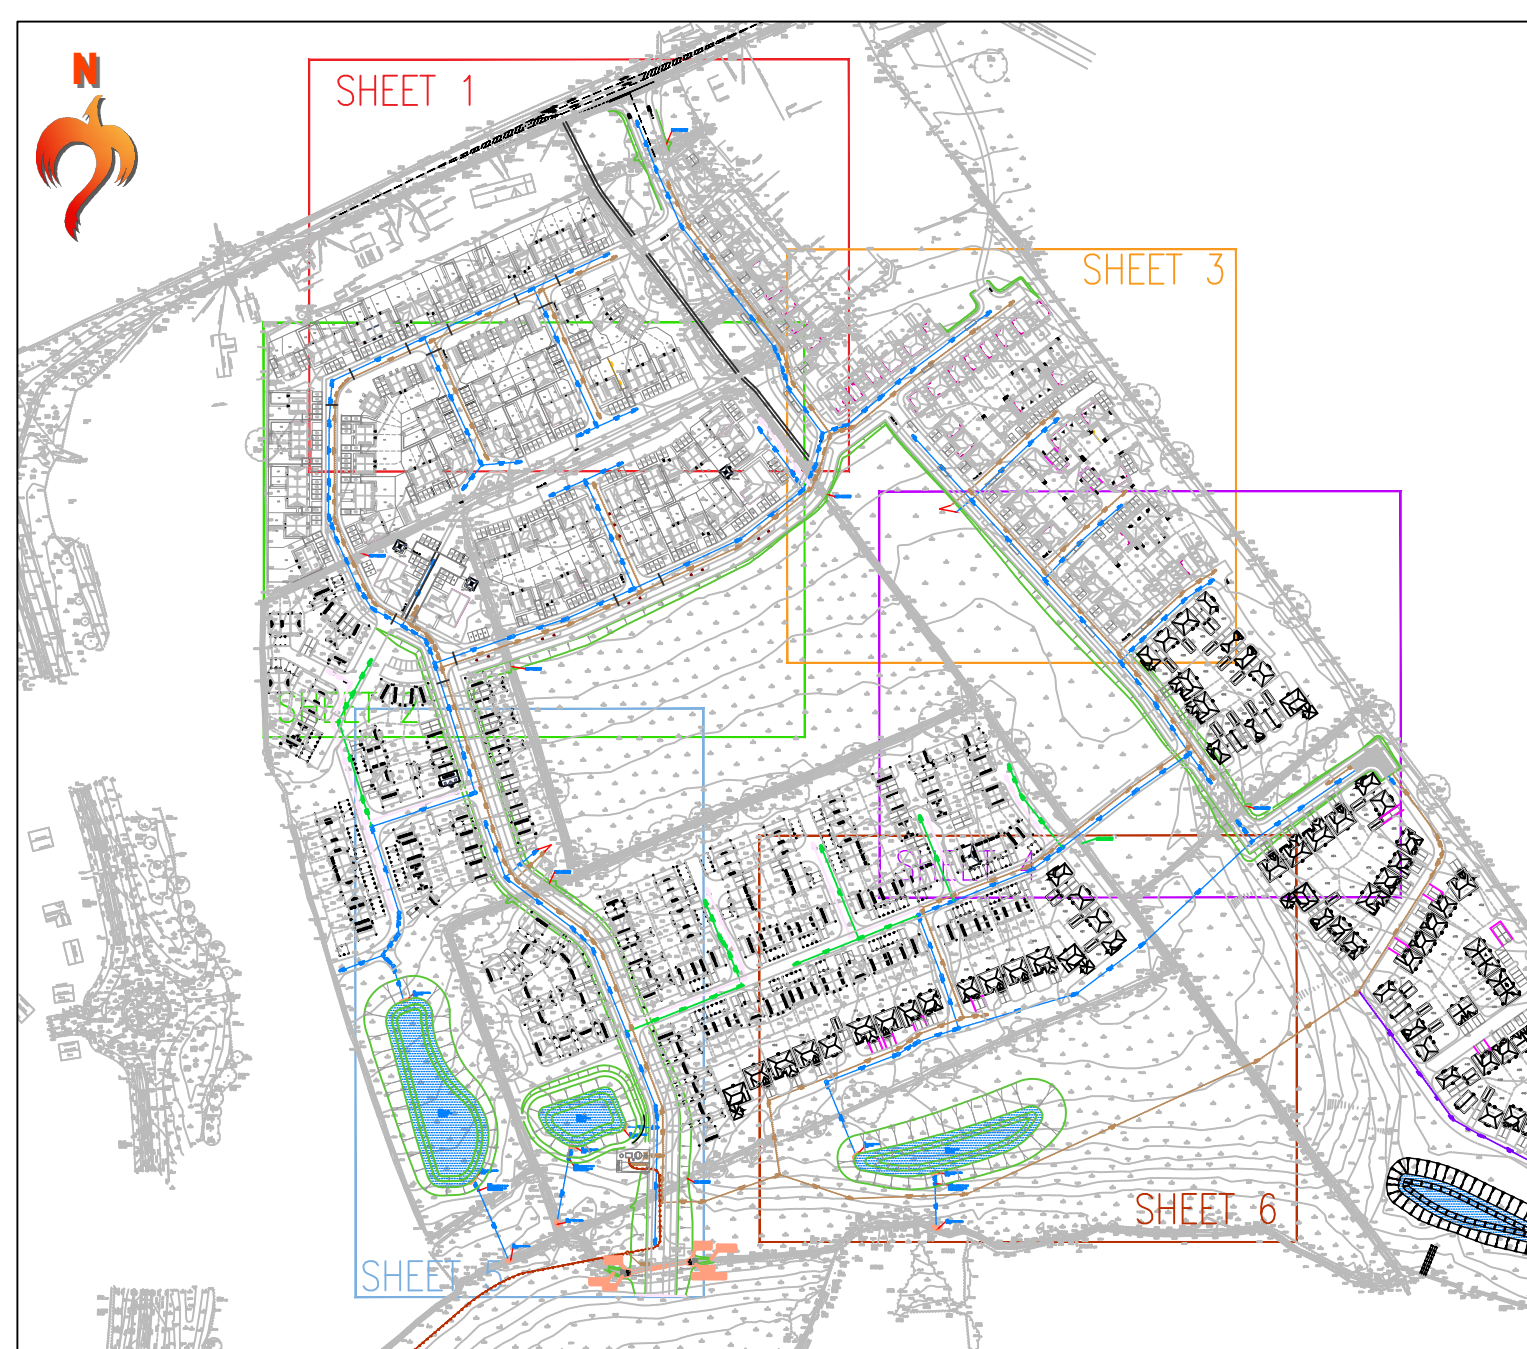

0 5 10 15 20
SCALE 1:250 (A1)
METRES

A 13.01.26 MANG DRAINAGE ADDED

Project: Blackmore Farm Melksham

Client: DAVID WILSON HOMES

Drawing: Phase 1 Site Wide Drainage Sheet 5

Scale: 1:250 @ A0 Date: March 2020 Drawn by: HL

Drawing No: 10466 - 106 - 05 Rev: A

PHOENIX DESIGN
Partnership Ltd.

Unit 9, Winkley Garage,
Mansfield, Derby, S42 9TH
Tel: 01773 499200
Email: enquiries@phoenixdesign.co.uk
www.phoenixdesign.co.uk

Unit 7, Unit Three, Mole Corner,
Barnes Ferry, Upper Boat, Porthkerry,
CNP 398, UK OS 200 871
Email: enquiries@phoenixdesign.co.uk
www.phoenixdesign.co.uk

This drawing is the copyright of Phoenix Design Partnership Ltd. No liability will be accepted for amendments by others to either the printed or digital format.

Dwg Status: PLANNING