


Z:\Dairy Farm Concrete Plant 2337\DA Drawing\2337 1A Site Location OS 12500-27.08.15.dwg
Drawn by RW & Checked by KA
©David Jarvis Associates 2015

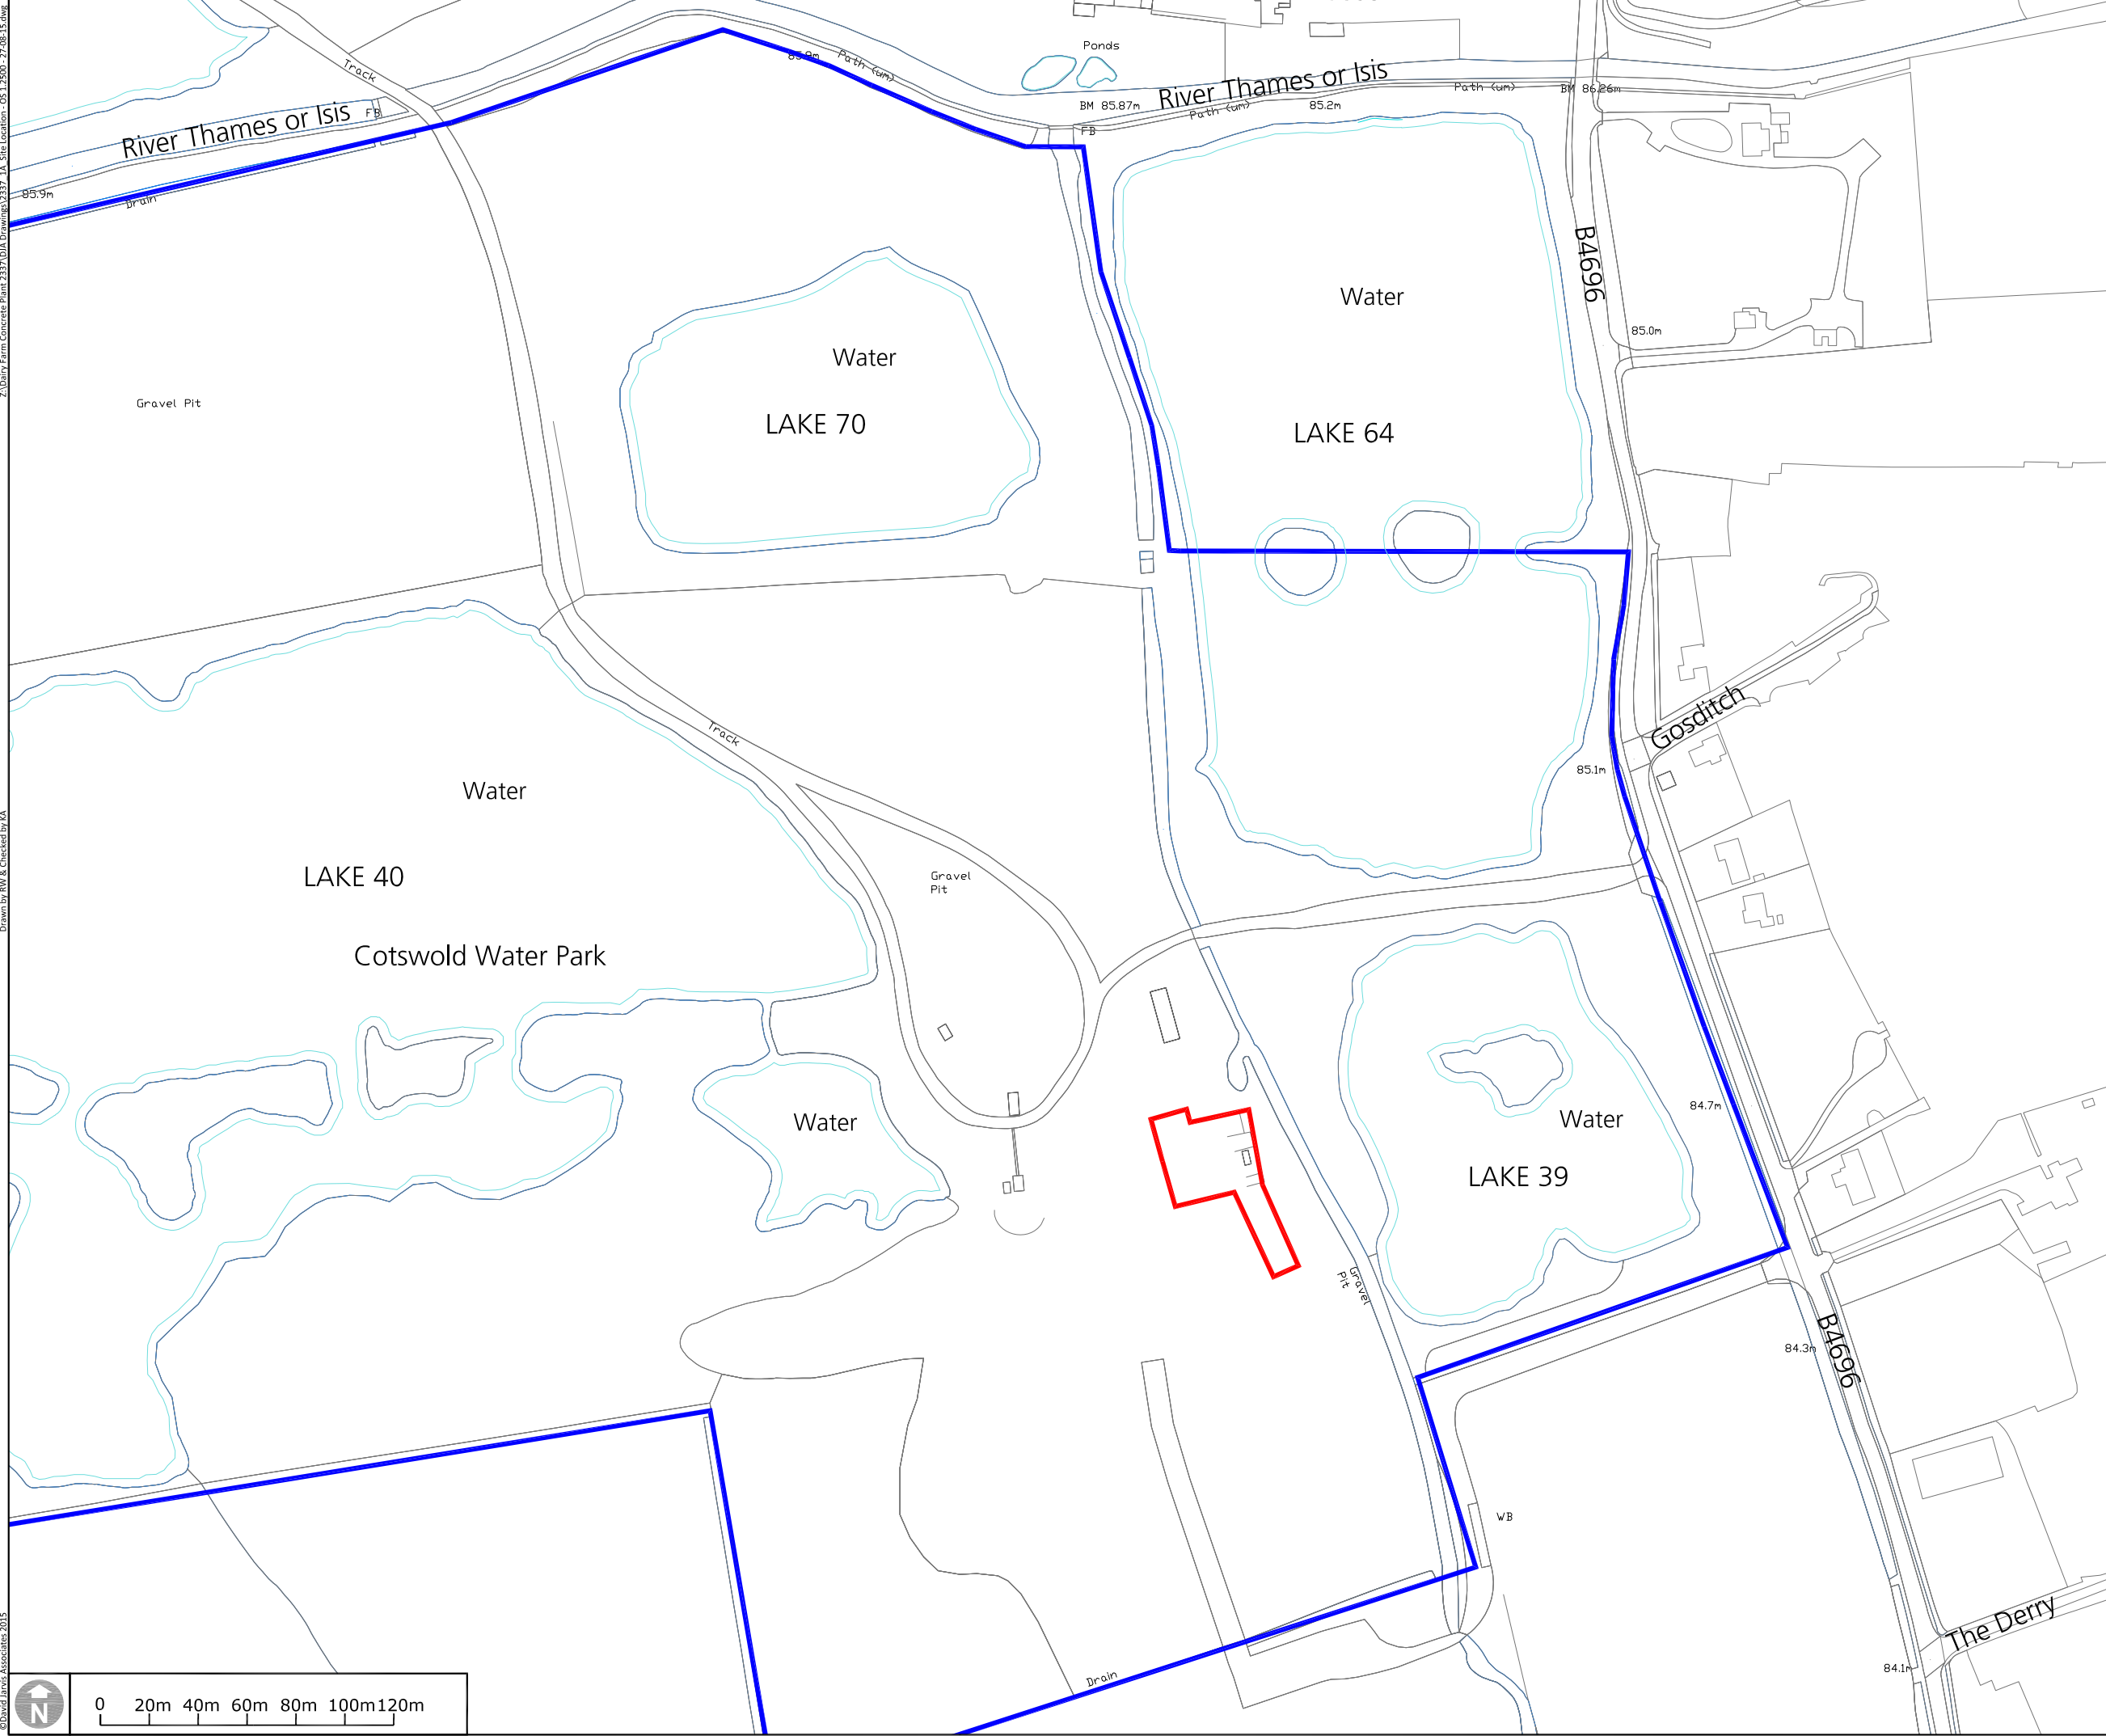

KEY

- BOUNDARY:
APPLICATION SITE
- EXISTING SITE
BOUNDARY ROMP
PERMISSION N00930

Notes

Drawing Revision		
Rev	Date	Description
A	27/08/15	Amendment to application boundary

Drawing Status

FINAL

DAVID JARVIS ASSOCIATES

DAVID JARVIS ASSOCIATES LIMITED
1 Tennyson Street Swindon Wiltshire SN1 5DT
Tel: 01793 612173 Fax: 01793 613625
Email: mail@davidjarvis.biz

Client

CULLIMORES MIX LTD.

Project

DAIRY FARM CONCRETE PLANT

Drawing Title

SITE LOCATION

Scale 1:2500	Sheet Size A3	Date AUG 2015
Drawing No. 2337/CBP/1	Revision A	

