




South East Elevation 1:100

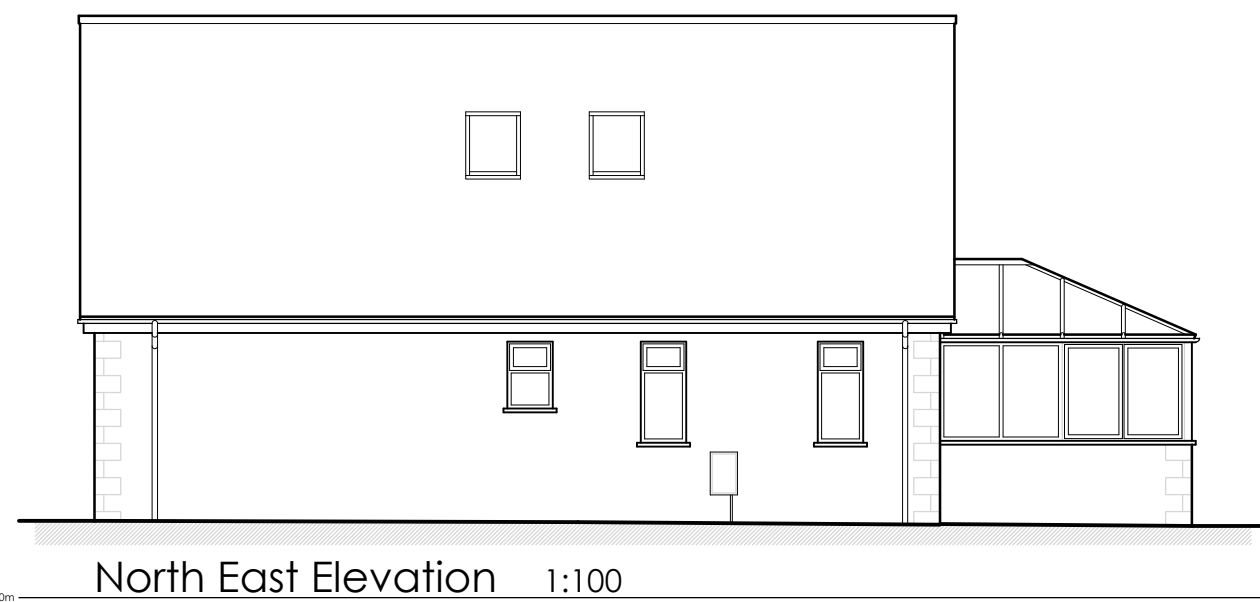

North East Elevation 1:100



Section A - A 1:100




North West Elevation 1:100




South West Elevation 1:100




Section B - B 1:100

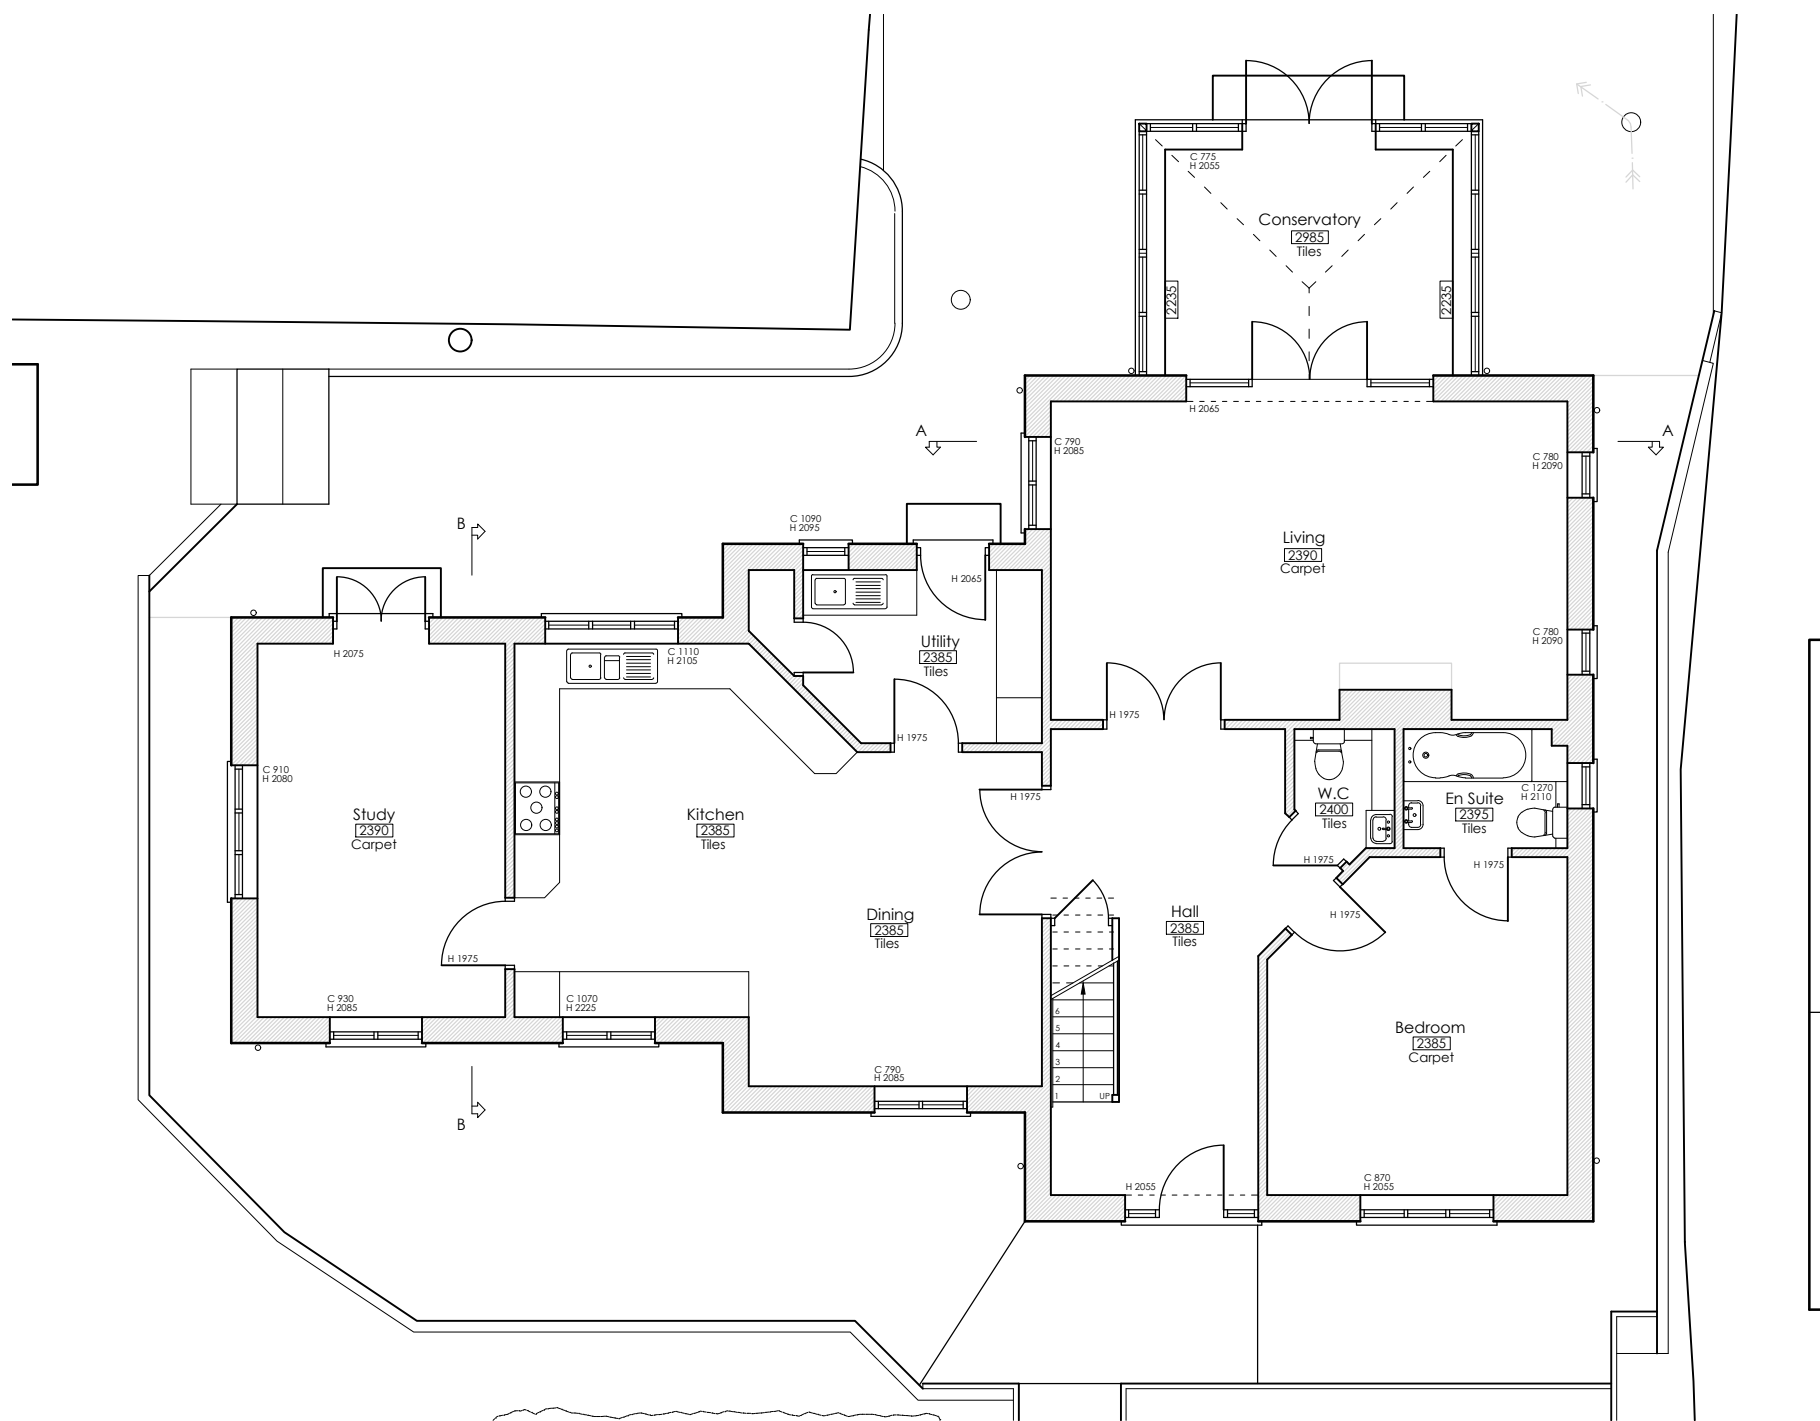



Ground floor Plan 1:100

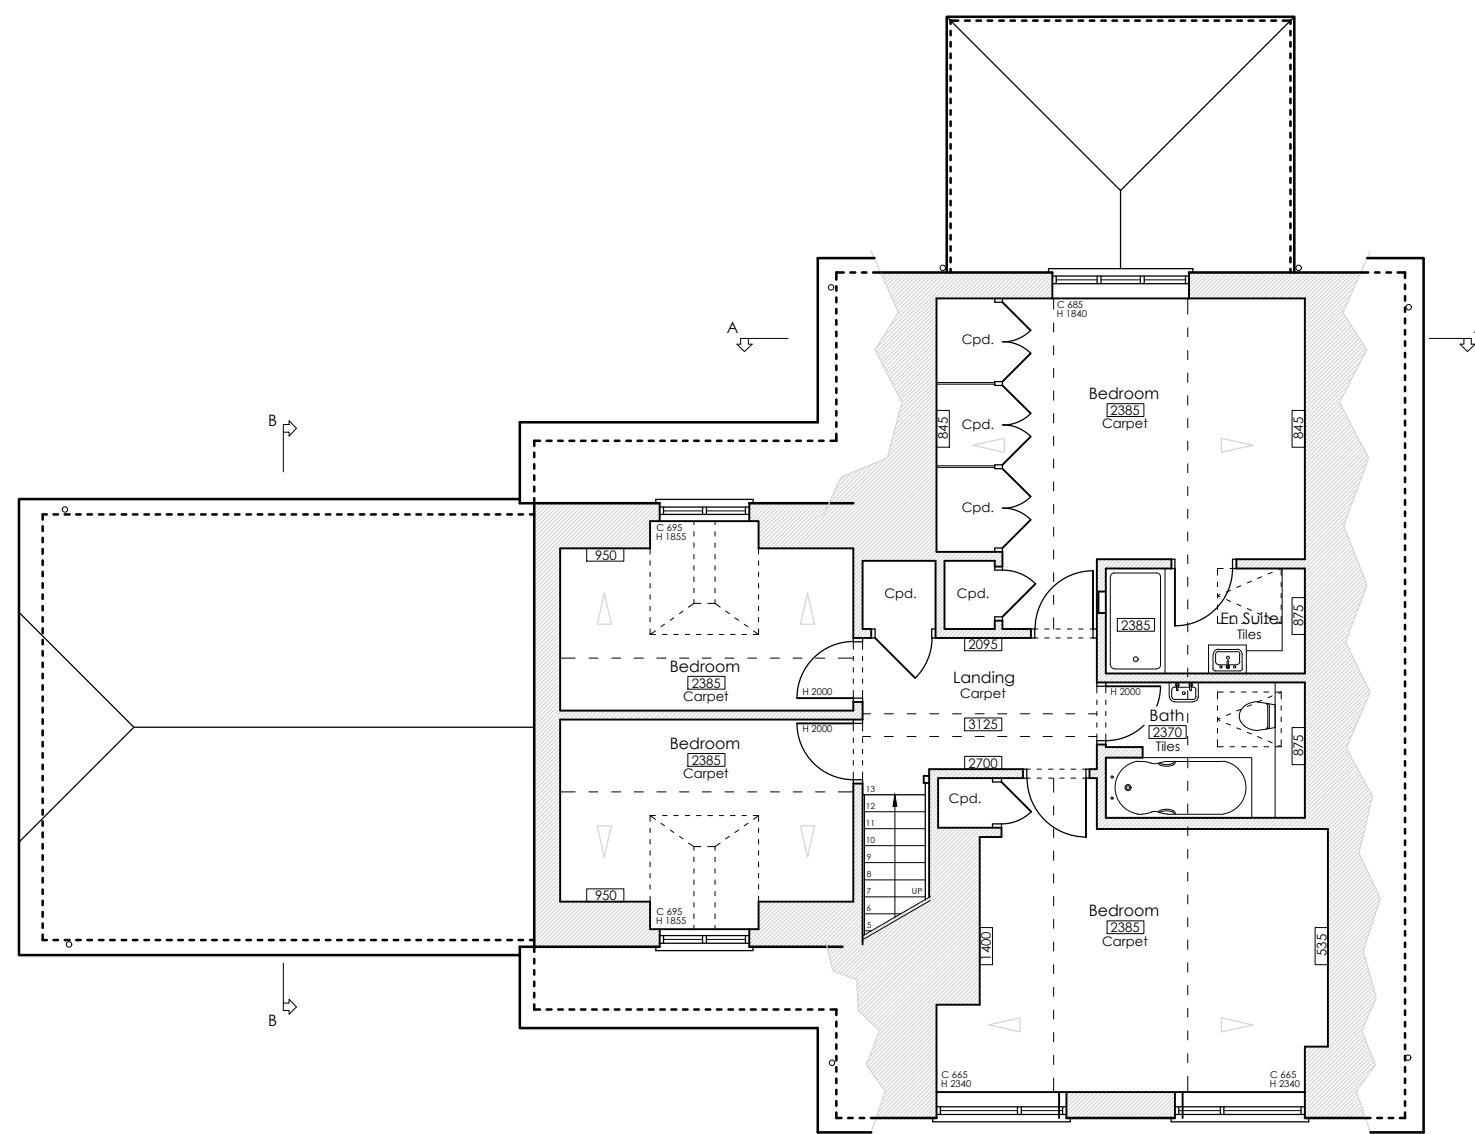

First floor Plan 1:100

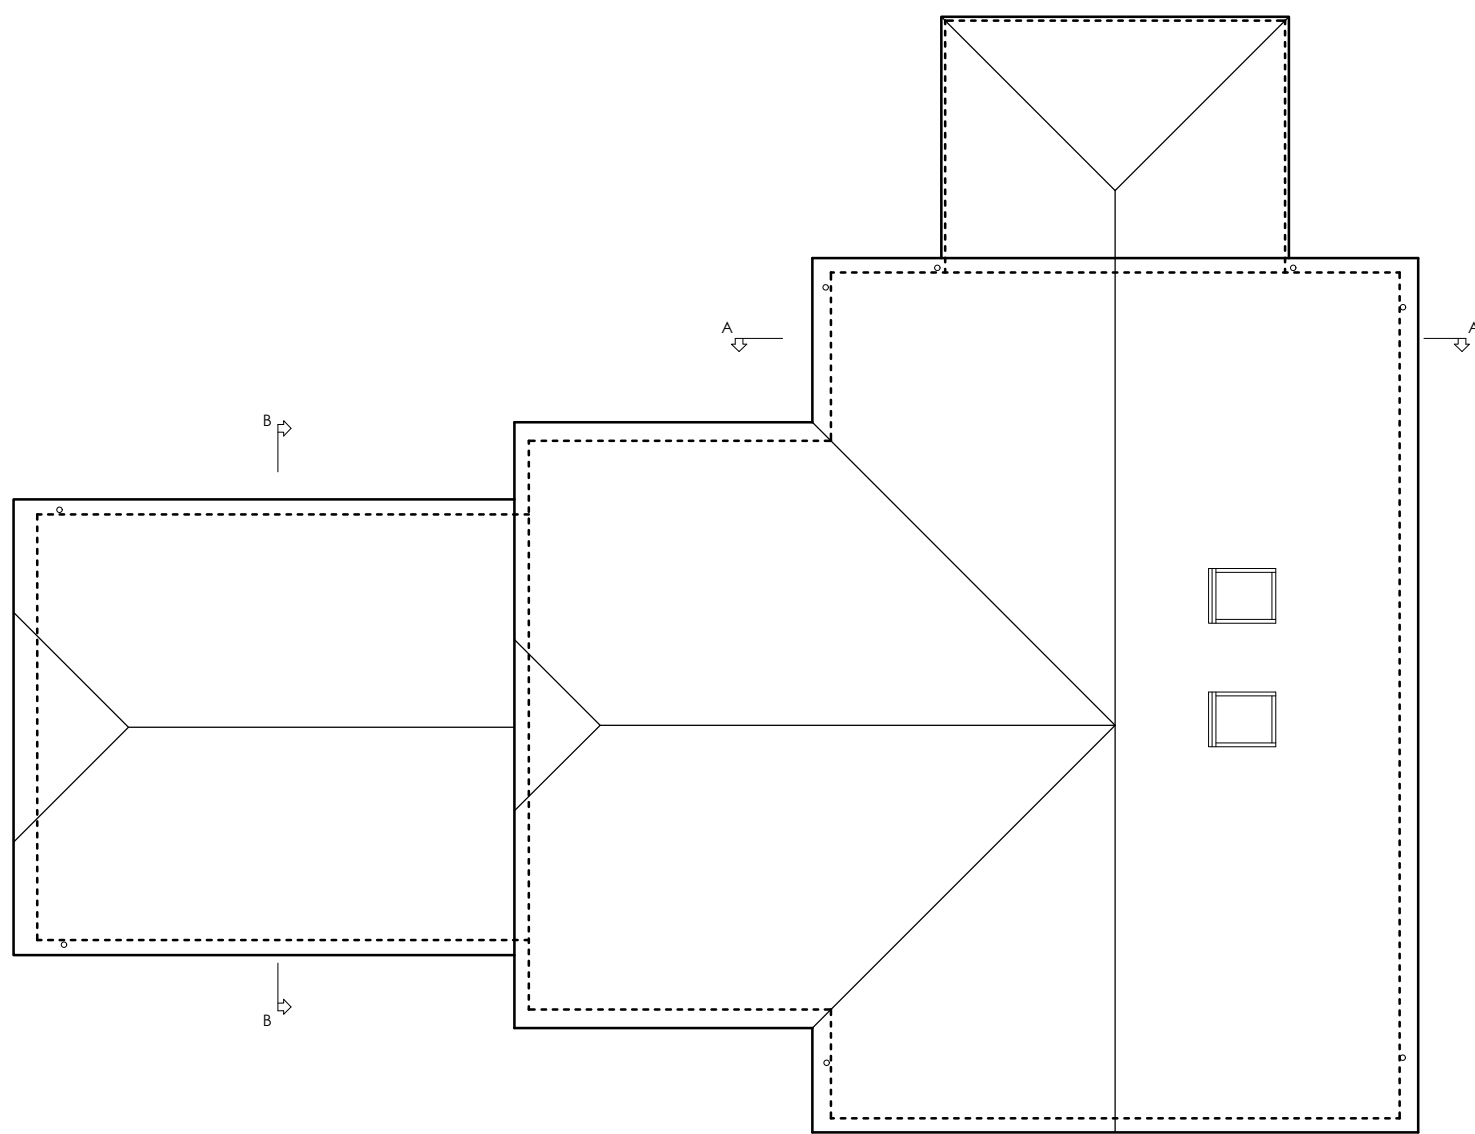

Roof Plan 1:100

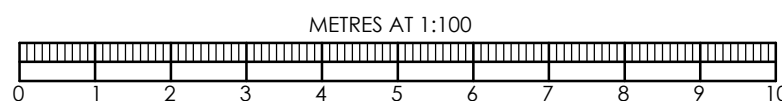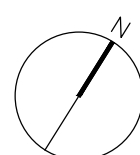

PROJECT: Stone Lodge, Chalk Lane, Hindon, Salisbury, SP3 6EG.
DRAWING: Existing Plans, Elevations and Sections.
THIS DRAWING AND ALL ASSOCIATED INFORMATION IS PROTECTED BY COPYRIGHT

JOB No: 25066
DRWG No: 102

DATE: 10.12.2025
SCALE: A1 @ 1:100



R & S CONSULTANTS LTD
SURVEYORS AND ARCHITECTURAL TECHNOLOGISTS
MELBURY BEACON, OVERWAY LANE, DONHEAD ST.ANDREW, SP79 LR.
RICHARD 07887763526 BEN 07792224875