



door elevation

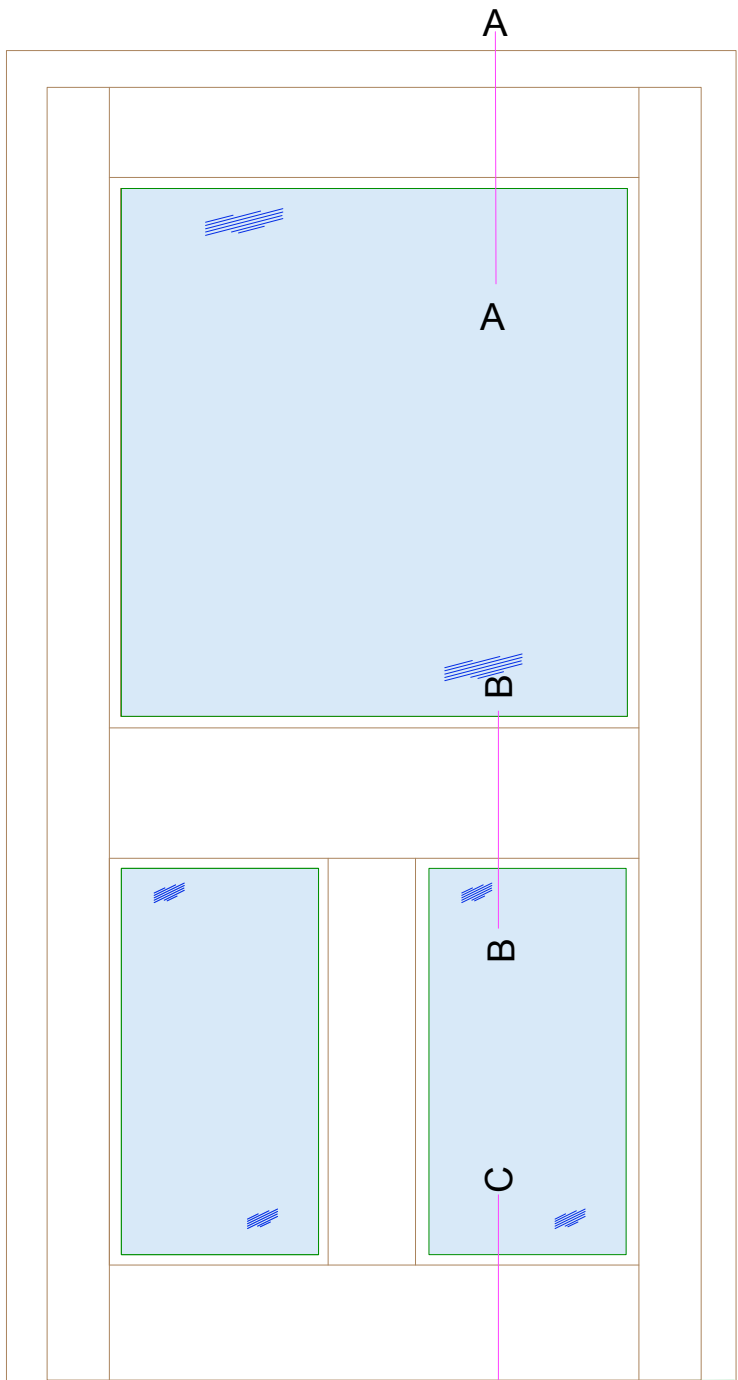


door section

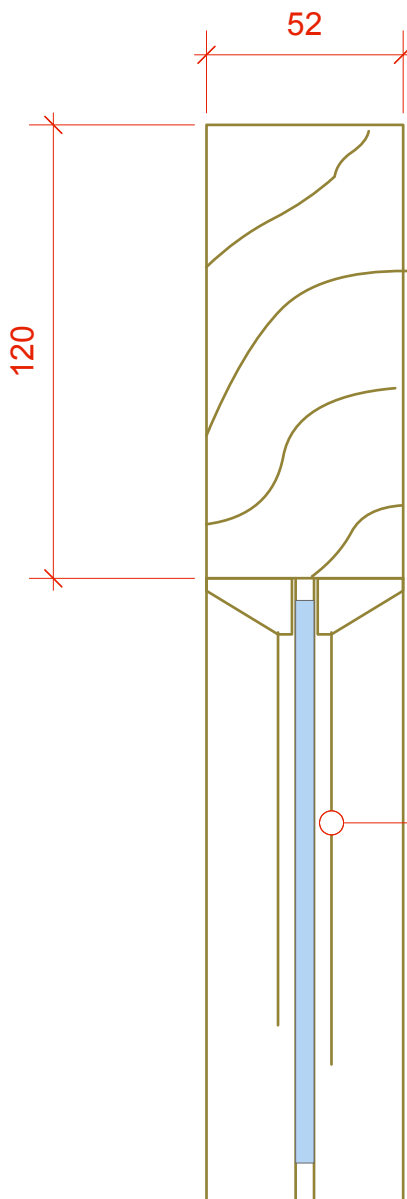

1 top rail section A-A
Scale: Half Actual Size


existing glazed top panel

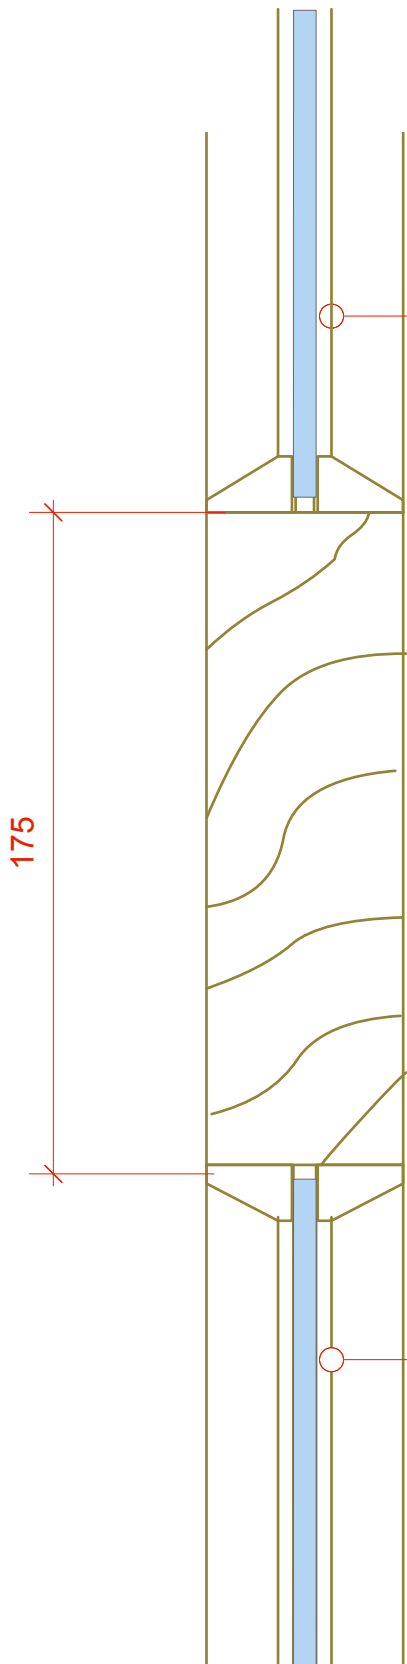

2 top rail section B-B
Scale: Half Actual Size


existing glazed top panel

proposed glazed bottom panel

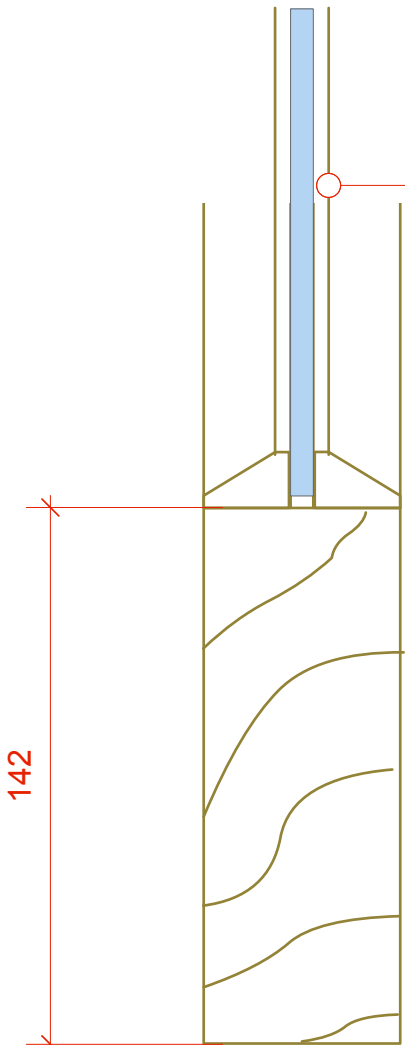

3 top rail section C-C
Scale: Half Actual Size

proposed glazed bottom panel

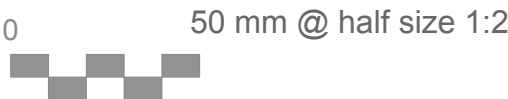

REVISION HISTORY			
REV	DESCRIPTION	DATE	APPROVED
1	additional joinery detail	02/04/19	

SIMUL CONSULTANTS LIMITED
planning-conservation-historic building design
David Stirling BSc (Hons); Dip TP; Dip Arch; MRTPI; IHBC
46 BULKINGTON, NR. DEVIZES, WILTSHIRE. SN10 1SL
t 01380 828327
m 07540 635704
e simu@me.com
company registration number: 1067528

this drawing and any work executed from it is copyright.
the drawing is not to be scaled. (except for planning purposes).
for the purposes of setting out discrepancies found on this drawing must
be reported immediately to the contract administrator/project manager.

client
V and S d'Avanzo

status
planning

project ID
130 09
Shrewton House

drawing title
proposed door joinery
to basement

drawing ref
130 17 53

scale
1:20/1:2 @ A2

date
21 03 2019

drawn by
das

checked by
-

revision ref
01

amendment notes:

1 02/04/19 additional joinery detail