

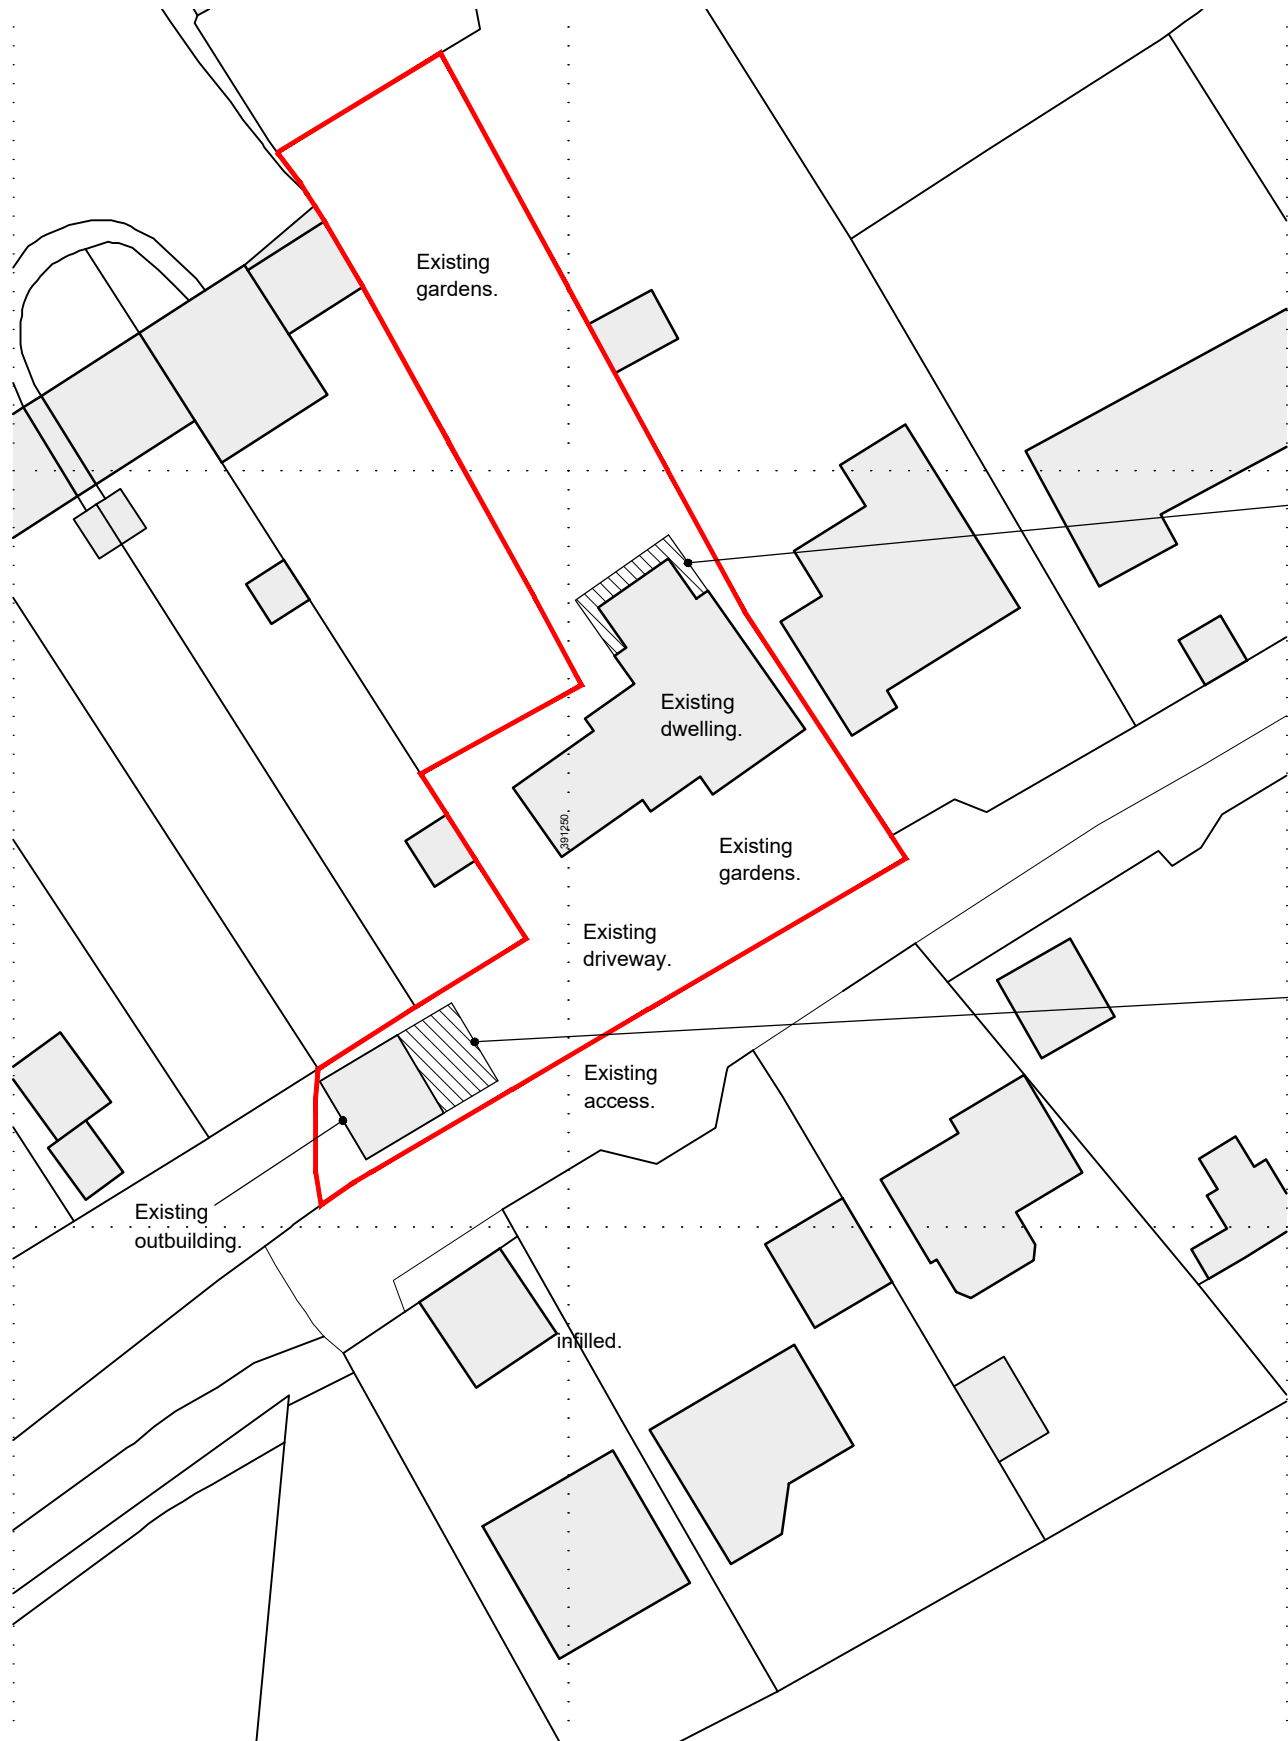



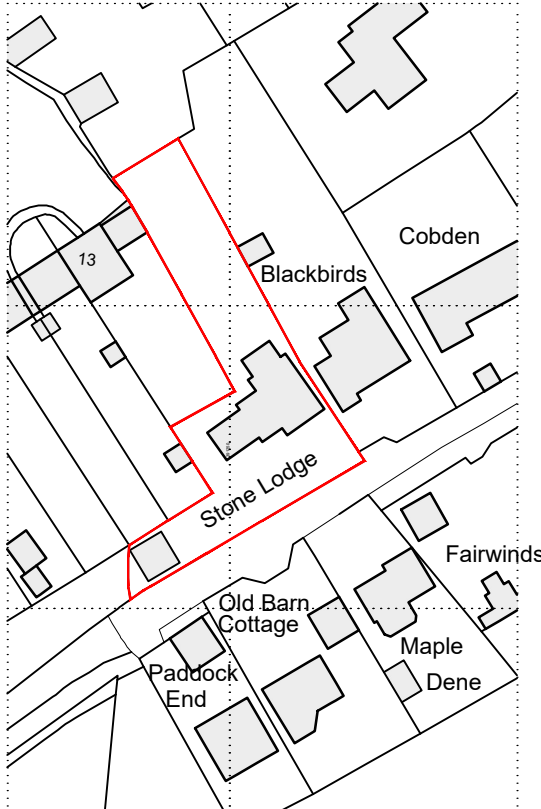


Existing Location Plan 1:1250

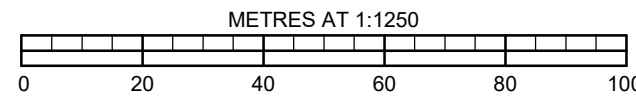

Ordnance Survey, (c) Crown Copyright 2026.
All rights reserved. Licence number 100022432

Proposed Block Plan 1:500

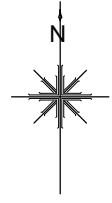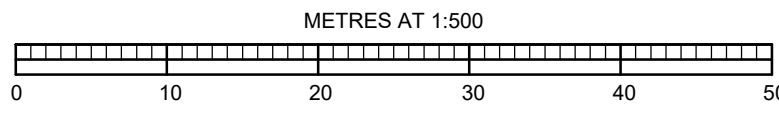

DRAWING LEGEND:

	Site Boundary.
	Existing Buildings.
	Proposed Extension.

February 2026
A3 - 1:500/1250

DATE:
SCALE:

JOB No: 25066
DRWG No: 100

PROJECT: Stone Lodge, Chalk Lane, Hindon, Salisbury, SP3 6EG.
DRAWING: Existing Block Plan & Location Plan.
THIS DRAWING AND ALL ASSOCIATED INFORMATION IS PROTECTED BY COPYRIGHT

R & S CONSULTANTS LTD
SURVEYORS AND ARCHITECTURAL TECHNOLOGISTS
THE OLD COACH HOUSE, BARTON HILL, SHAFESBURY, DORSET, SP7 8DQ.
RICHARD 07887763526 BEN 07792224875

