

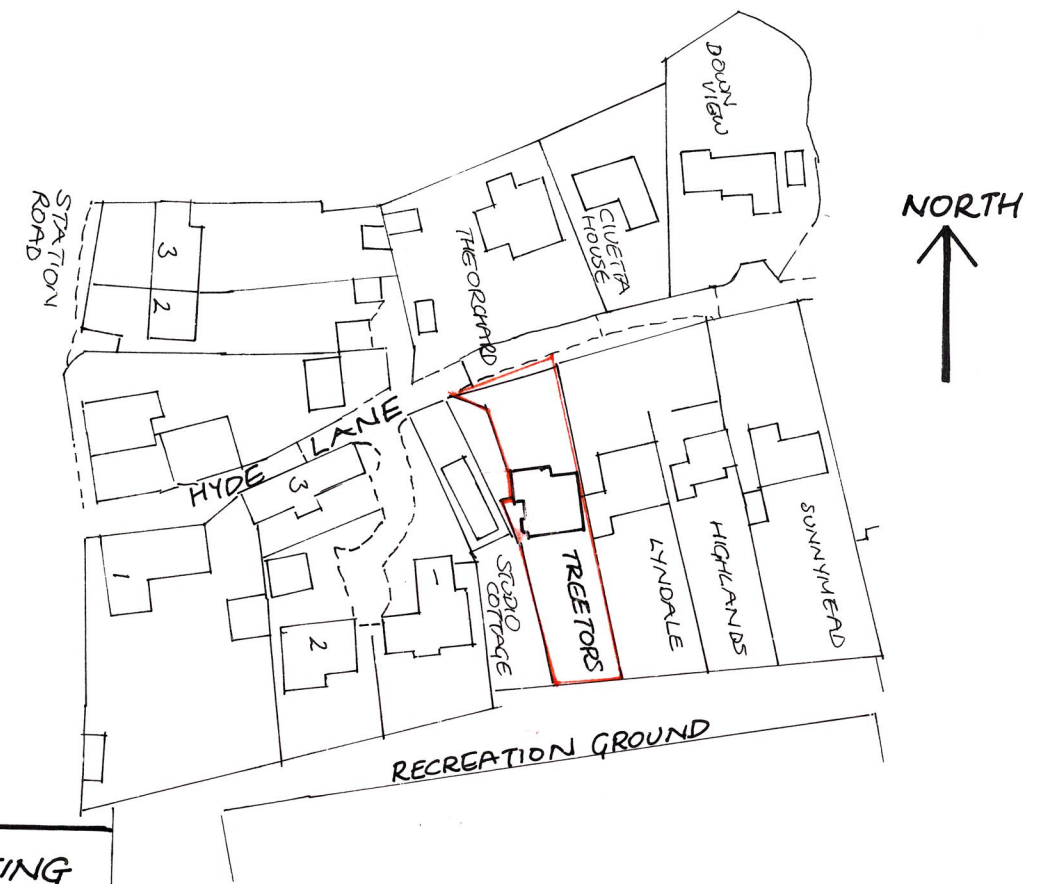


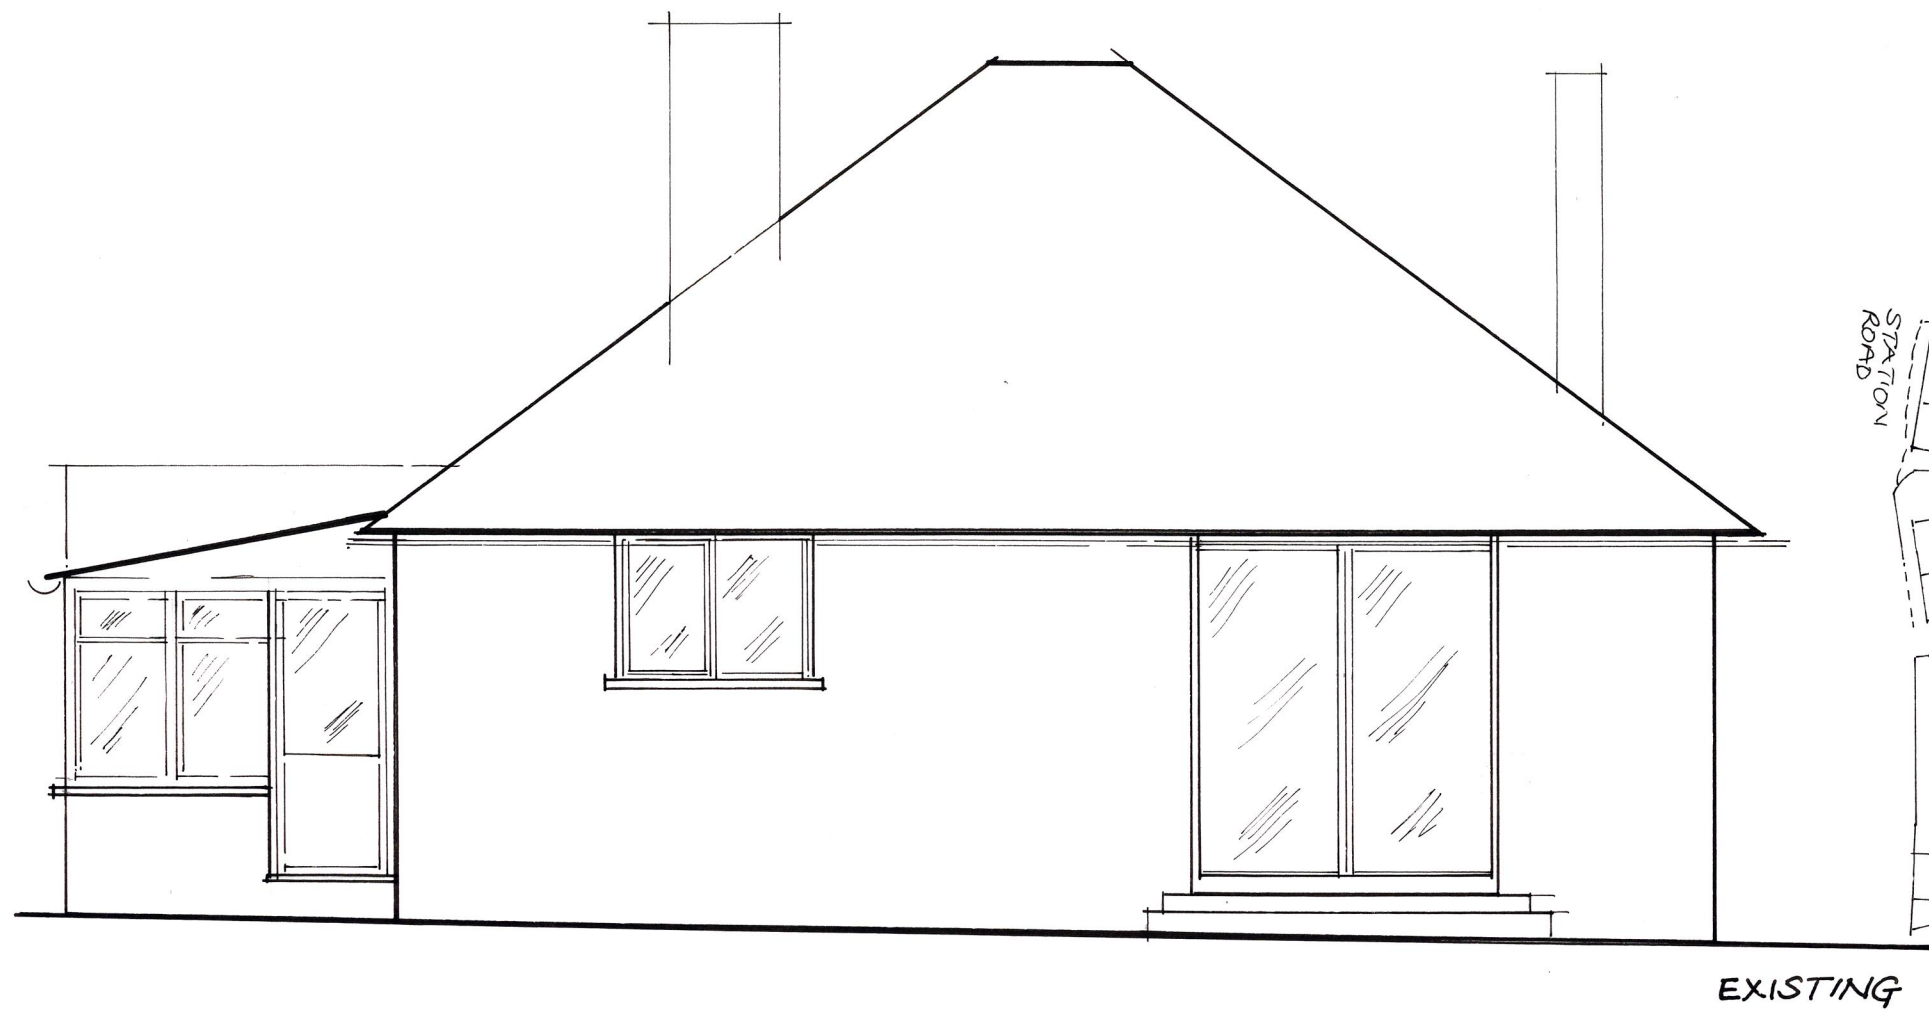

0 10 20 30 40 50m LOCATION PLAN
SCALE 1:1250 @ A3

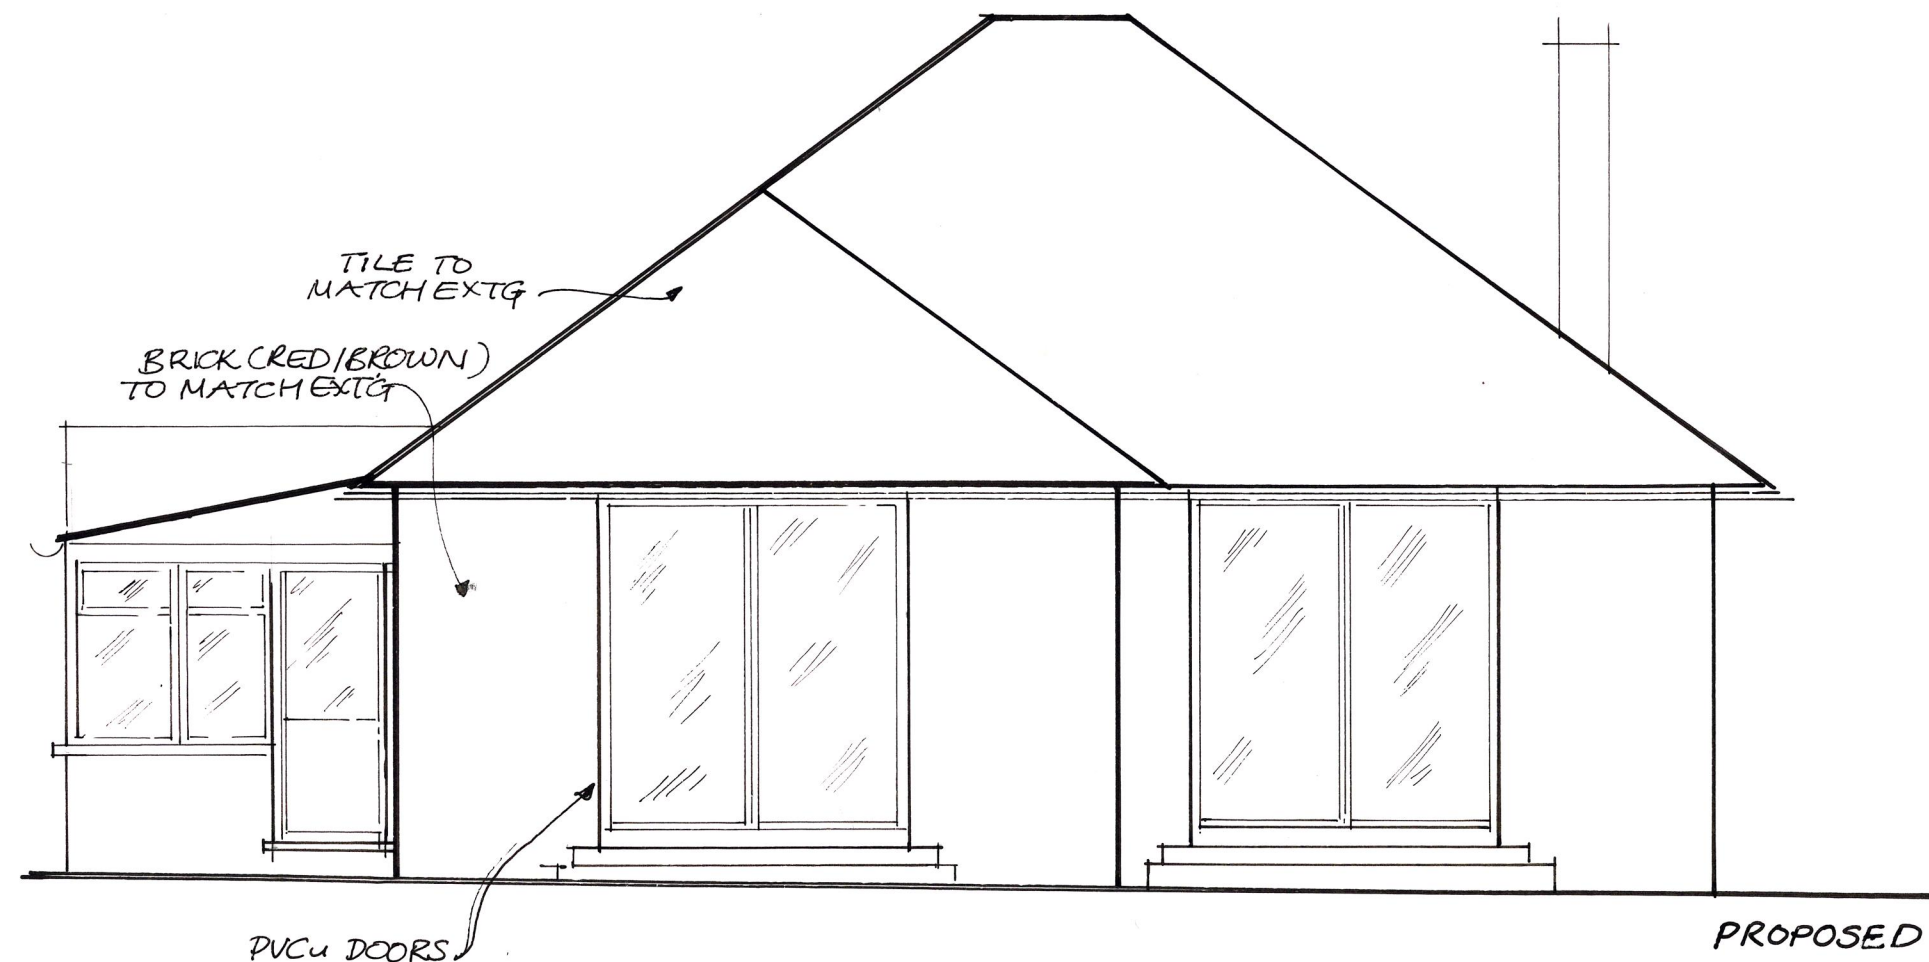

0 1 2 3 m
SCALE 1:50 @ A3

TREE TORS
HYDE LANE
PURTON
SOUTH FACING
ELEVATION
DWG 05