



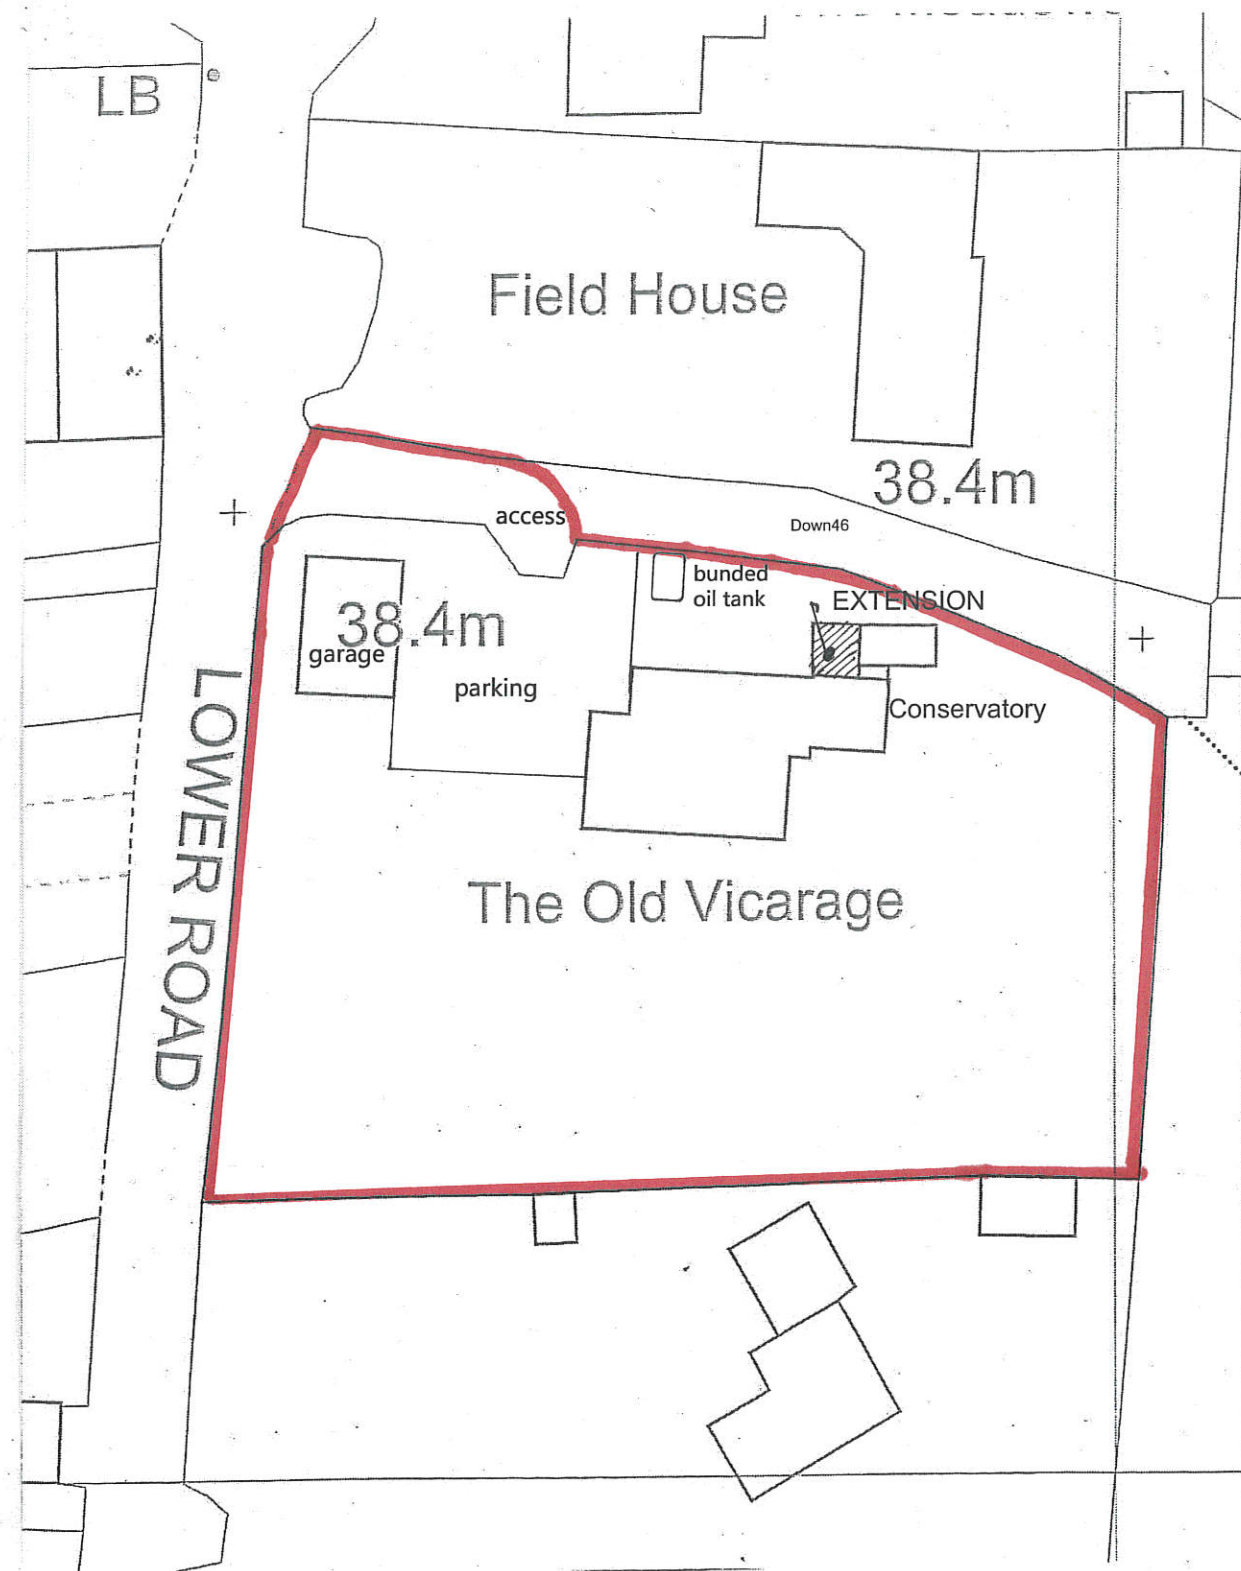


Block Plan 1-500

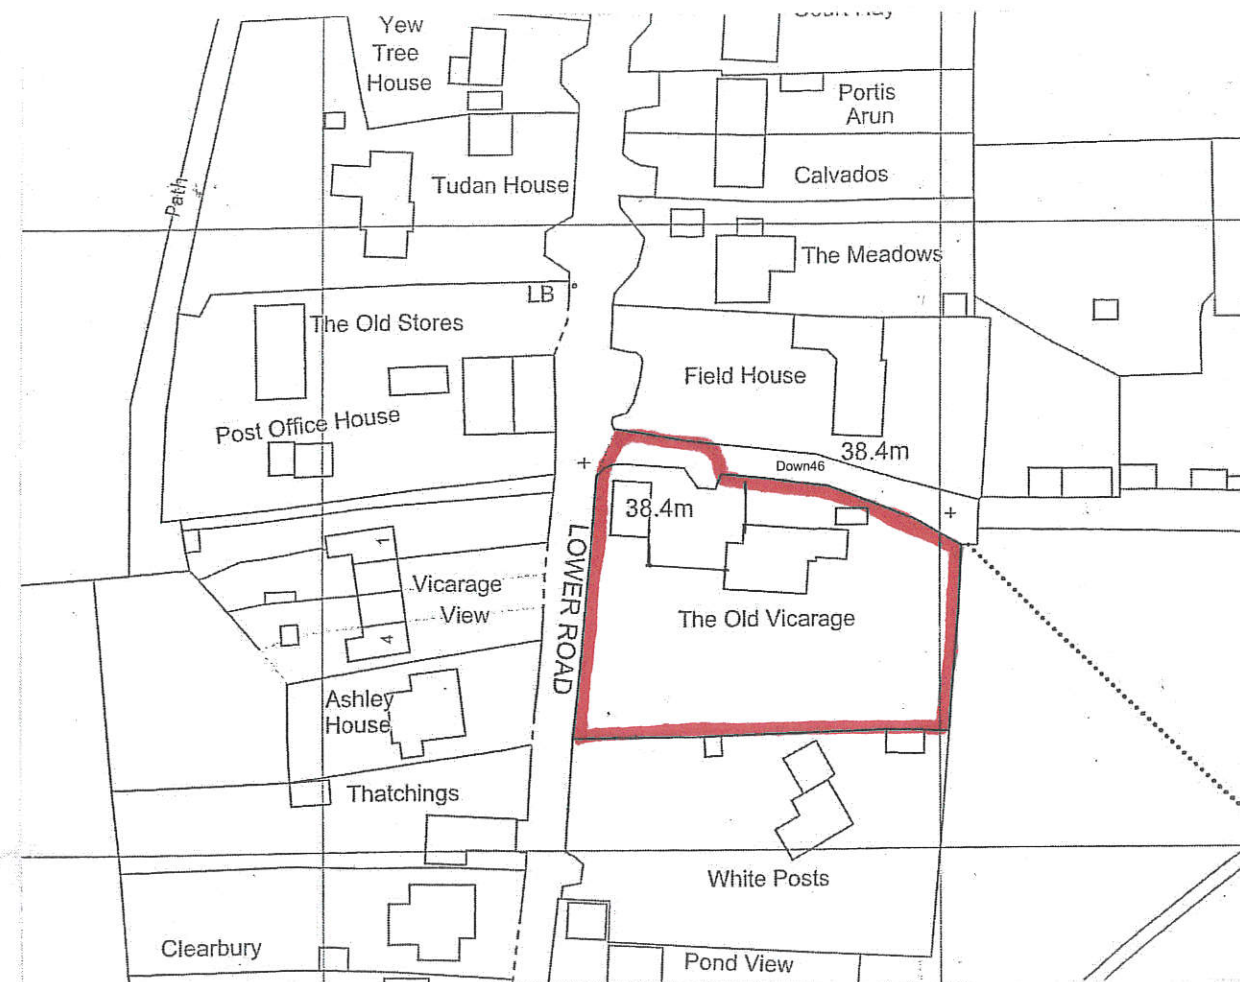

Location Plan 1-1250

Crown Copyright Reserved
Licence No 100007045

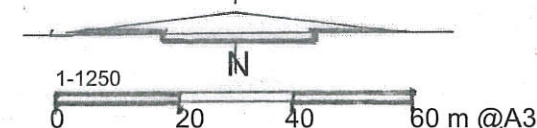

Damen Associates Ltd
Architectural Services

Kingsdown Studio
Back Drove
West Winterslow
Salisbury, Wilts SP5 1SX
Tel: 01980 863191
E-mail: burrows.damen@btconnect.com

Mr & Mrs S Carter
The Old Vicarage
Lower Road
Charlton All Saints

Proposed Extension and
Relocation of Oil Tank

Scale as stated

Date December 2025

Drwg. no. 05125

1

Rev.

This plan is the Surveyors
COPYRIGHT

PN