


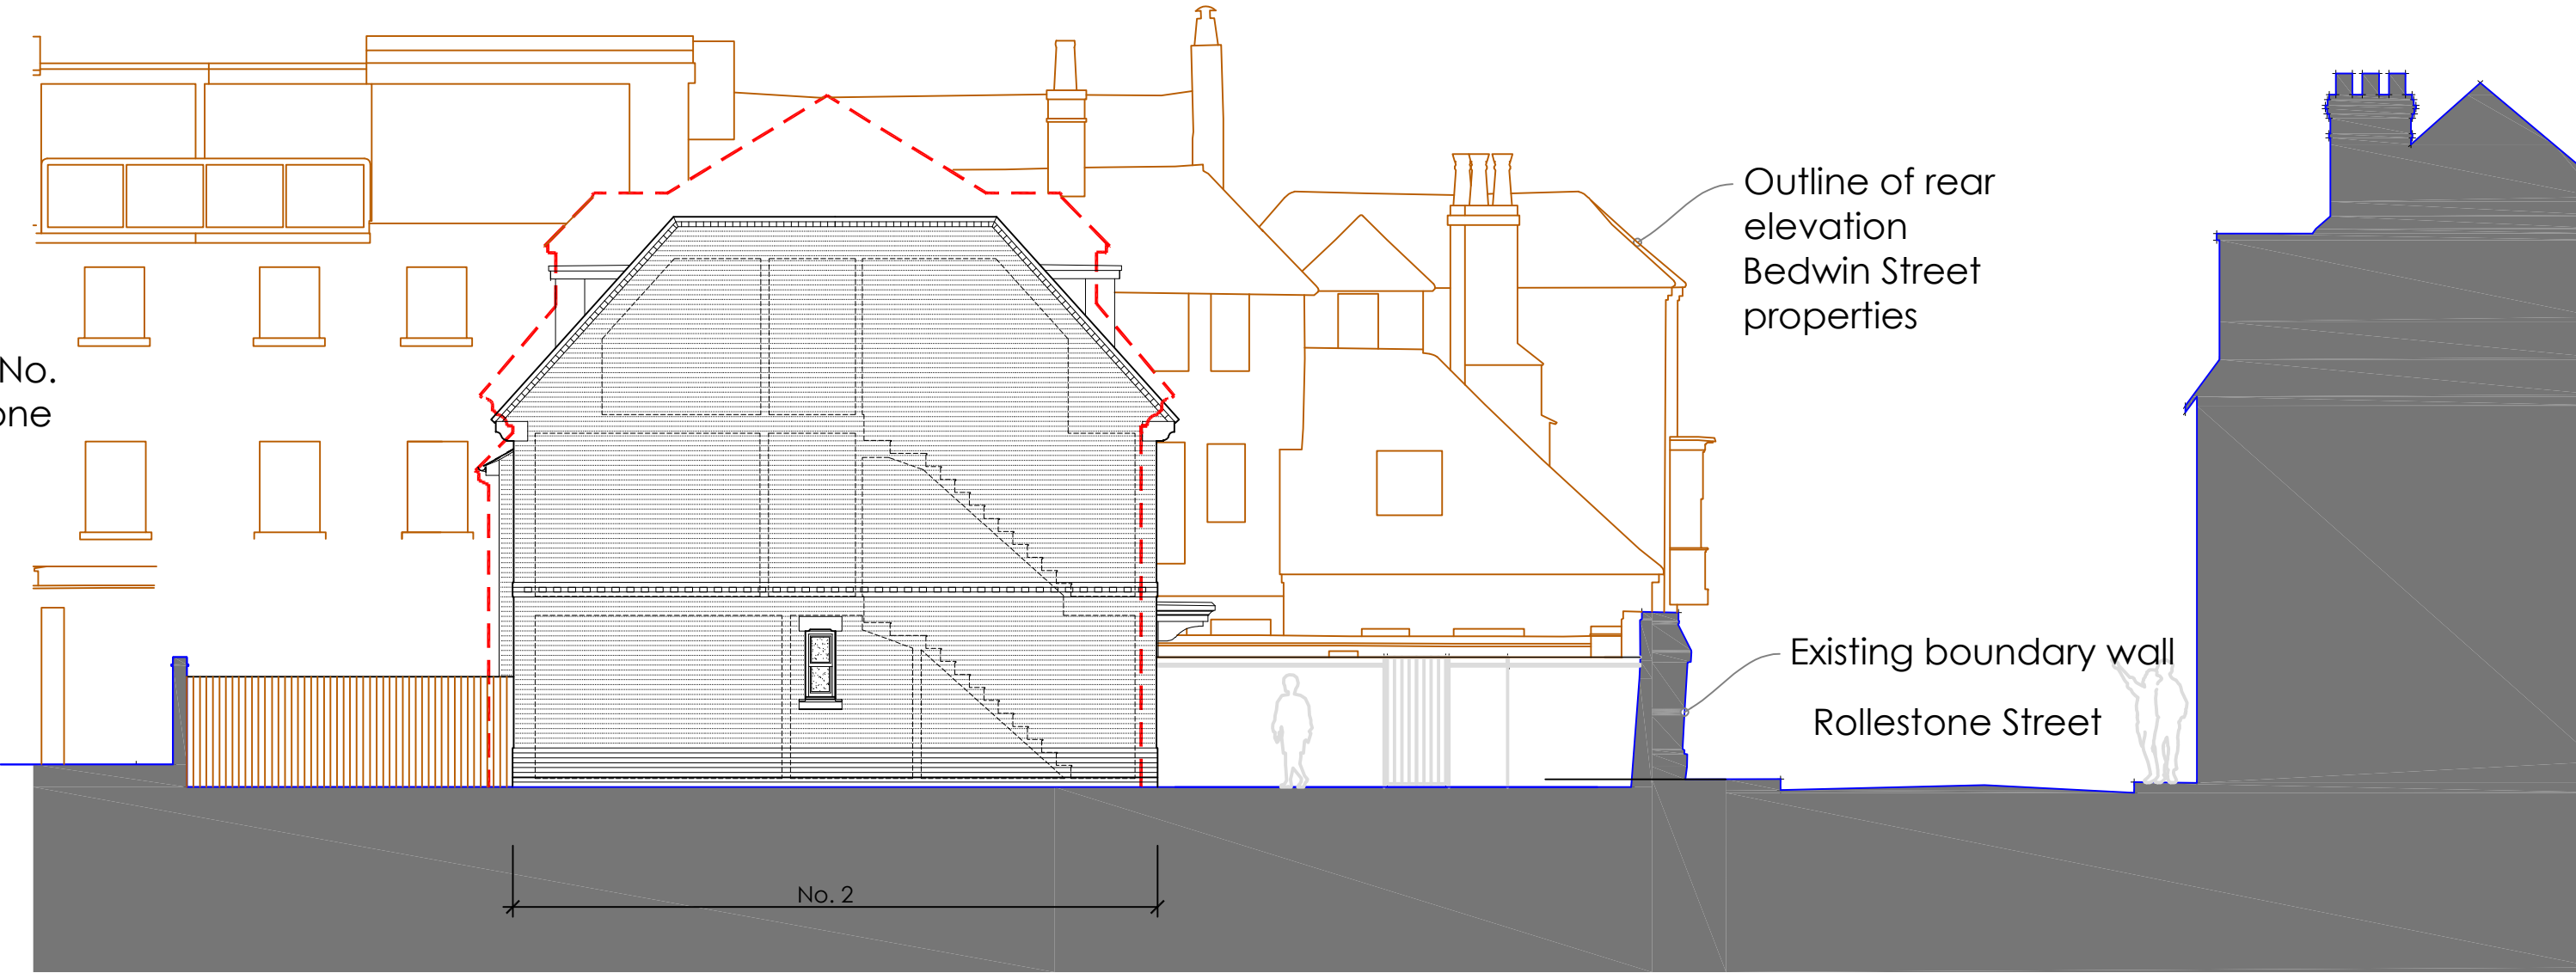

Elevation 4 - South West



Elevation 5 - South East



Elevation 3 - South West



Elevation 2 - North East



Elevation 1 - North East

Scale 1:100
0 2000 4000 6000 8000 10000

DATE	REVISIONS	DRAWING TITLE
CLIENT	Ludlow Properties Ltd	PROPOSED ELEVATIONS - 01
JOB TITLE	PROPOSED 4 DWELLINGS ROLLESTONE STREET SALISBURY WILTSHIRE	PLANNING & DESIGN
1:100 @ A1		22 DEVONSHIRE ROAD SALISBURY WILTSHIRE SP1 3NW
FEB 2024	RJL	DRAWING No 15-18A-01-04
		REV T