


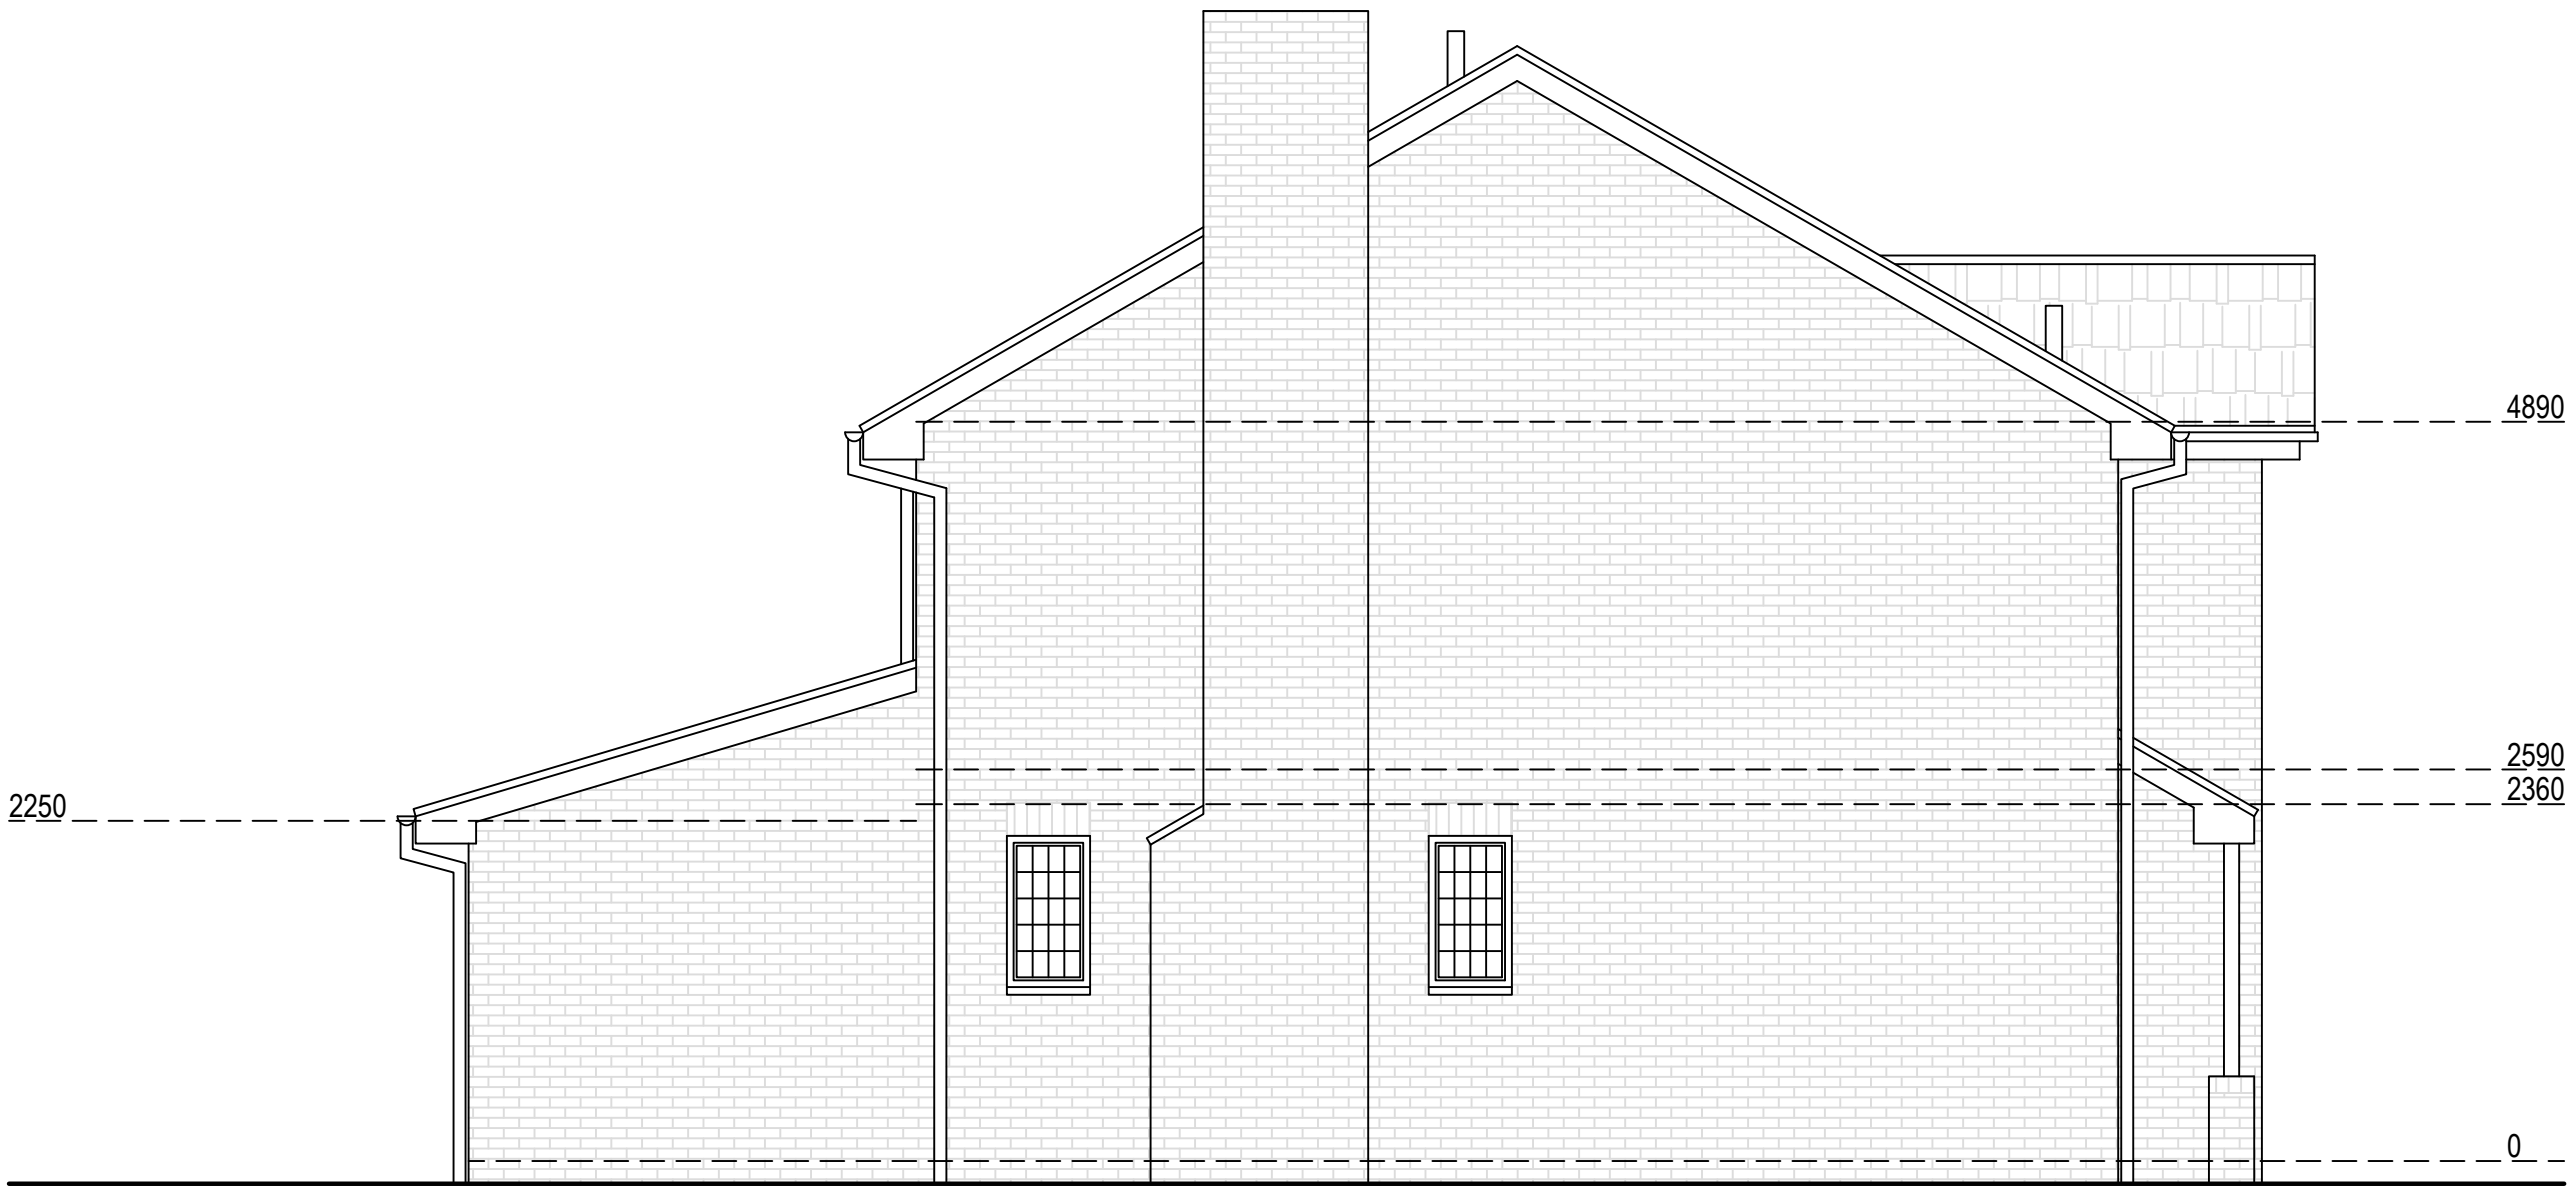


Existing East Elevation



Existing West Elevation



Existing North Elevation

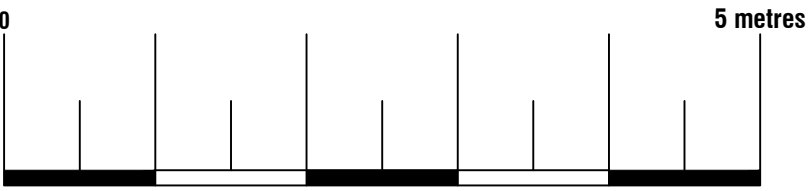

Existing Materials:
Walls: Red Brick
Pitched roof: Concrete interlocking tiles
Windows: White Upvc

Arkiplan ArkiPlan Architectural Ltd • Enquiries@ArkiPlan.co.uk Lytchett House, 13 Freeland Park, Wareham Road, Poole, Dorset, BH16 6FA			
Site	New Road, Purton, Swindon SN5 4HF	Date	24.03.2026
		Sheet	25-3162 D04 REV 1
		Job	New Extension
Title Number	-	Scale	1:50 @A1, 1:100 @A3
		Title	As Shown