

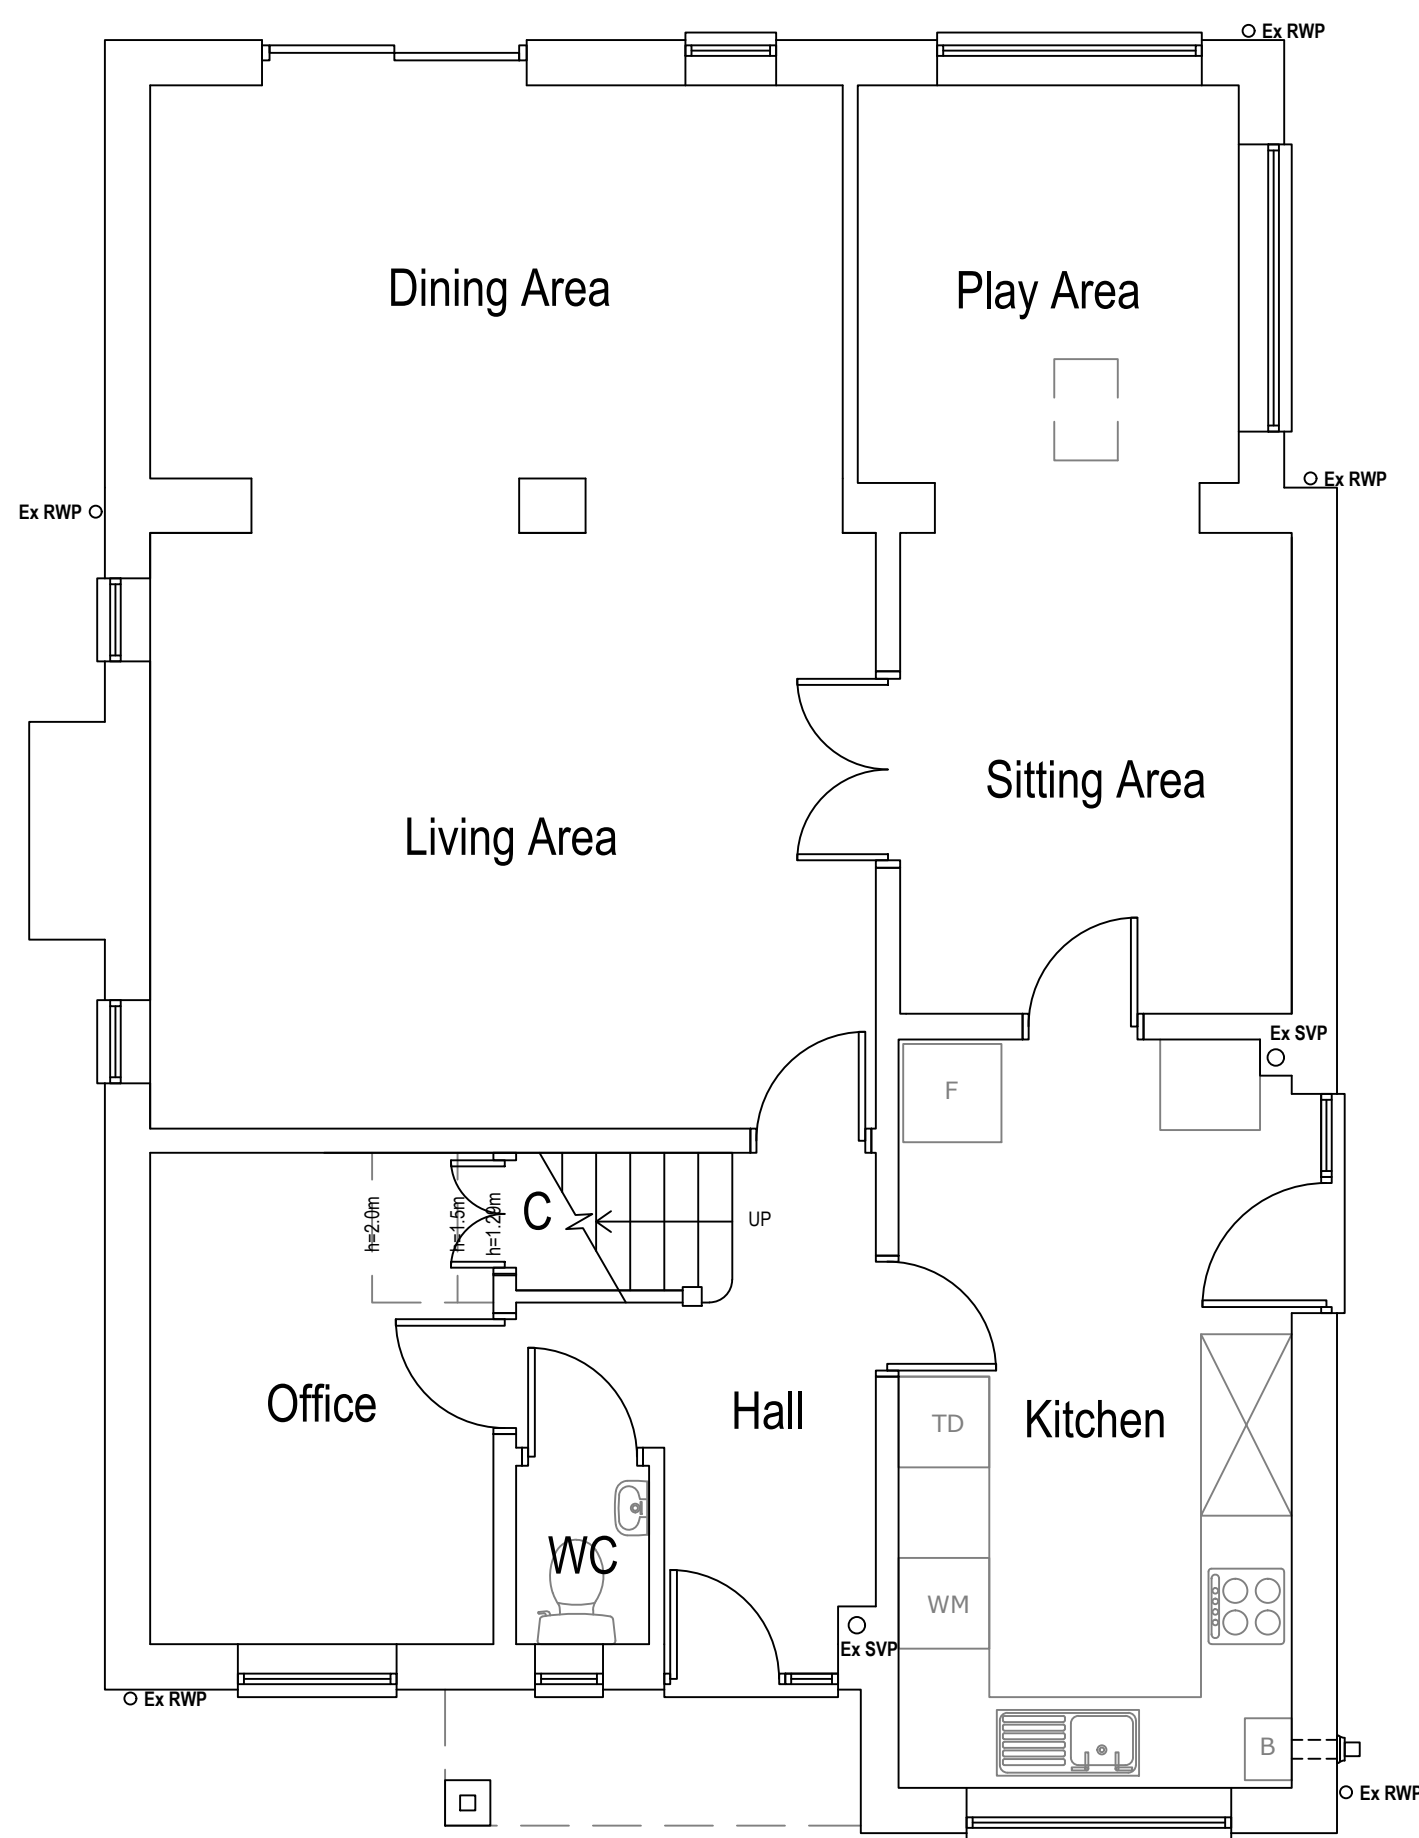


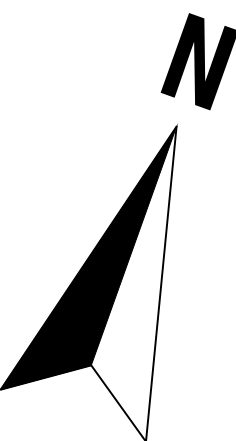


Existing Ground Floor Plan

Area ca. 79.27 m²

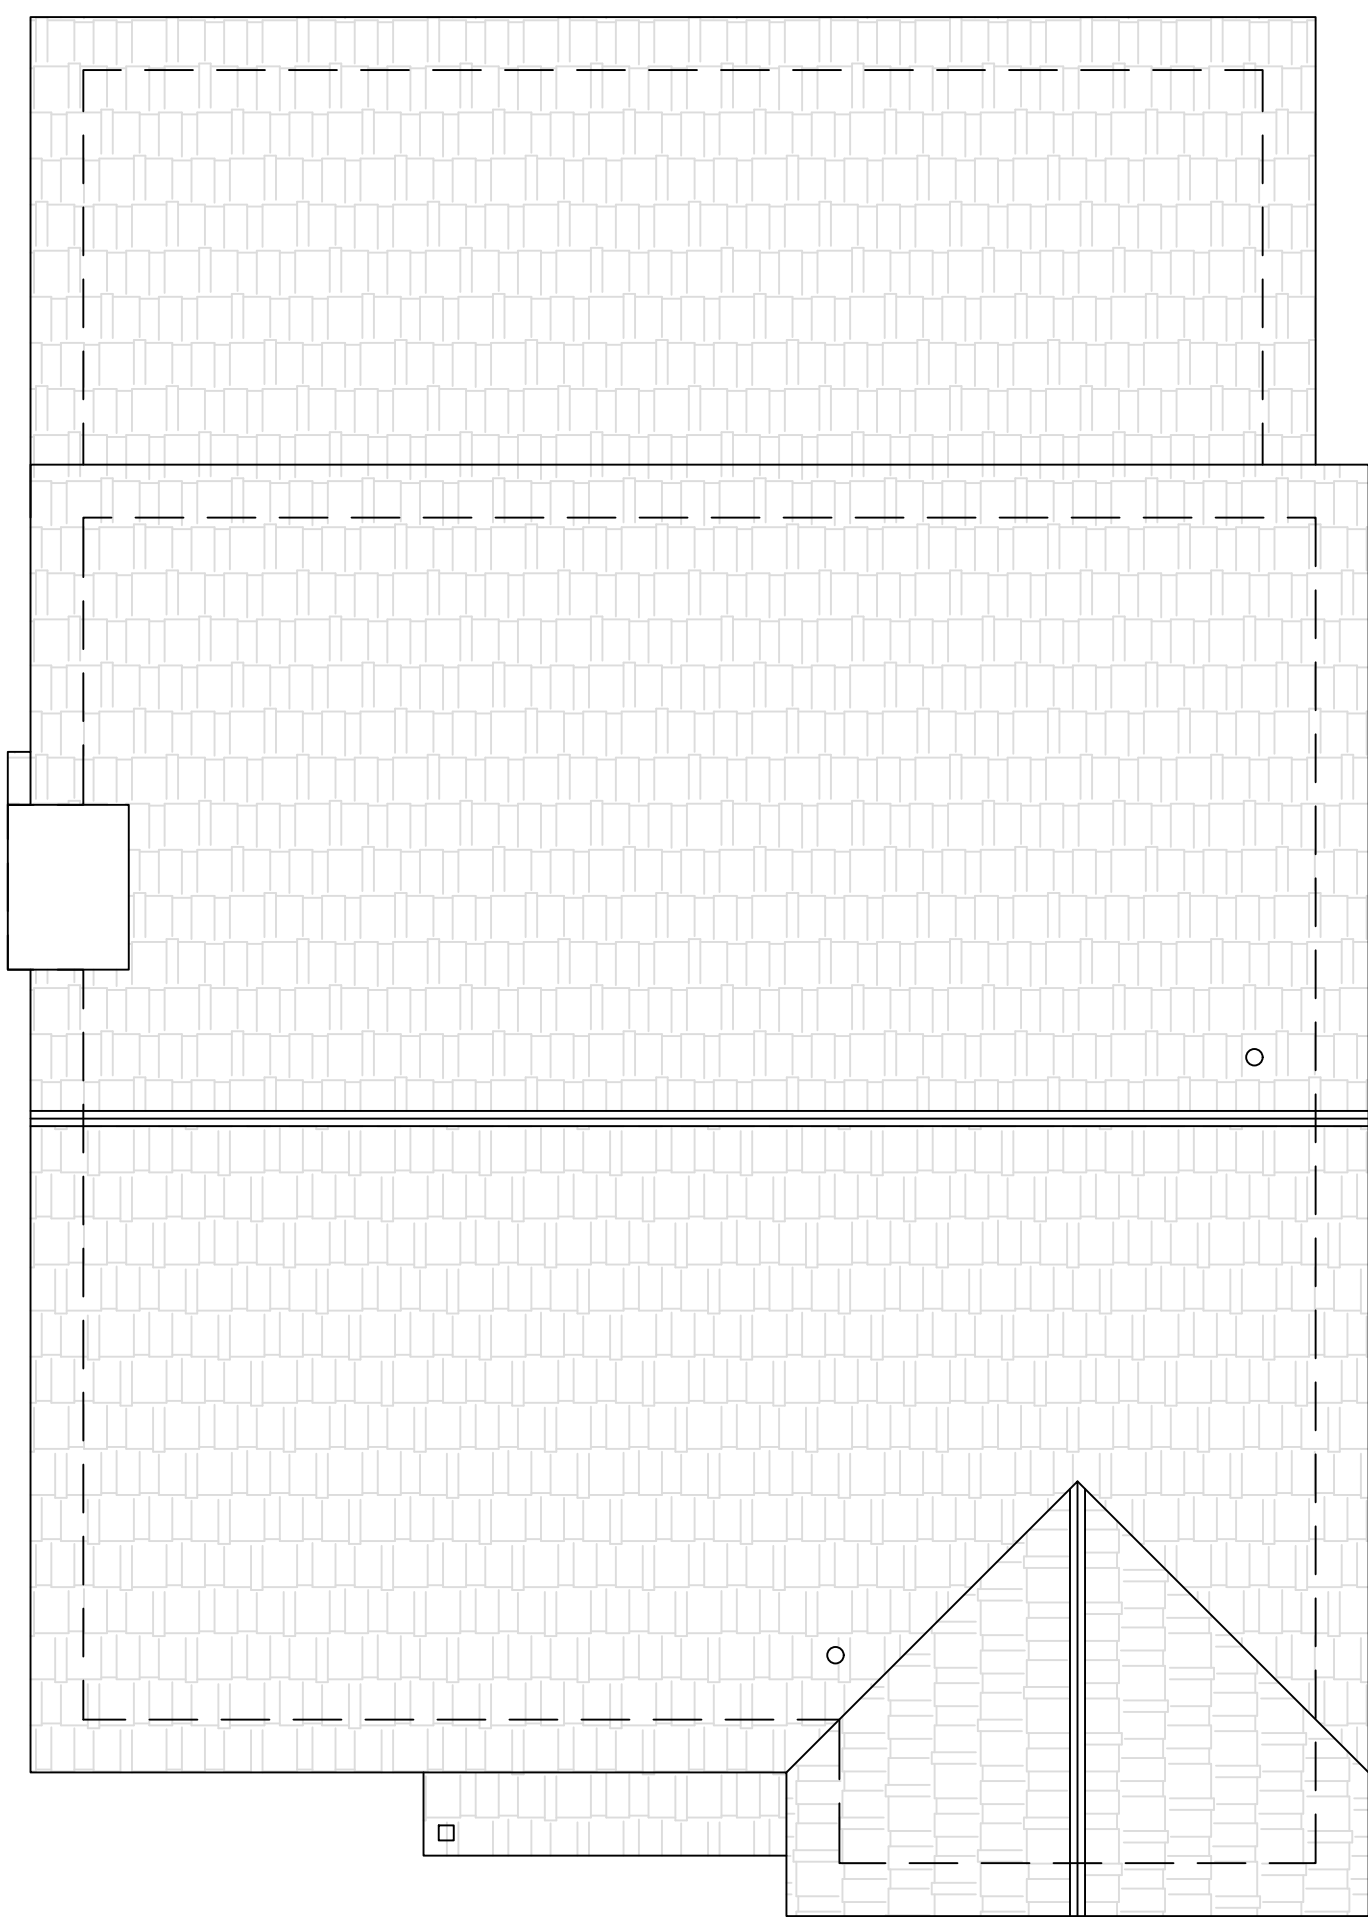

Existing Roof Plan

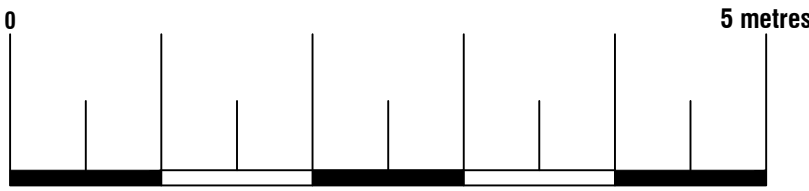

Arkiplan ArkiPlan Architectural Ltd • Enquiries@ArkiPlan.co.uk Lytchett House, 13 Freeland Park, Wareham Road, Poole, Dorset, BH16 6FA			
Site	New Road, Purton, Swindon SN5 4HF	Date	24.03.2026
		Sheet	25-3162 D02 REV 1
		Job	New Extension
		Scale	1:50 @A1, 1:100 @A3
Title Number	-	Title	As Shown