


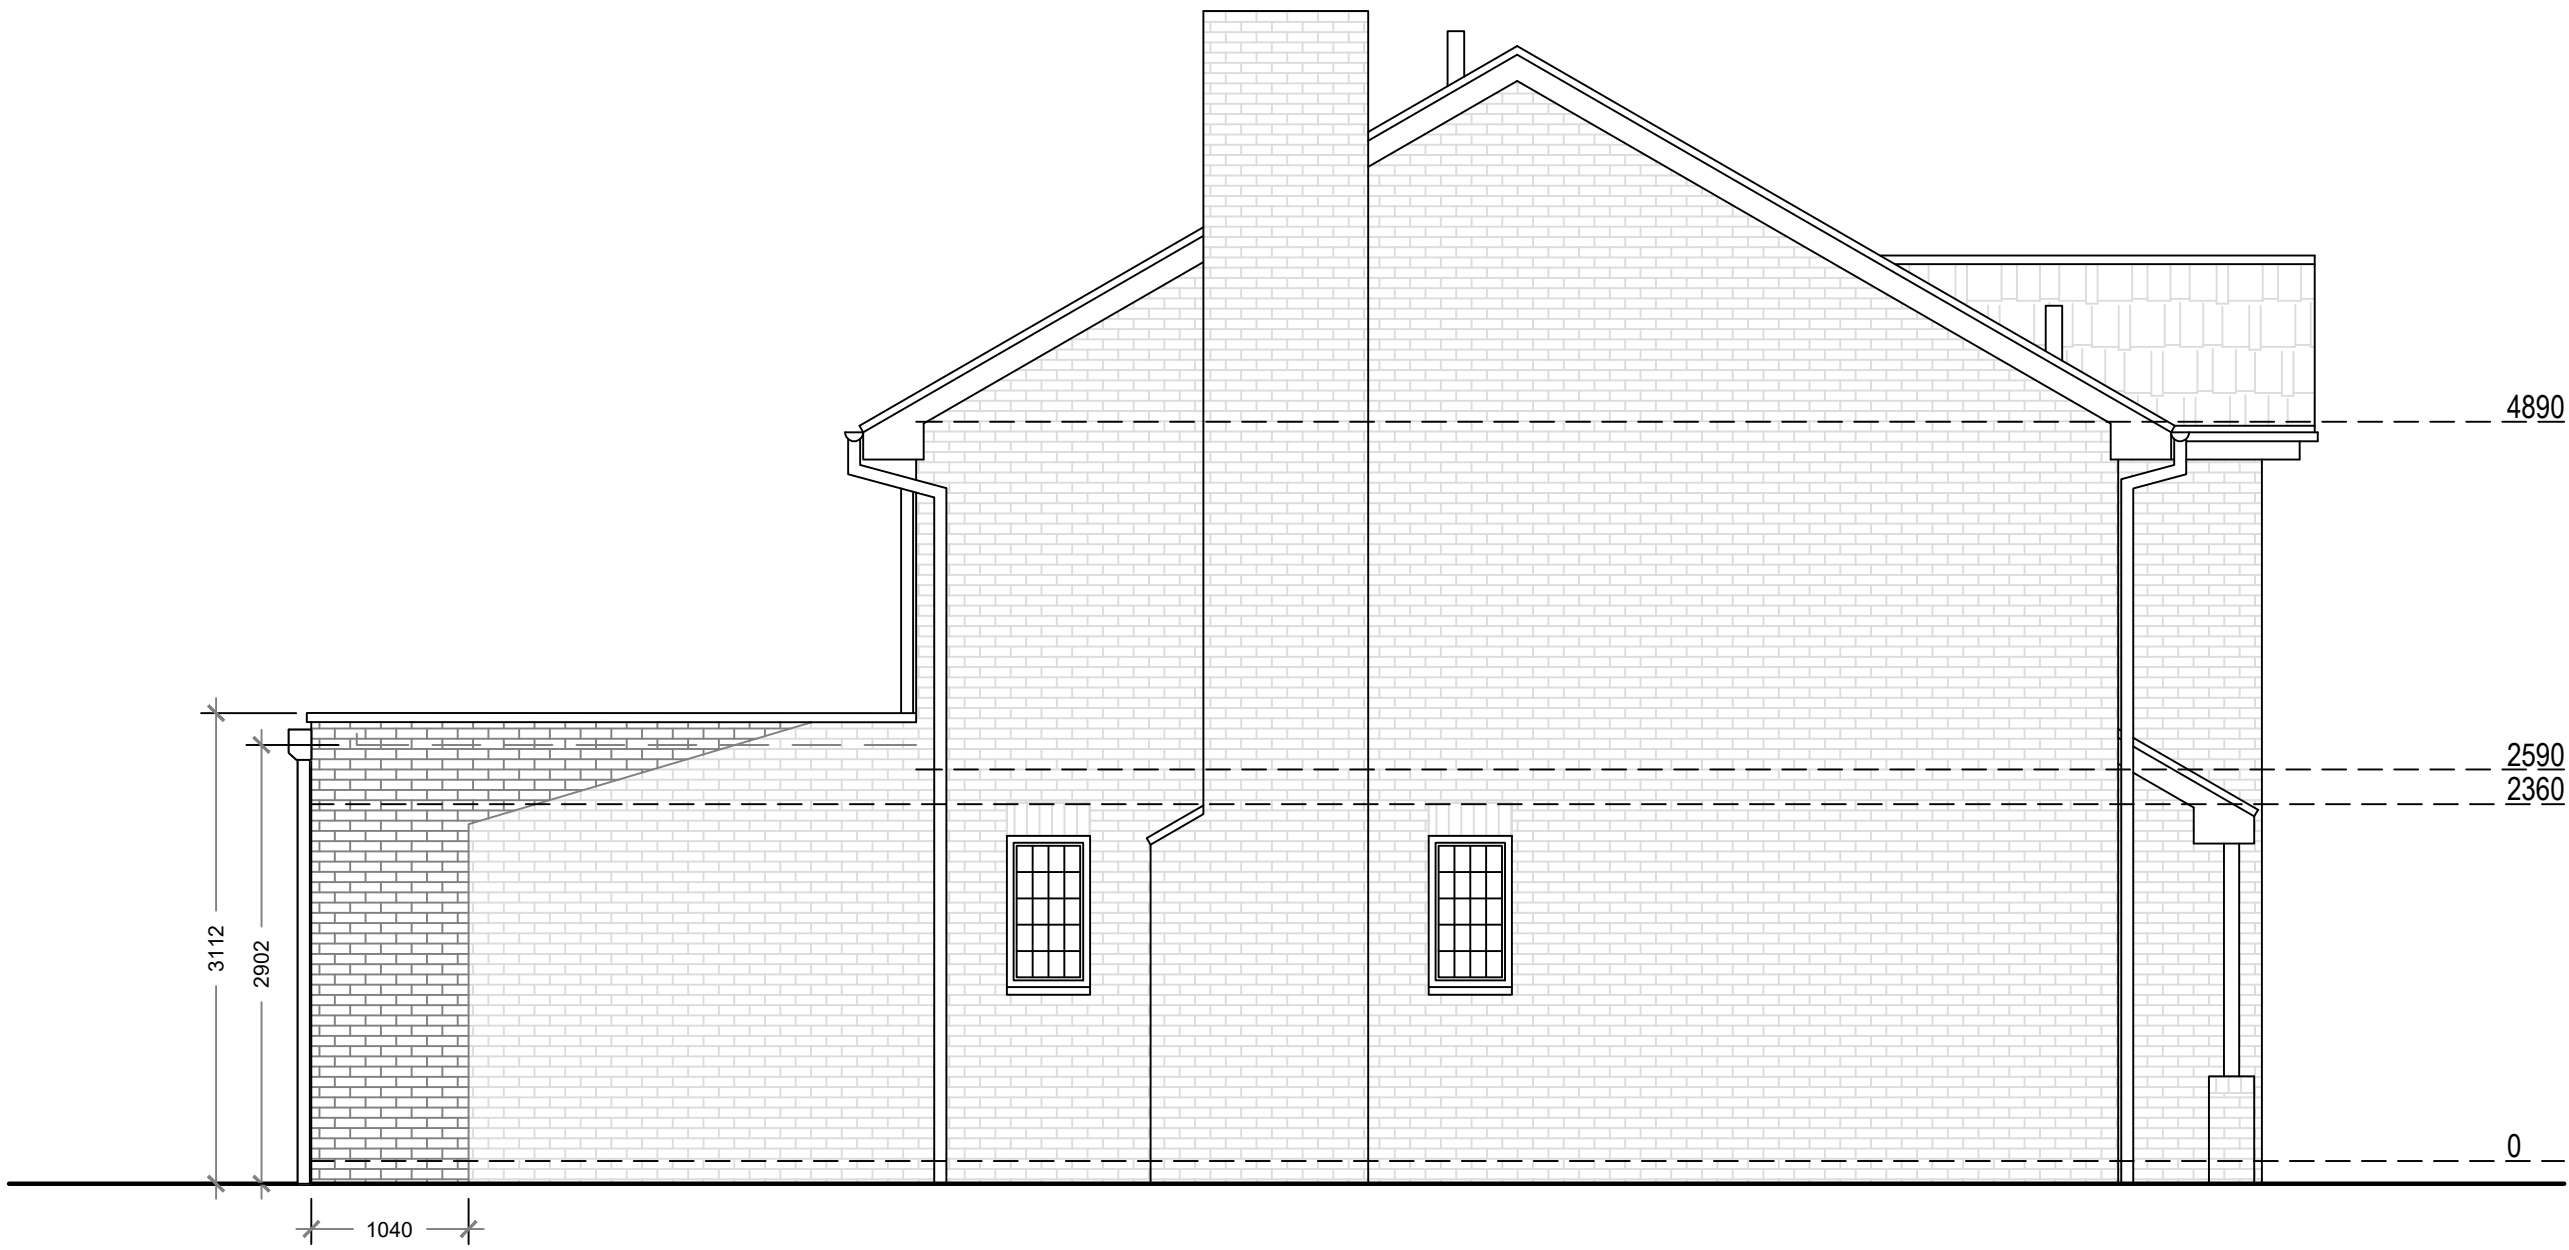


Proposed West Elevation



Proposed East Elevation



Proposed North Elevation

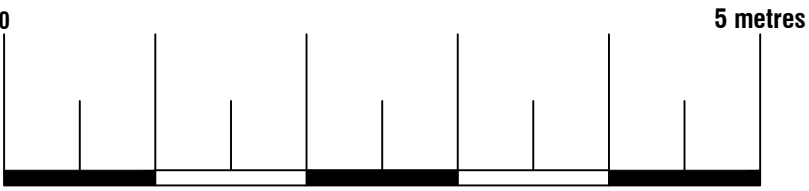

Proposed Materials:
Ground Floor Walls: Brick to match existing (cavity)
Flat roof: Ply membrane
Windows: Double glazed, white upvc windows and doors to match existing.
Skylights: Size as indicated (not protruding more than 150mm above the existing roof plane)



Arkiplan Architectural Ltd • Enquiries@ArkiPlan.co.uk
Lyttchett House, 13 Freeland Park, Wareham Road, Poole, Dorset, BH16 6FA

Site	New Road, Purton, Swindon SN5 4HF	Date	24.03.2026		
		Sheet	25-3162	D05	REV 1
		Job	New Extension		
		Scale	1:50 @A1, 1:100 @A3		
Title Number	-	Title	As Shown		